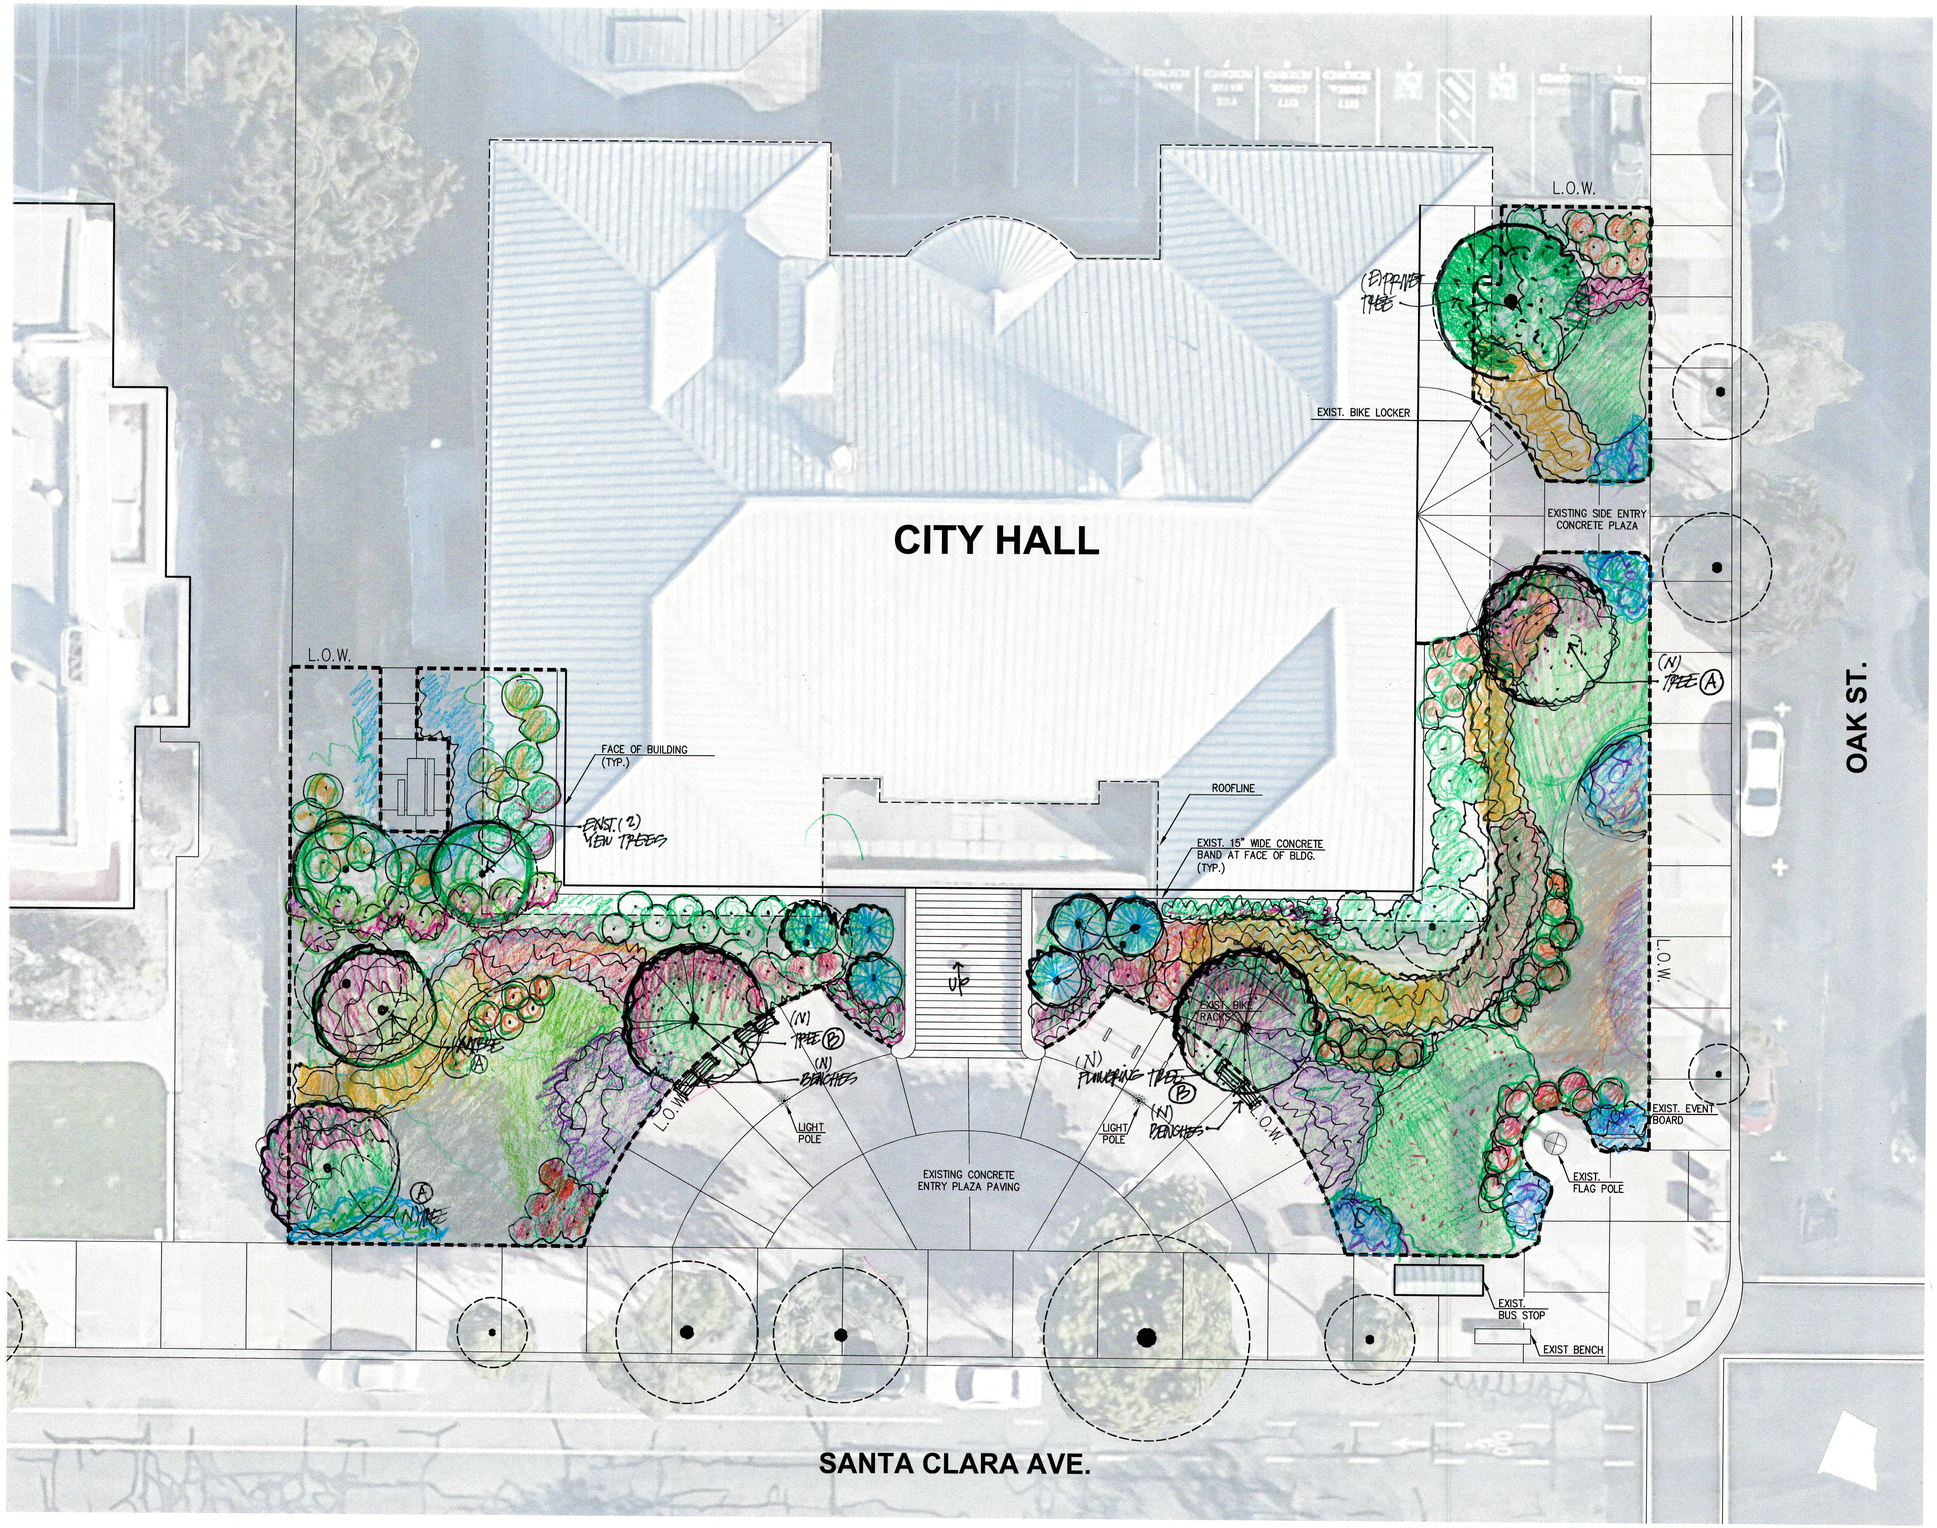

GATES
+ASSOCIATES
LANDSCAPE ARCHITECTURE
LAND PLANNING · URBAN DESIGN
1655 N. MAIN ST. STE 365, WALNUT CREEK, CA 94596
T 925.736.8176 www.dgates.com

ALAMEDA CITY HALL

2263 SANTA CLARA AVE.
ALAMEDA
CALIFORNIA

ISSUE: DESCRIPTION: DATE:

NOT FOR CONSTRUCTION

REGISTERED LANDSCAPE ARCHITECT
6/30/2022
9/24/2021
L.A.
STATE OF CALIFORNIA

PROJECT NUMBER:
DRAWN: AH
CHECK:
DATE: 11/24/2021
SCALE: 1" = 10' - 0"

0 5' 10' 20'

CONCEPTUAL PROPOSED PLANTING

"FIRST THOUGHTS"