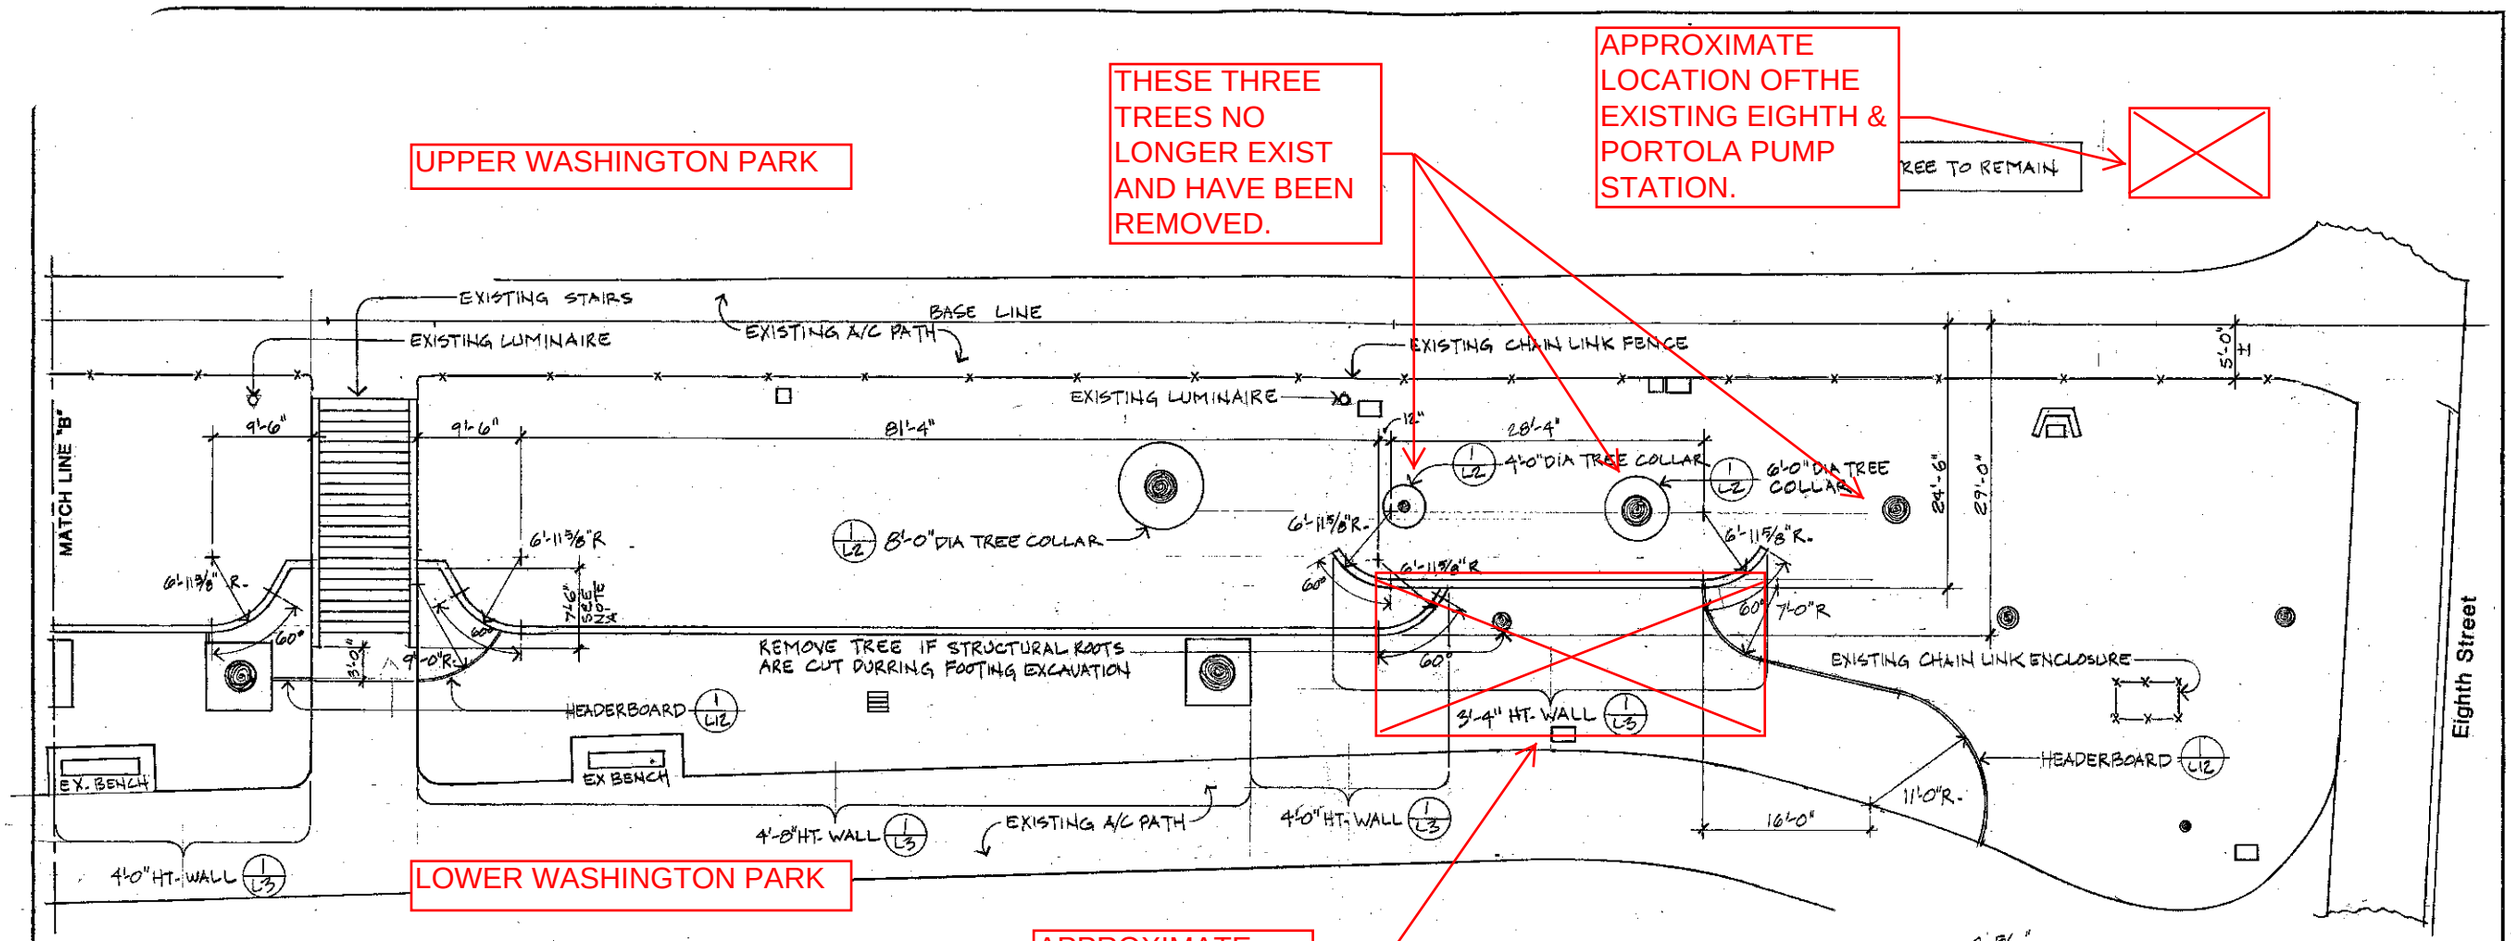

HEIGHT "H"	[illegible]	[illegible]	[illegible] "A" BARS	"B" BARS	"C" BARS	"D" BARS
3'-4"	[illegible]	[illegible]	[illegible]	—	#4 @ 16"	#4 @ 24"
4'-0"	3'-3"	1'-0"	#4 @ 16"	—	#4 @ 16"	#4 @ 24"
4'-8"	3'-6"	1'-3"	#4 @ 16"	—	#4 @ 16"	#4 @ 24"
5'-4"	4'-0"	1'-6"	#4 @ 16"	#4 @ 16"	#4 @ 16"	#4 @ 16"
5'-4" *	3'-6"	1'-3"	#4 @ 16"	—	#4 @ 16"	#4 @ 24"

* LEVEL BACKFILL ONLY

NOTES:
1. OMIT HEAD JOINT MORTAR EVERY 4'-0" O.C. AS WEEP HOLES ON BLOCK COURSE ABOVE MOW BAND.
2. ALL DIMENSIONS SHOWN FOR LOCATION OF REINFORCING BARS ARE TO FACE OF BAR AND DENOTE CLEAR CONCRETE OR GROUT COVERAGE UNLESS OTHERWISE NOTED.
3. TOP OF WALL TO BE HORIZONTAL.

1/L3 RETAINING WALL
NO SCALE

2/L3 RETAINING WALL CAP DETAIL
SCALE 3" = 1'-0"

EAST AREA L-3

Theodore Osmundson & Associates
Landscape Architecture & Urban Design
135 South Park San Francisco California 94107 415 • 541 • 9071

BENCH MARK
REFERENCES

NO.	REVISED	BY	APP.

DESIGNED GO
DRAWN GO
CHECKED
DATE SCALE

CITY OF ALAMEDA
CALIFORNIA

WASHINGTON PARK
RETAINING WALL
LAYOUT PLAN

APPROVED BY
DATE AUG 4, 1987
SHEET 4 OF 17
DWG. 8190
CASE 71