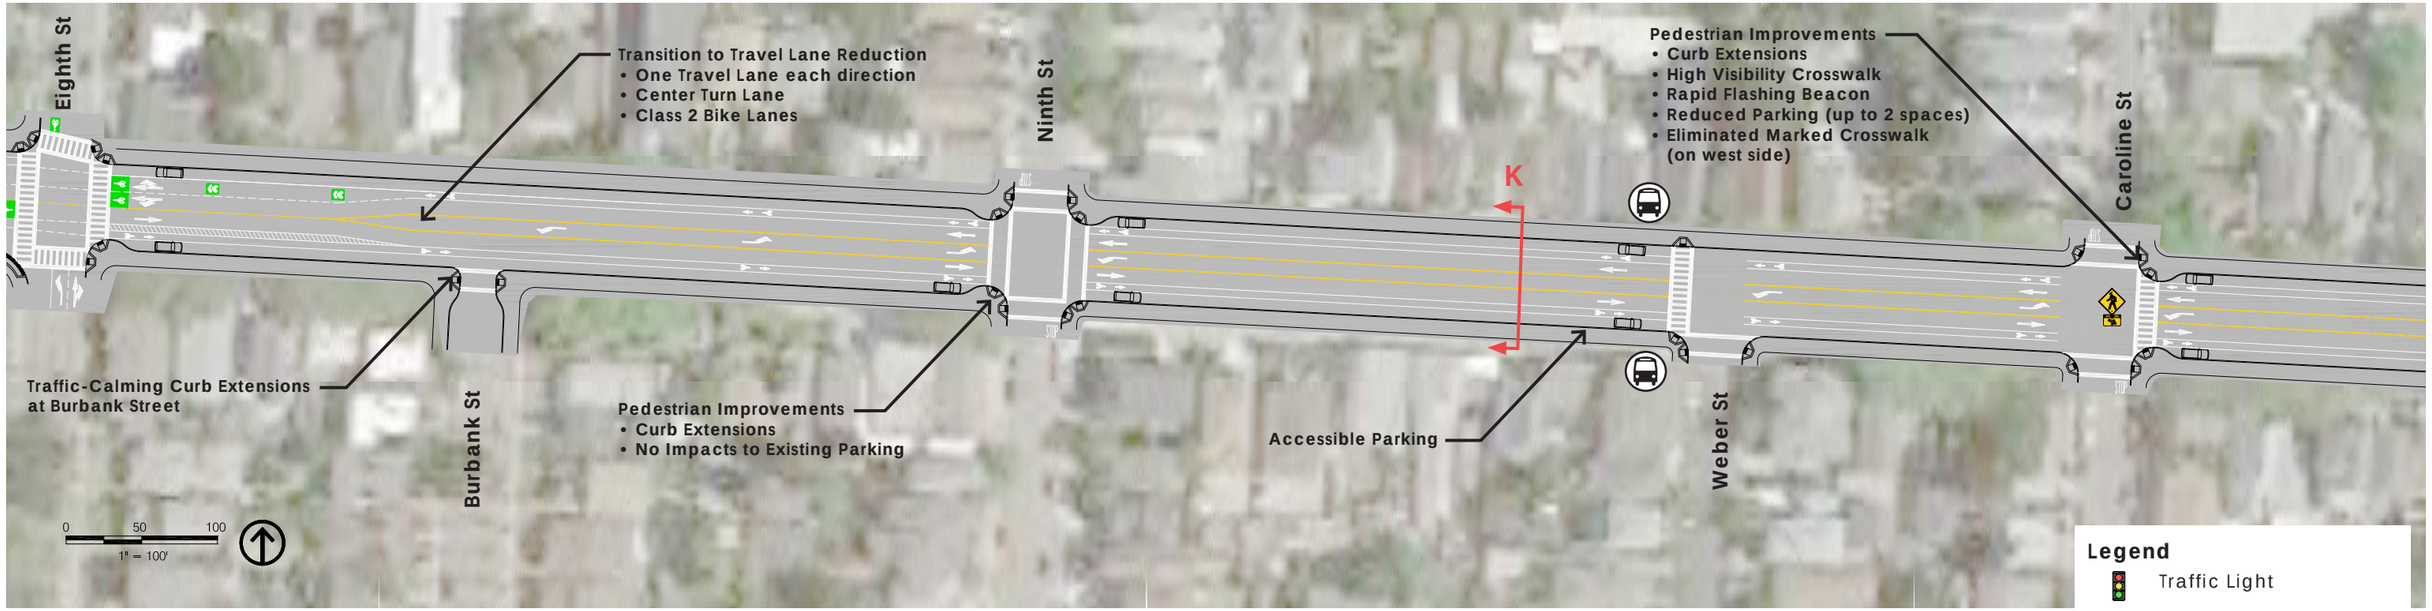

Legend

- Traffic Light
- Rapid Flashing Beacon
- Stormwater Garden
- Street Tree
- AC Transit Bus Stop

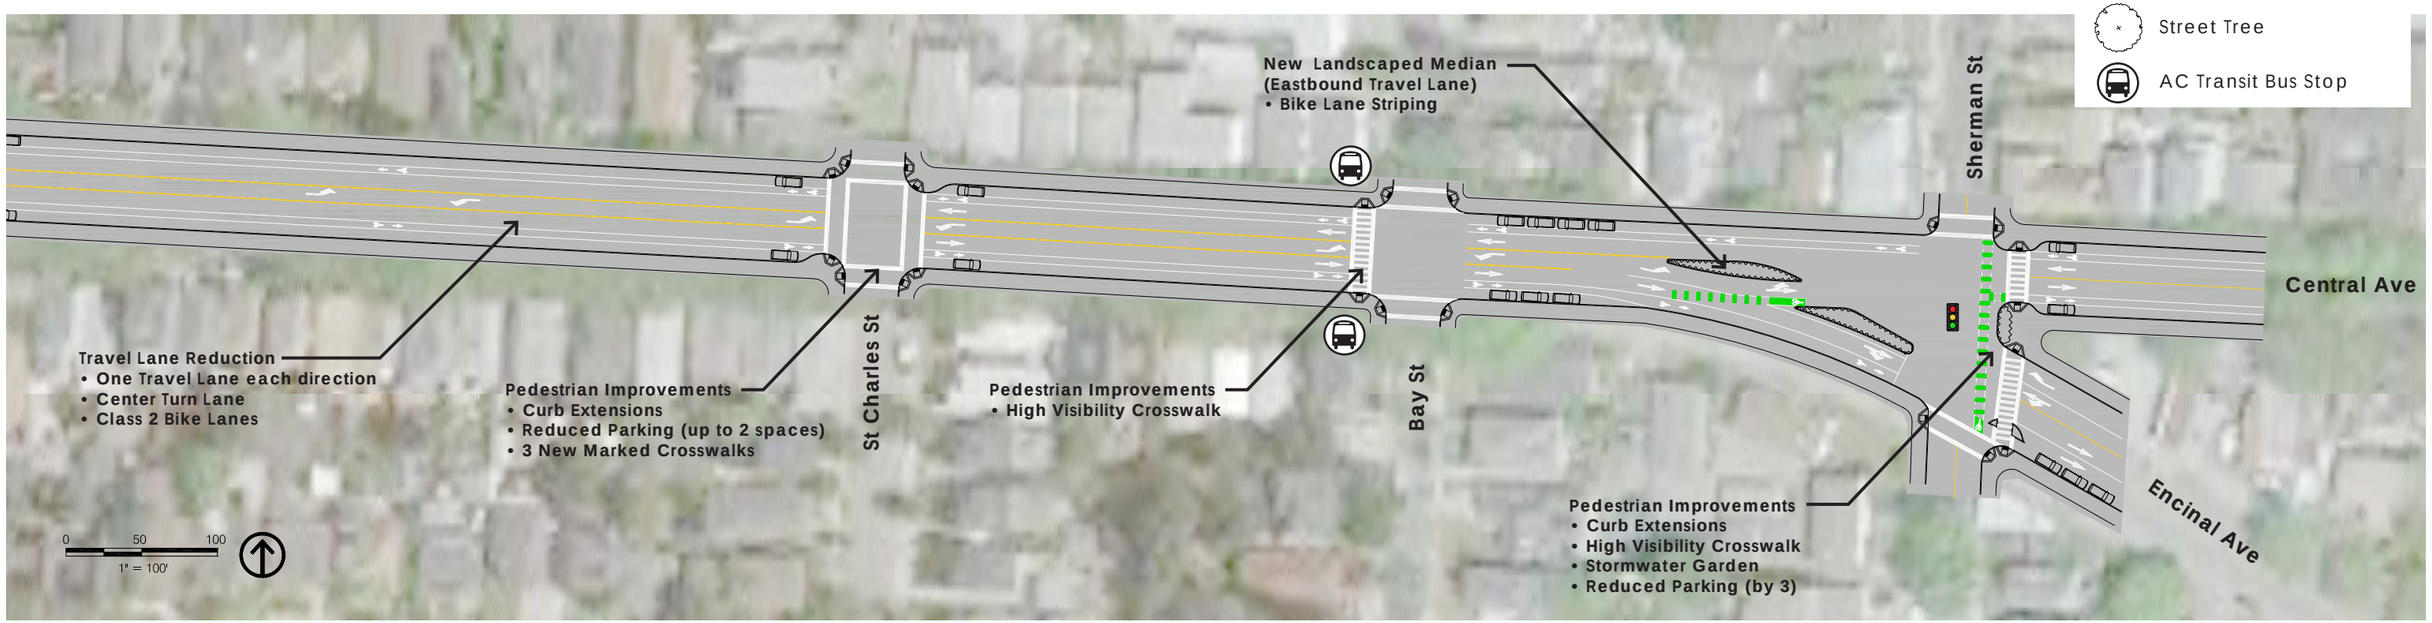

6

Eighth Street to Sherman Street and Encinal Avenue

Central Avenue Proposed Street Concept | November 2015