


Final City Council Approved Development Plan

June 16, 2015



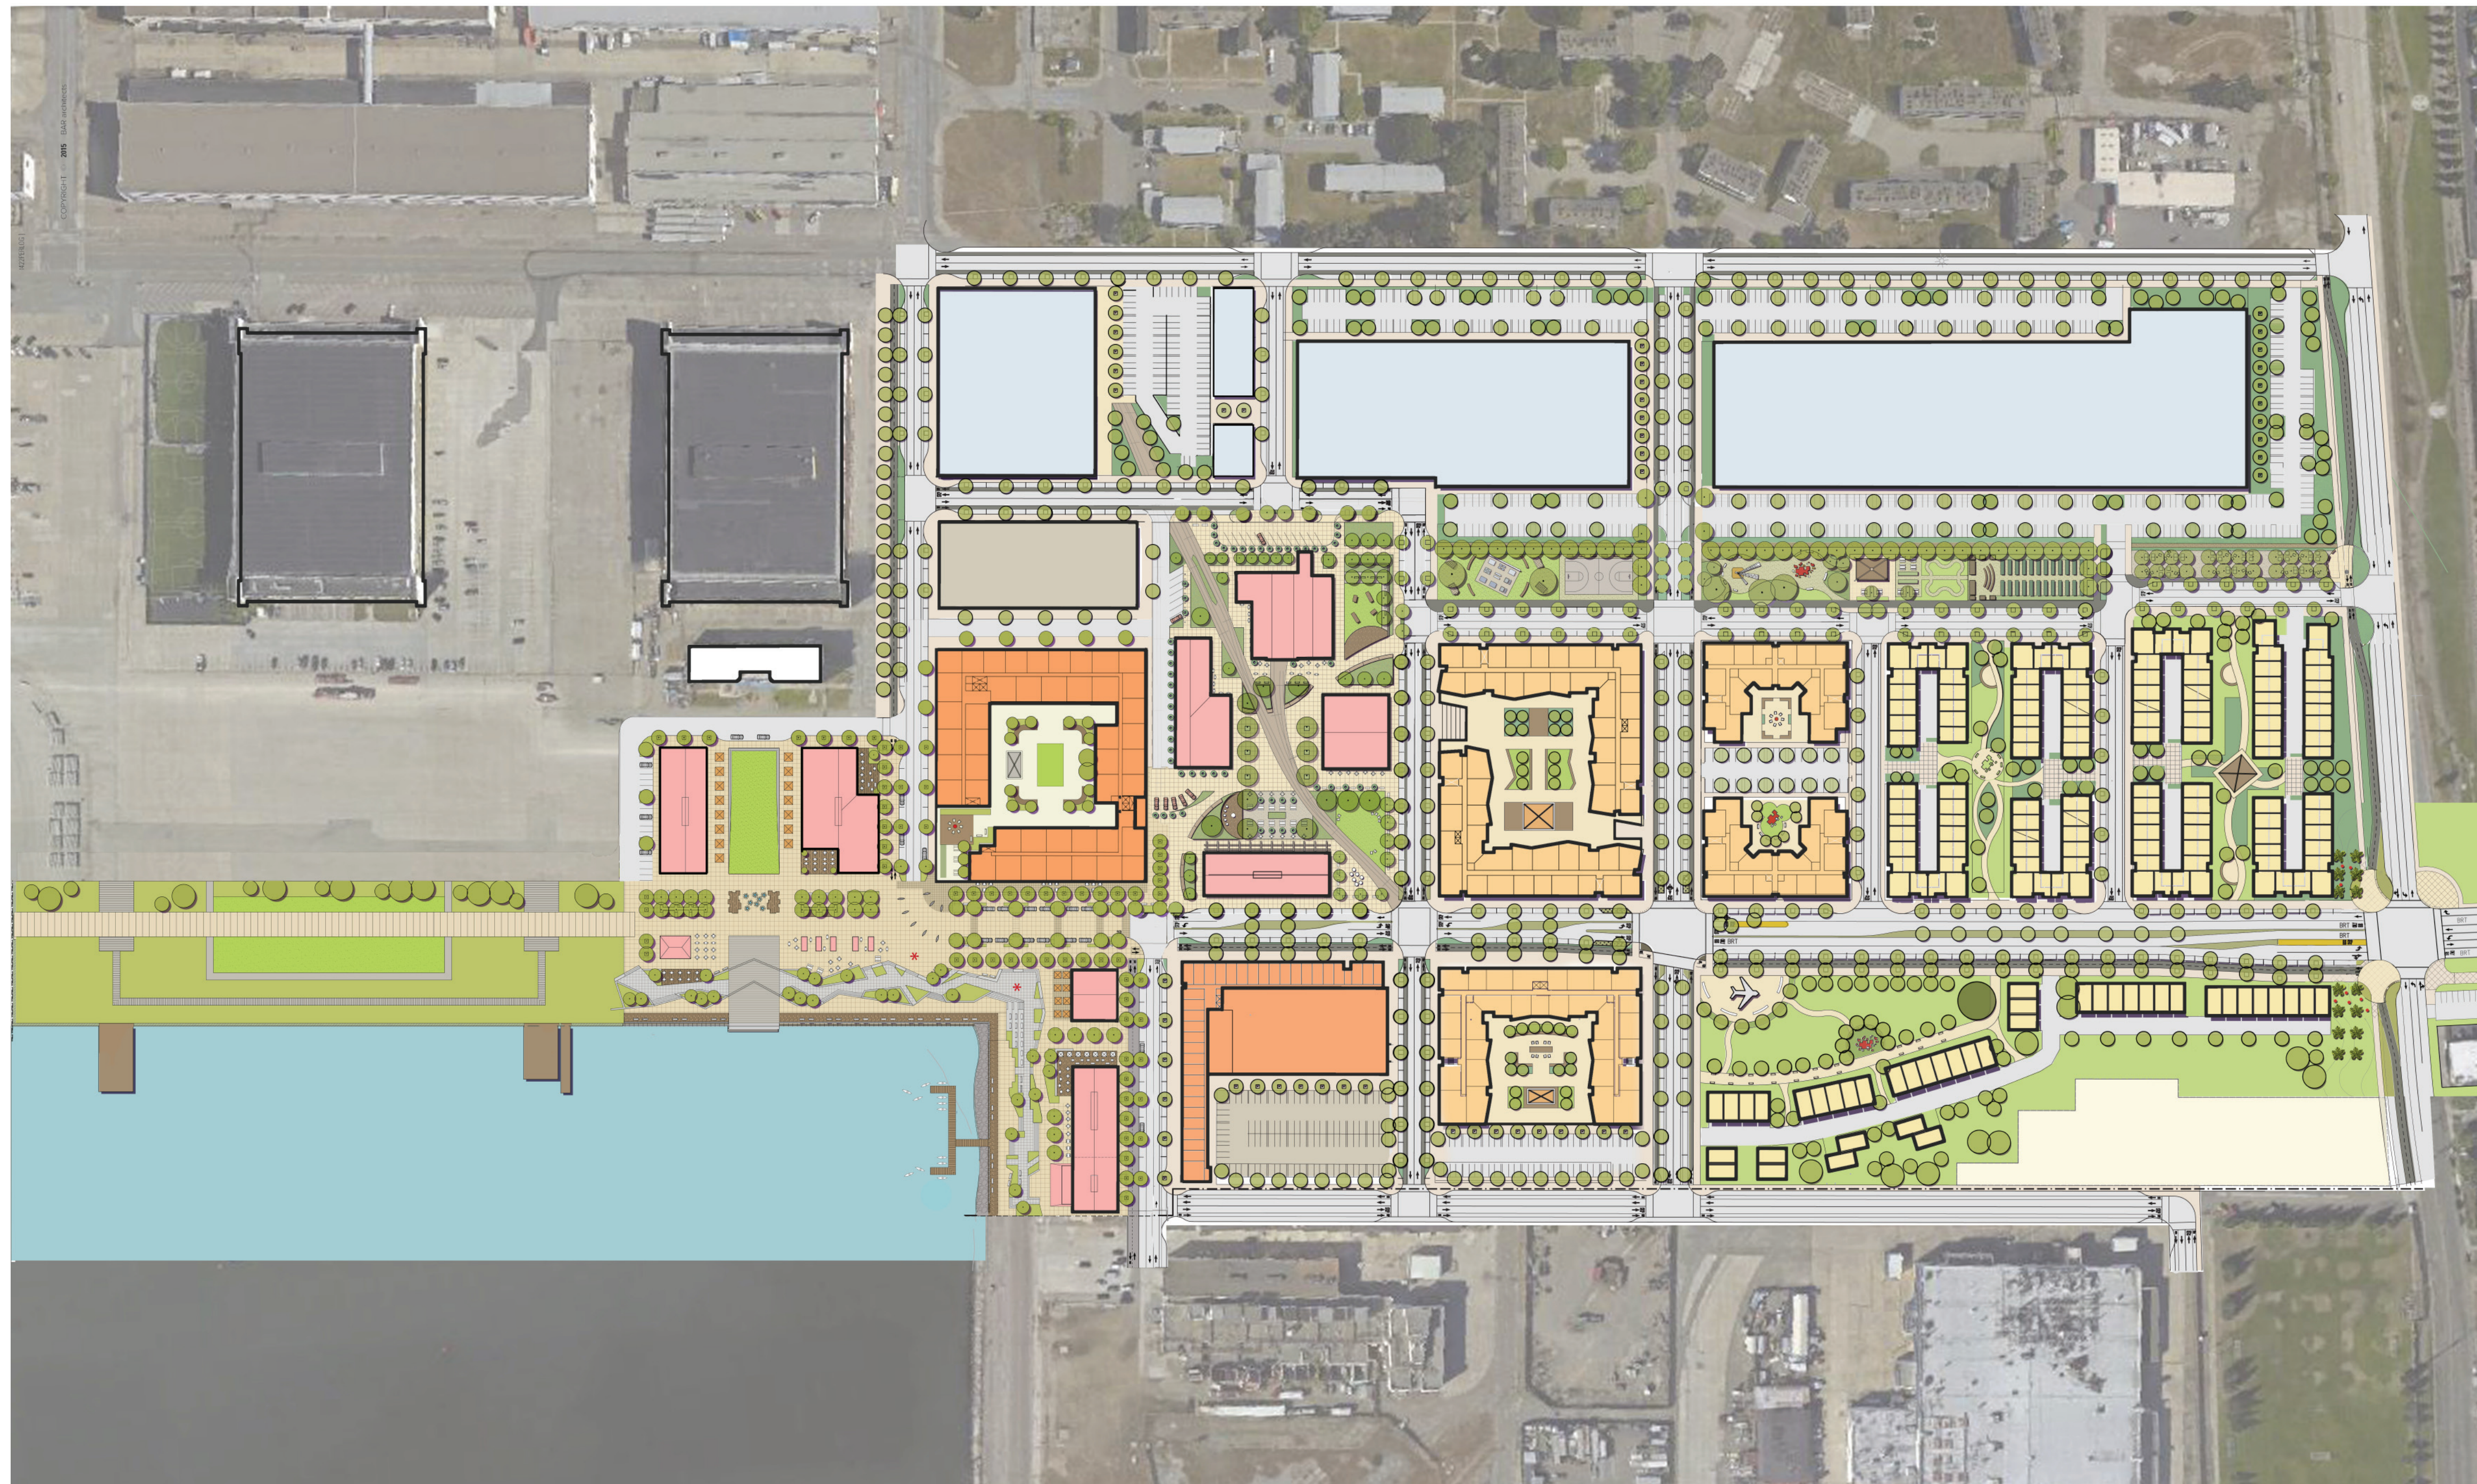

ALAMEDA POINT - SITE A - DEVELOPMENT PLAN

Project Sponsor: Alameda Point Partners

Prepared by: BAR Architects, April Philips Design Workshop, BKF Engineers

June 16, 2015

SITE A DEVELOPMENT PLAN TABLE OF CONTENTS

CONTEXT

Existing Conditions at Site A 03
Site Photos 04
Site Photos 05
Planned Land Use and Open Space 06

LAND USE & DEVELOPMENT

Illustrative Site Plan - All Phases 08
Illustrative Site Plan - Phasing. 09
Street / Surface Improvements Phasing . . .10
Land Use Diagram. 11
Open Space & Parcel Diagrams 12
Ground Floor Plan 13
Typical Upper Level Plan 14
Affordable Housing Plan and
Universal Design 15
Architectural Character Images -
Town Homes.16
Architectural Character Images -
Mixed Use & Stacked Flats.17
Architectural Character Images -
Commercial & Freestanding Retail.18
Aerial Massing View Looking West.19
Aerial Massing View Looking East.20

TRANSPORTATION & CIRCULATION

Proposed Street Classification Plan - Over
Existing Conditions 22
Proposed Street Classification Plan - Over
M.I.P. Plan 23
Bike Path & Public Pedestrian Circulation
Diagrams 24
Right of Way Sections 25
Right of Way Sections 26
Right of Way Sections. 27
R.A.M.P. Plan & Sections. 28
Transit Plan 29
Proposed Vehicular Access 30
Public Parking / Bike Parking Plan. 31

OPEN SPACE


Site Plan - Open Space Districts. 33
Waterfront Park & Plaza Character. 34
Waterfront Park & Plaza Character. 35
Waterfront Park & Plaza Plan. 36
Waterfront Park & Plaza Perspective
with Building 77. 37
Promenade Perspective with Building 113. . . 38
Waterfront Plaza Sections 39
Shared Use Plaza Section & Character. . . . 40
Urban Park Plan & Character 41
Urban Park Perspective with Building 67. . .42
Urban Park Character and Section.43
Neighborhood Park Character 44
Neighborhood Linear Park Plan & Section . . 45
Gateway Plan and Character. 46
Gateway Character. 47
Project Sustainability. 48
Conceptual Stormwater Treatment Strategy. .49

ALAMEDA POINT


ALAMEDA, CA

CONTEXT

Existing Conditions at Site A 03
Site Photos 04
Site Photos 05
Planned Land Use and Open Space 06

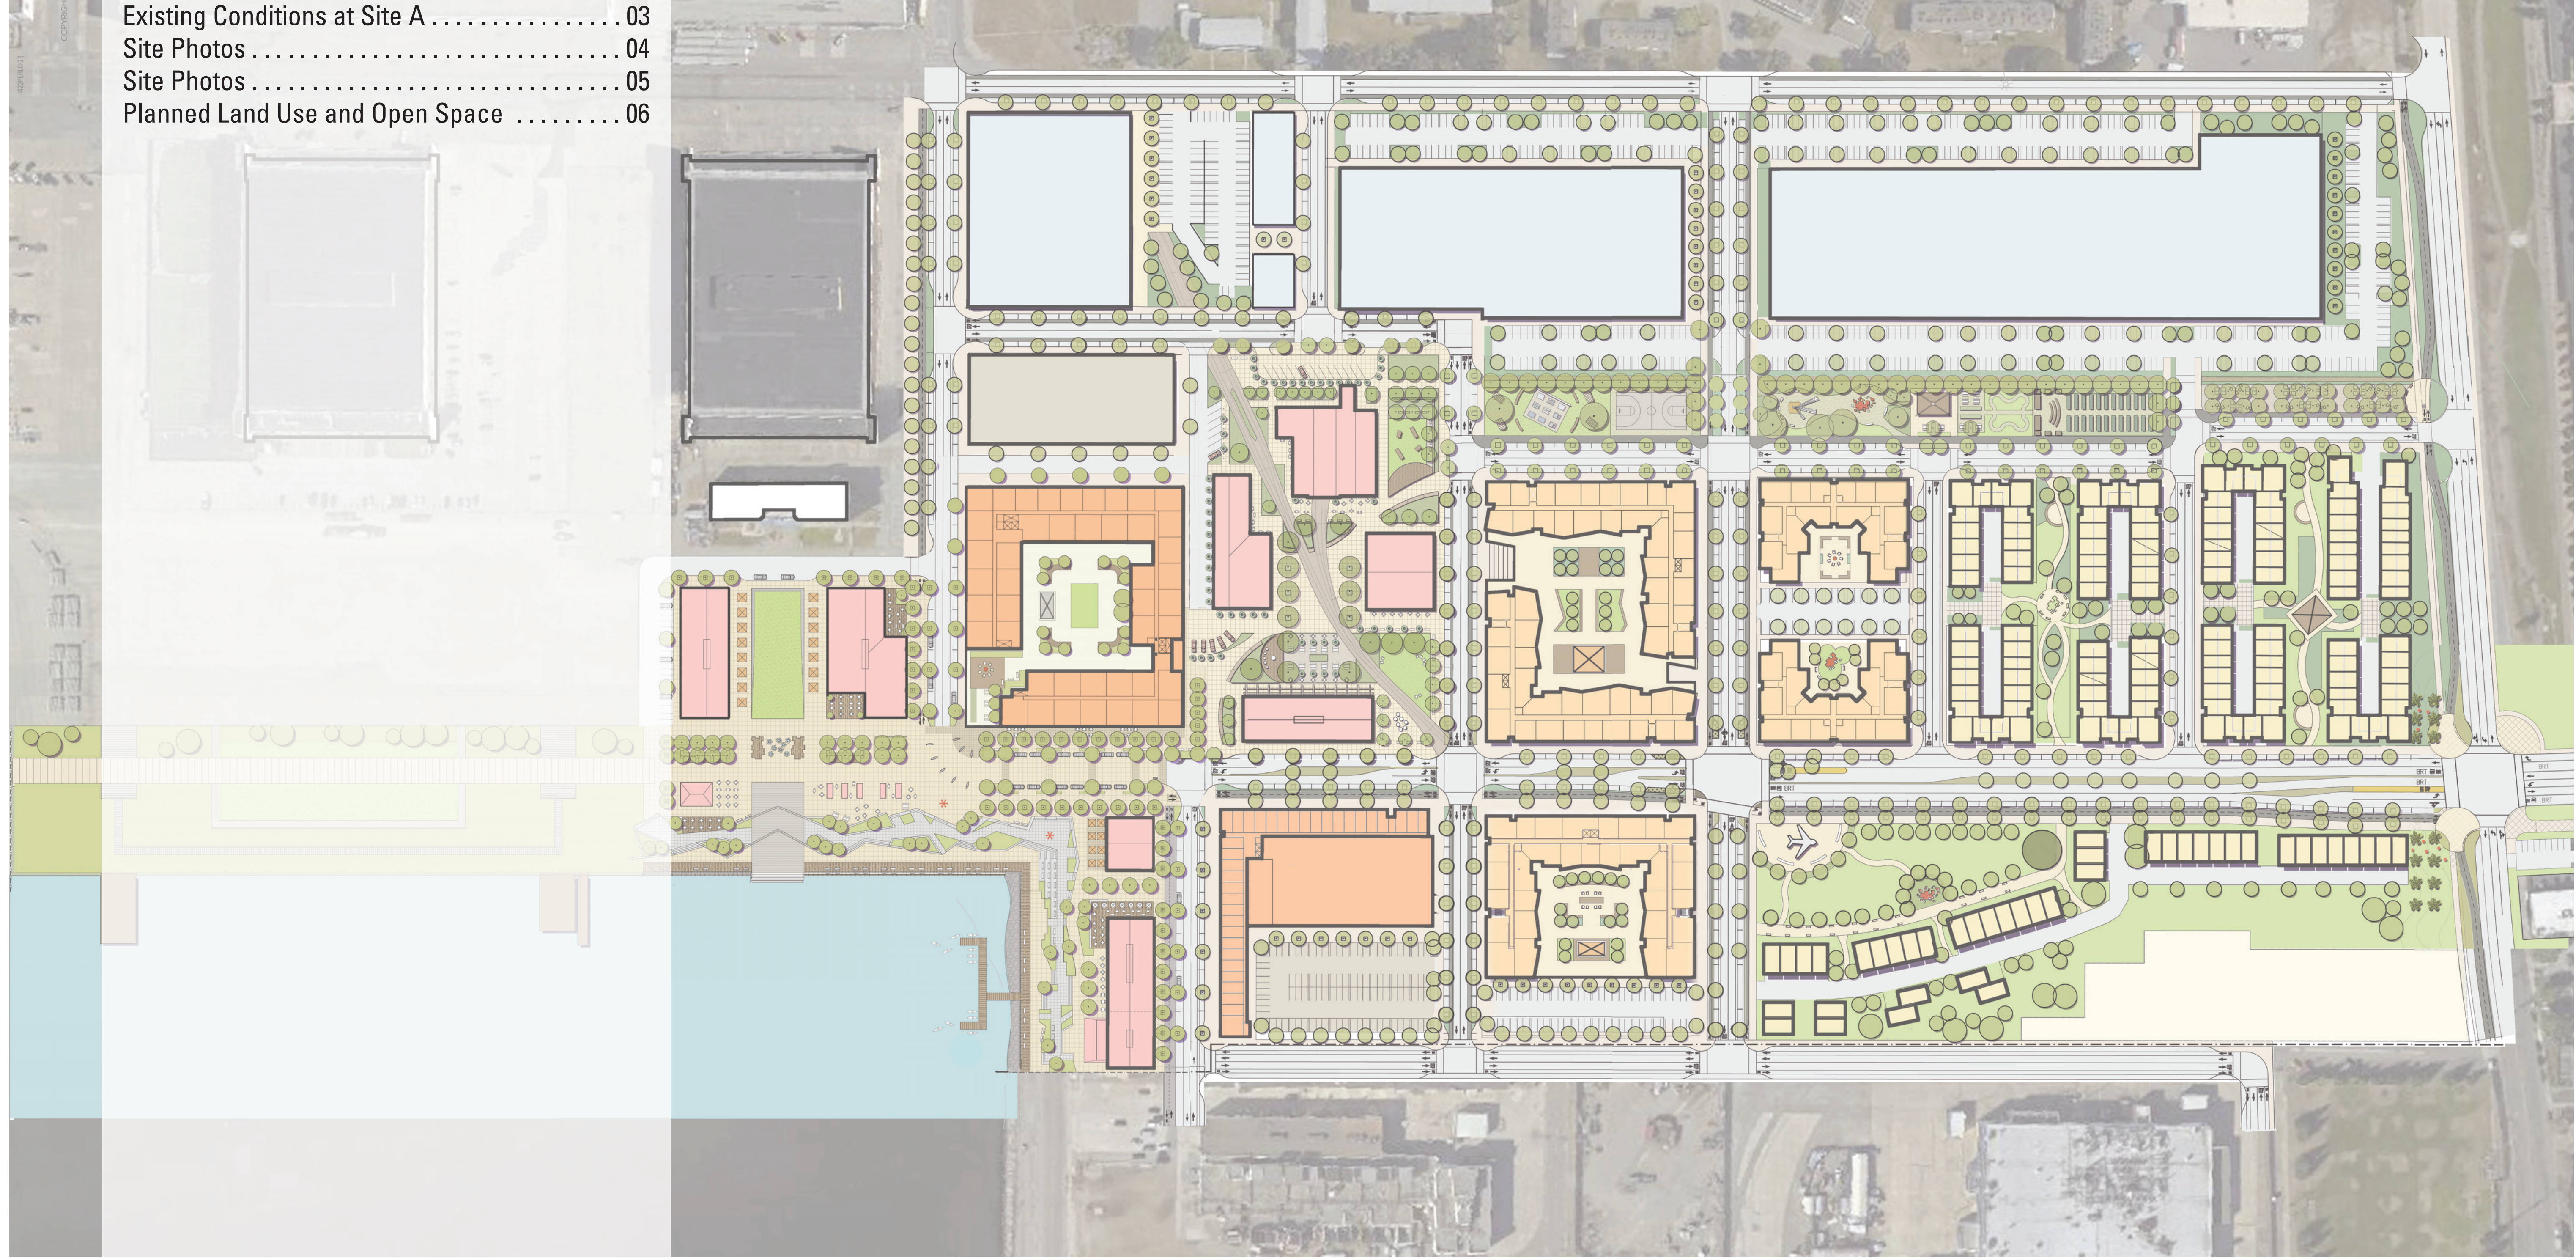

ALAMEDA POINT | ALAMEDA, CA

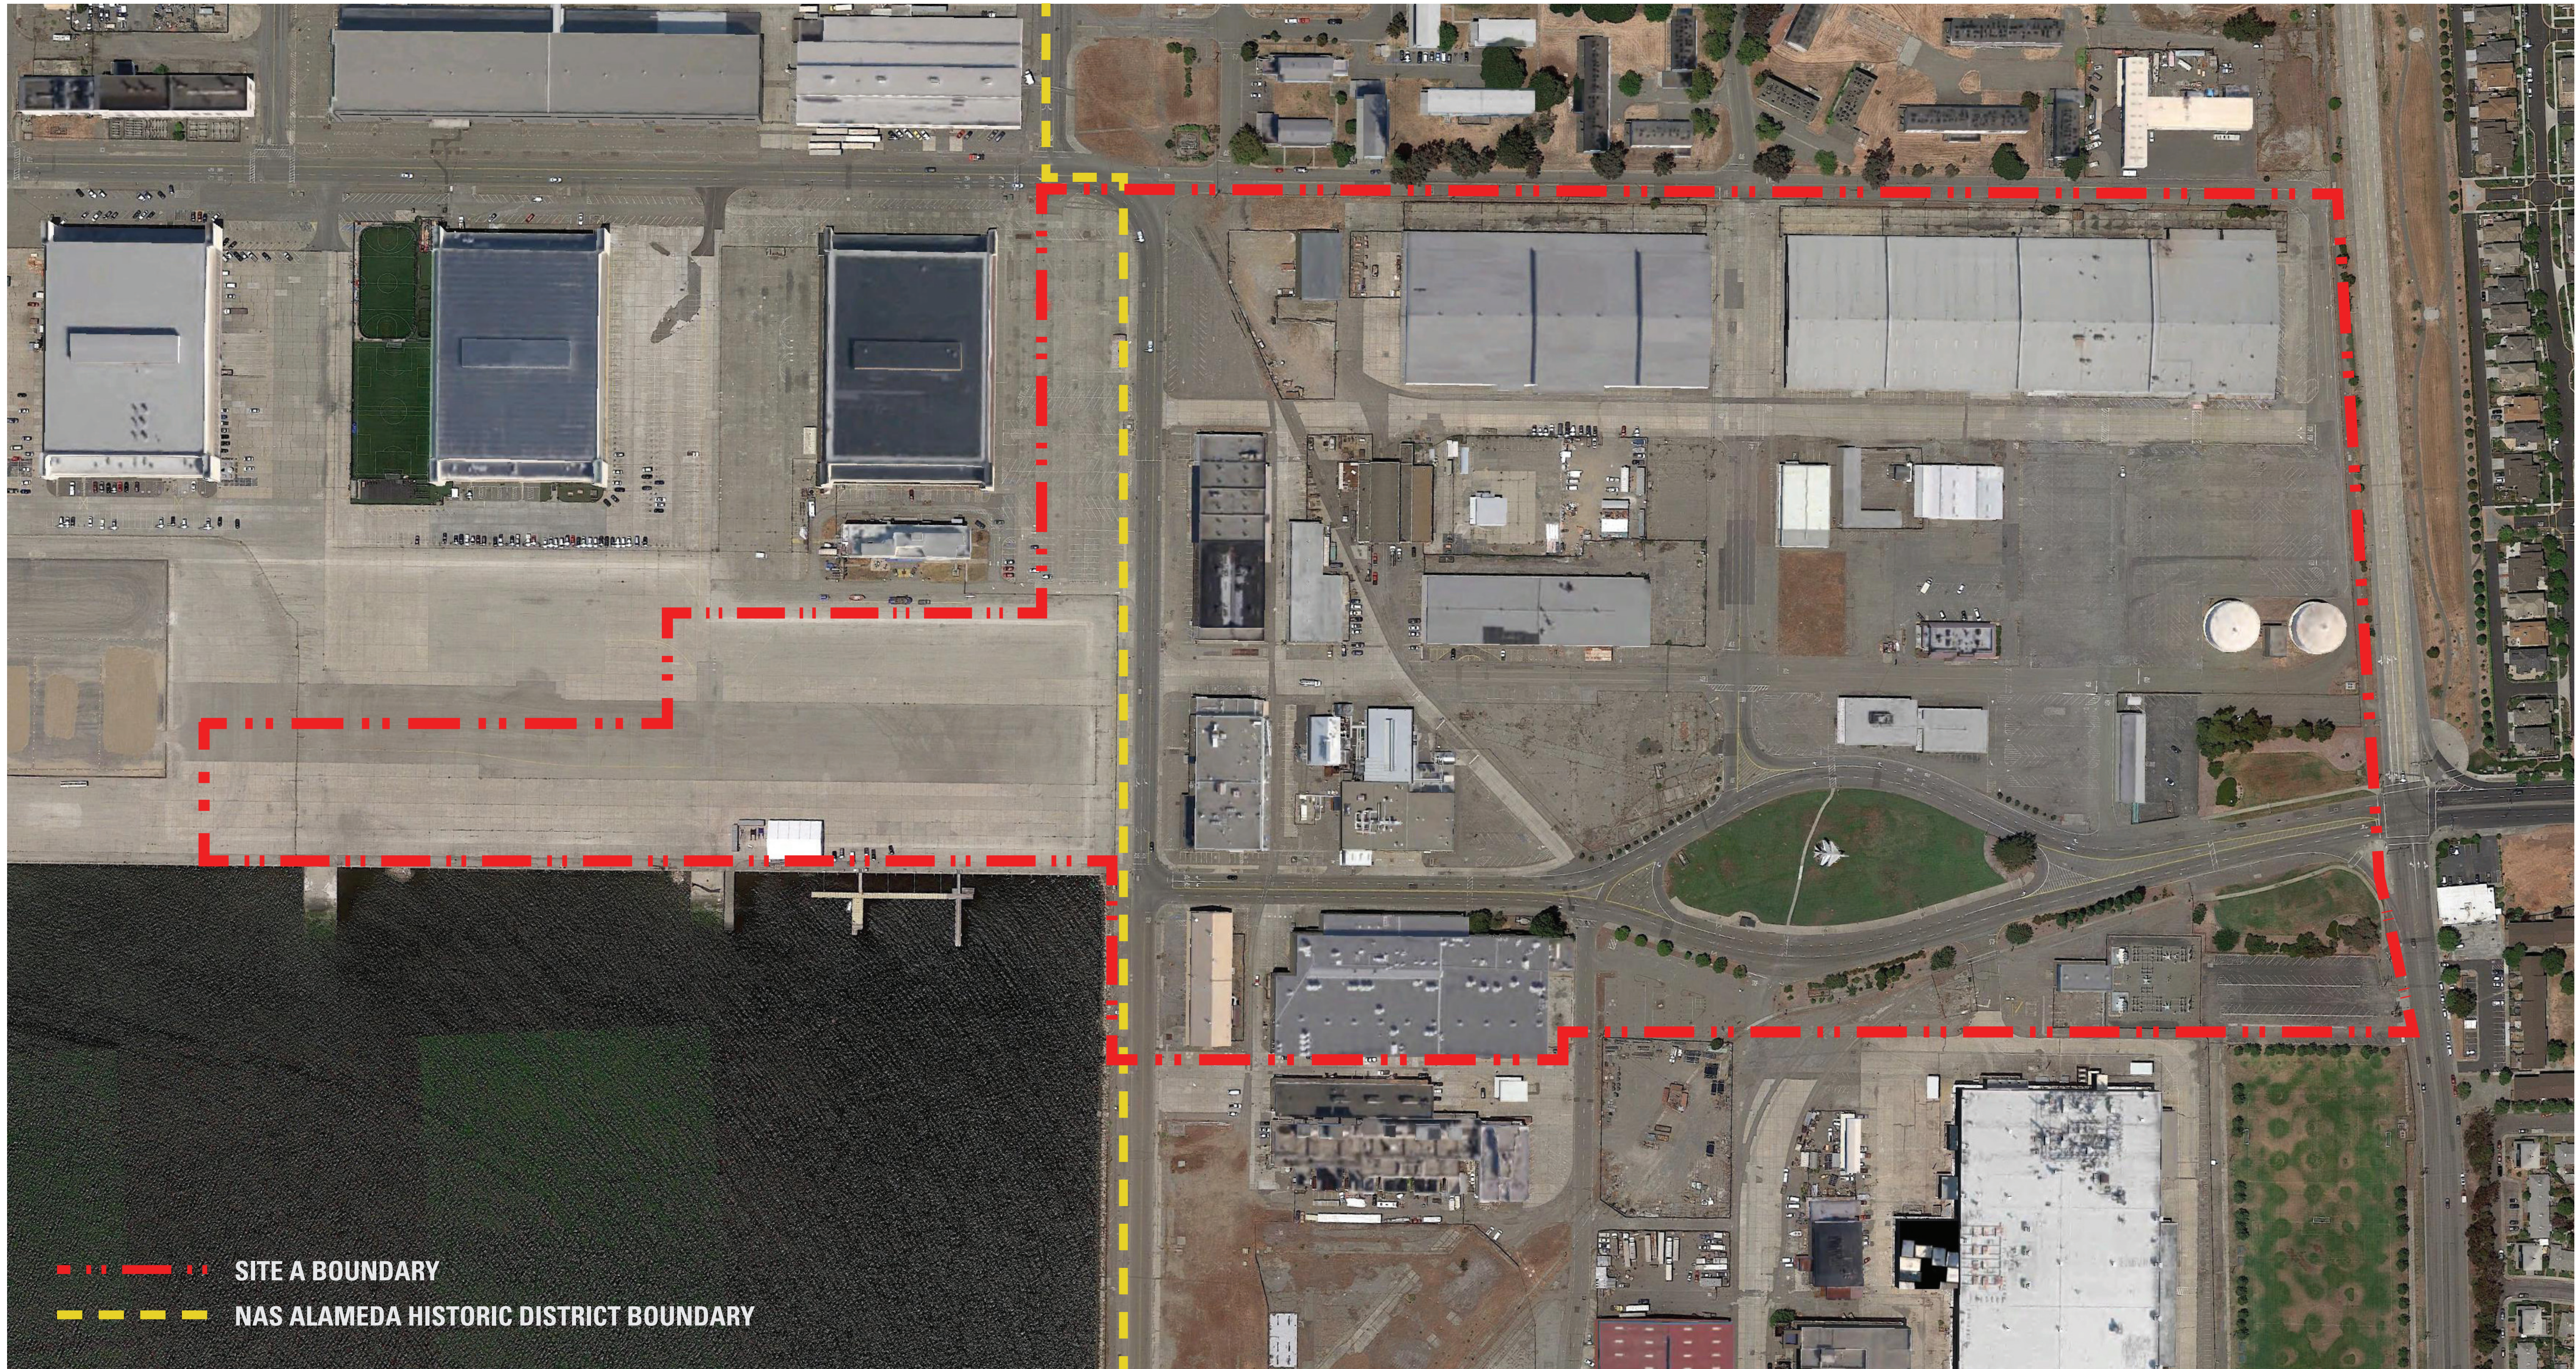

ALAMEDA POINT

ALAMEDA, CA

EXISTING CONDITIONS AT SITE "A"



EXISTING BUILDING 77 (LEFT) AND 41 (RIGHT)



EXISTING BUILDING 77



EXISTING BUILDING 40 (BLADIUM)



EXISTING BUILDING 113

ALAMEDA POINT | ALAMEDA, CA

SITE PHOTOS



MAIN ENTRY AT RAMP & MAIN STREET



VIEW OF SAN FRANCISCO ACROSS TAXIWAY



EXISTING CORSAIR II DISPLAY



EXISTING CYPRESS TREE

ALAMEDA POINT | ALAMEDA, CA

SITE PHOTOS


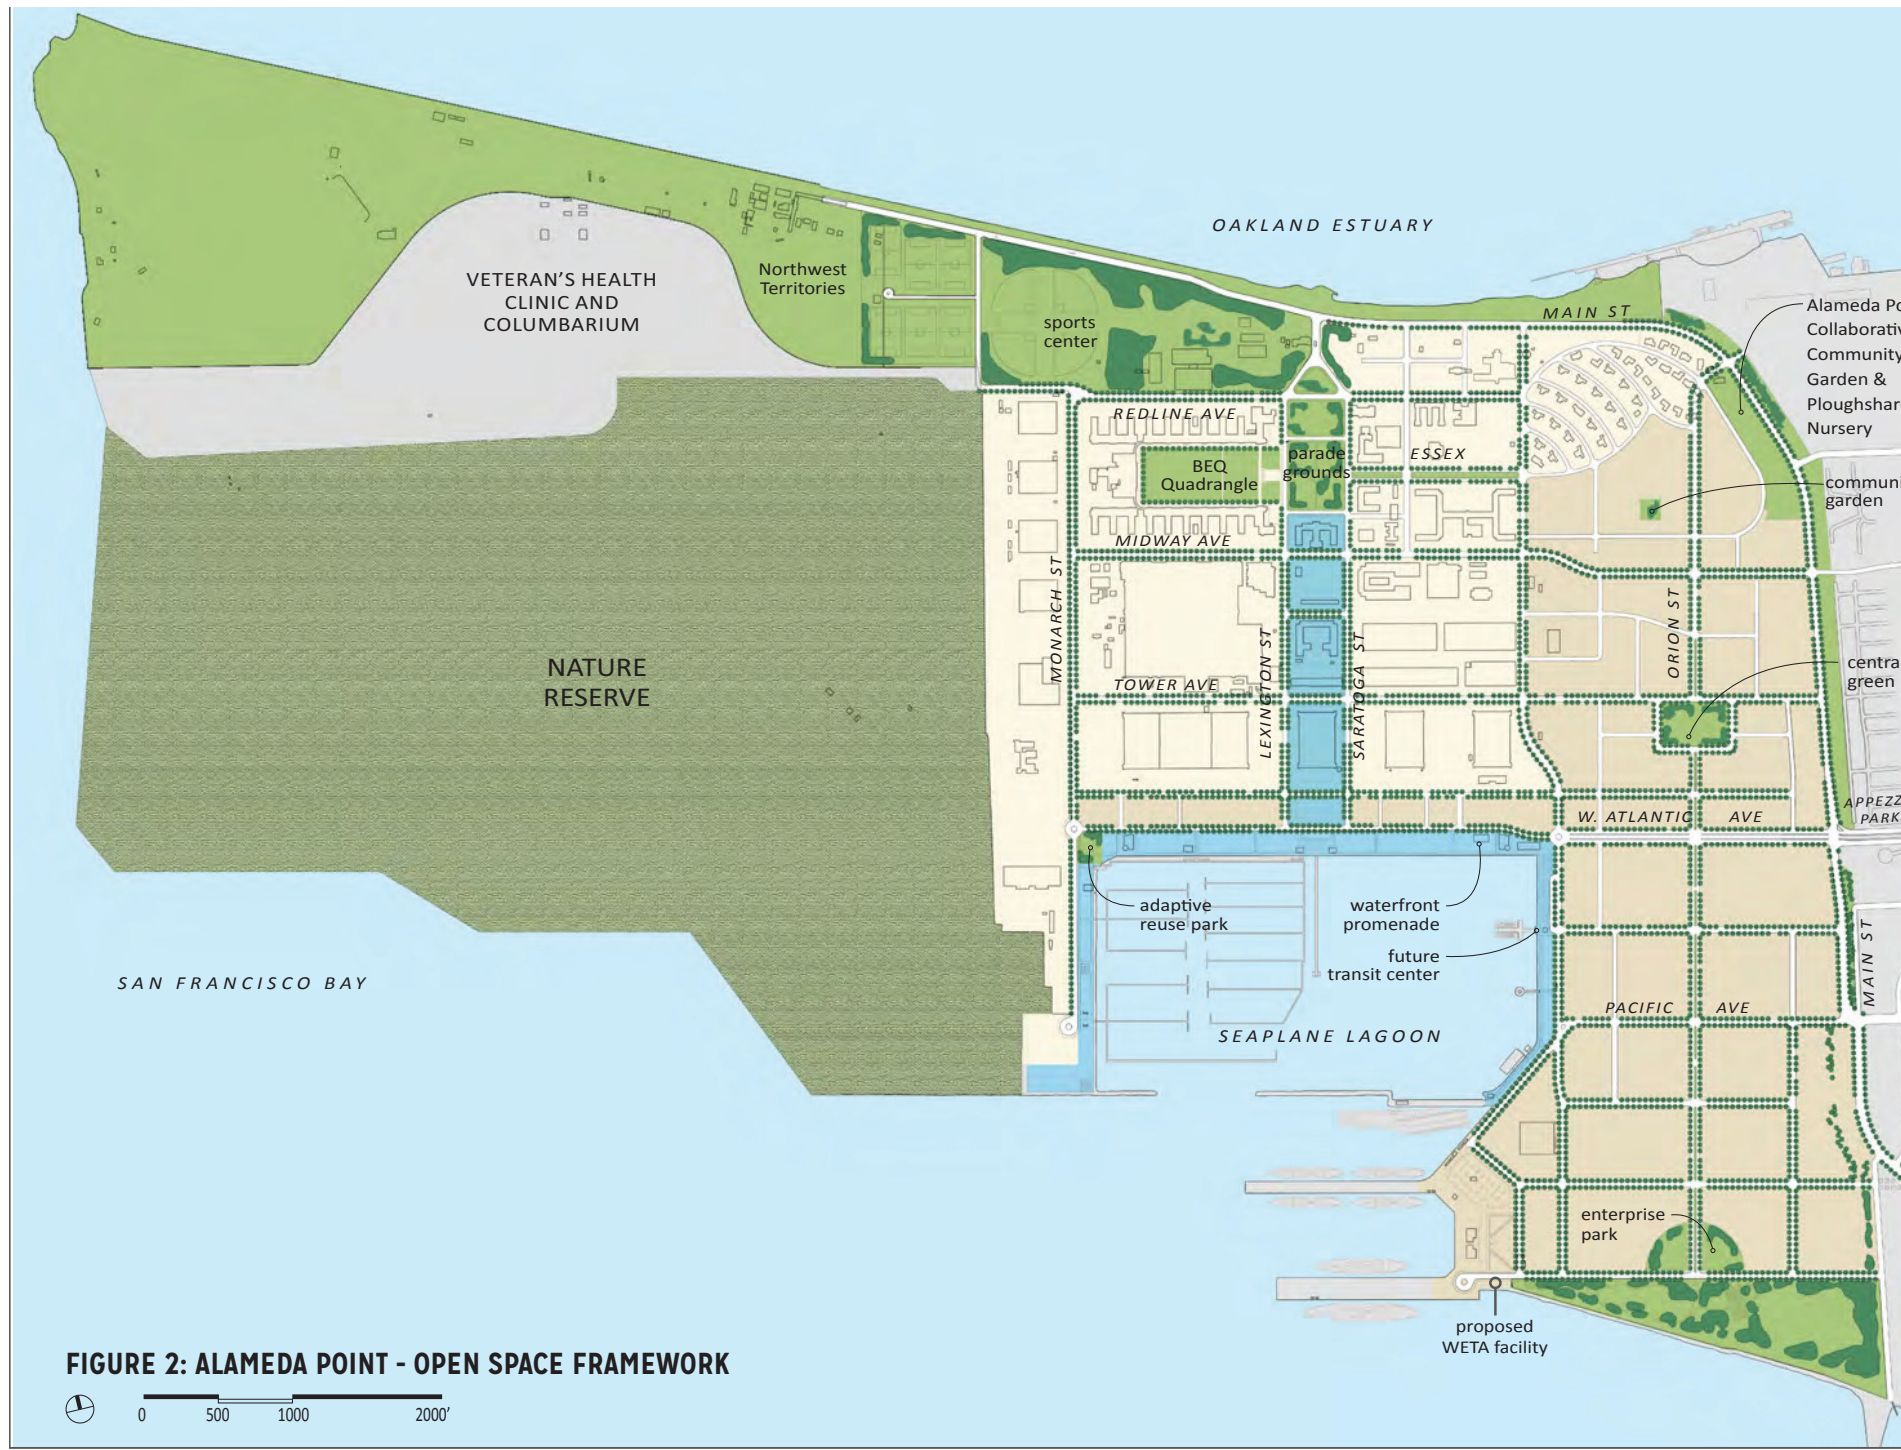


FIGURE 2: ALAMEDA POINT - OPEN SPACE FRAMEWORK


12 ALAMEDA POINT CONCEPTUAL PLANNING GUIDE

ALAMEDA POINT PLANNING GUIDE - OPEN SPACE FRAMEWORK

* DRAWING FROM 9/12/2013 ALAMEDA POINT PLANNING GUIDE

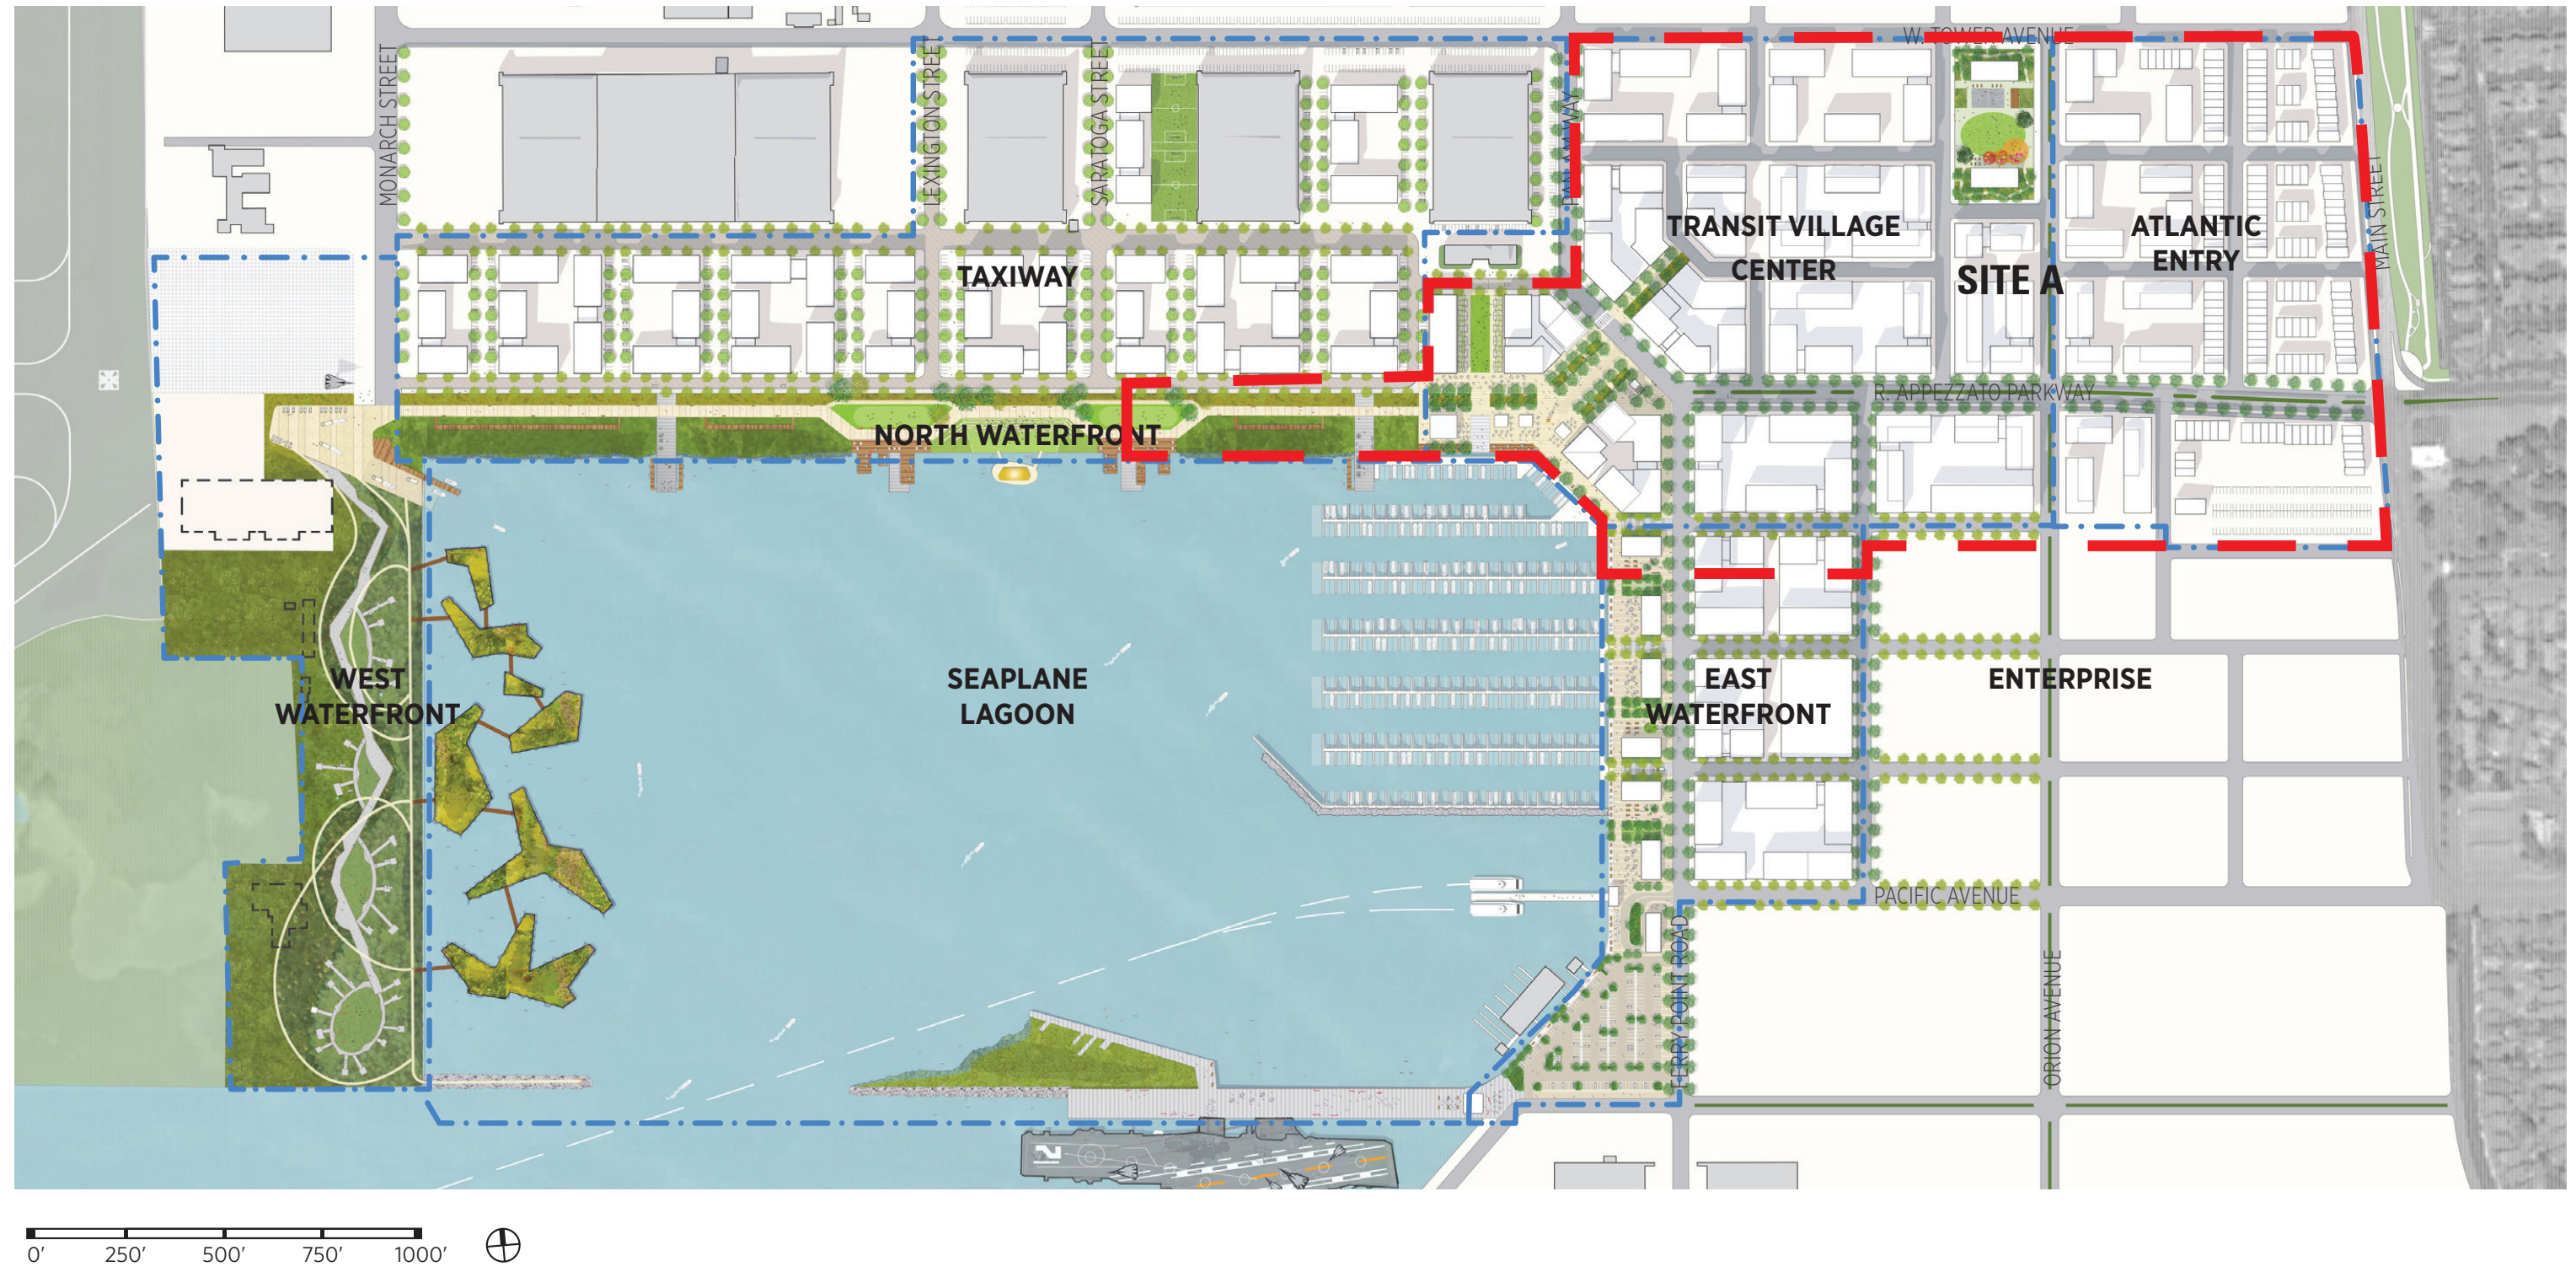


PRECISE PLAN - TOWN CENTER AREA

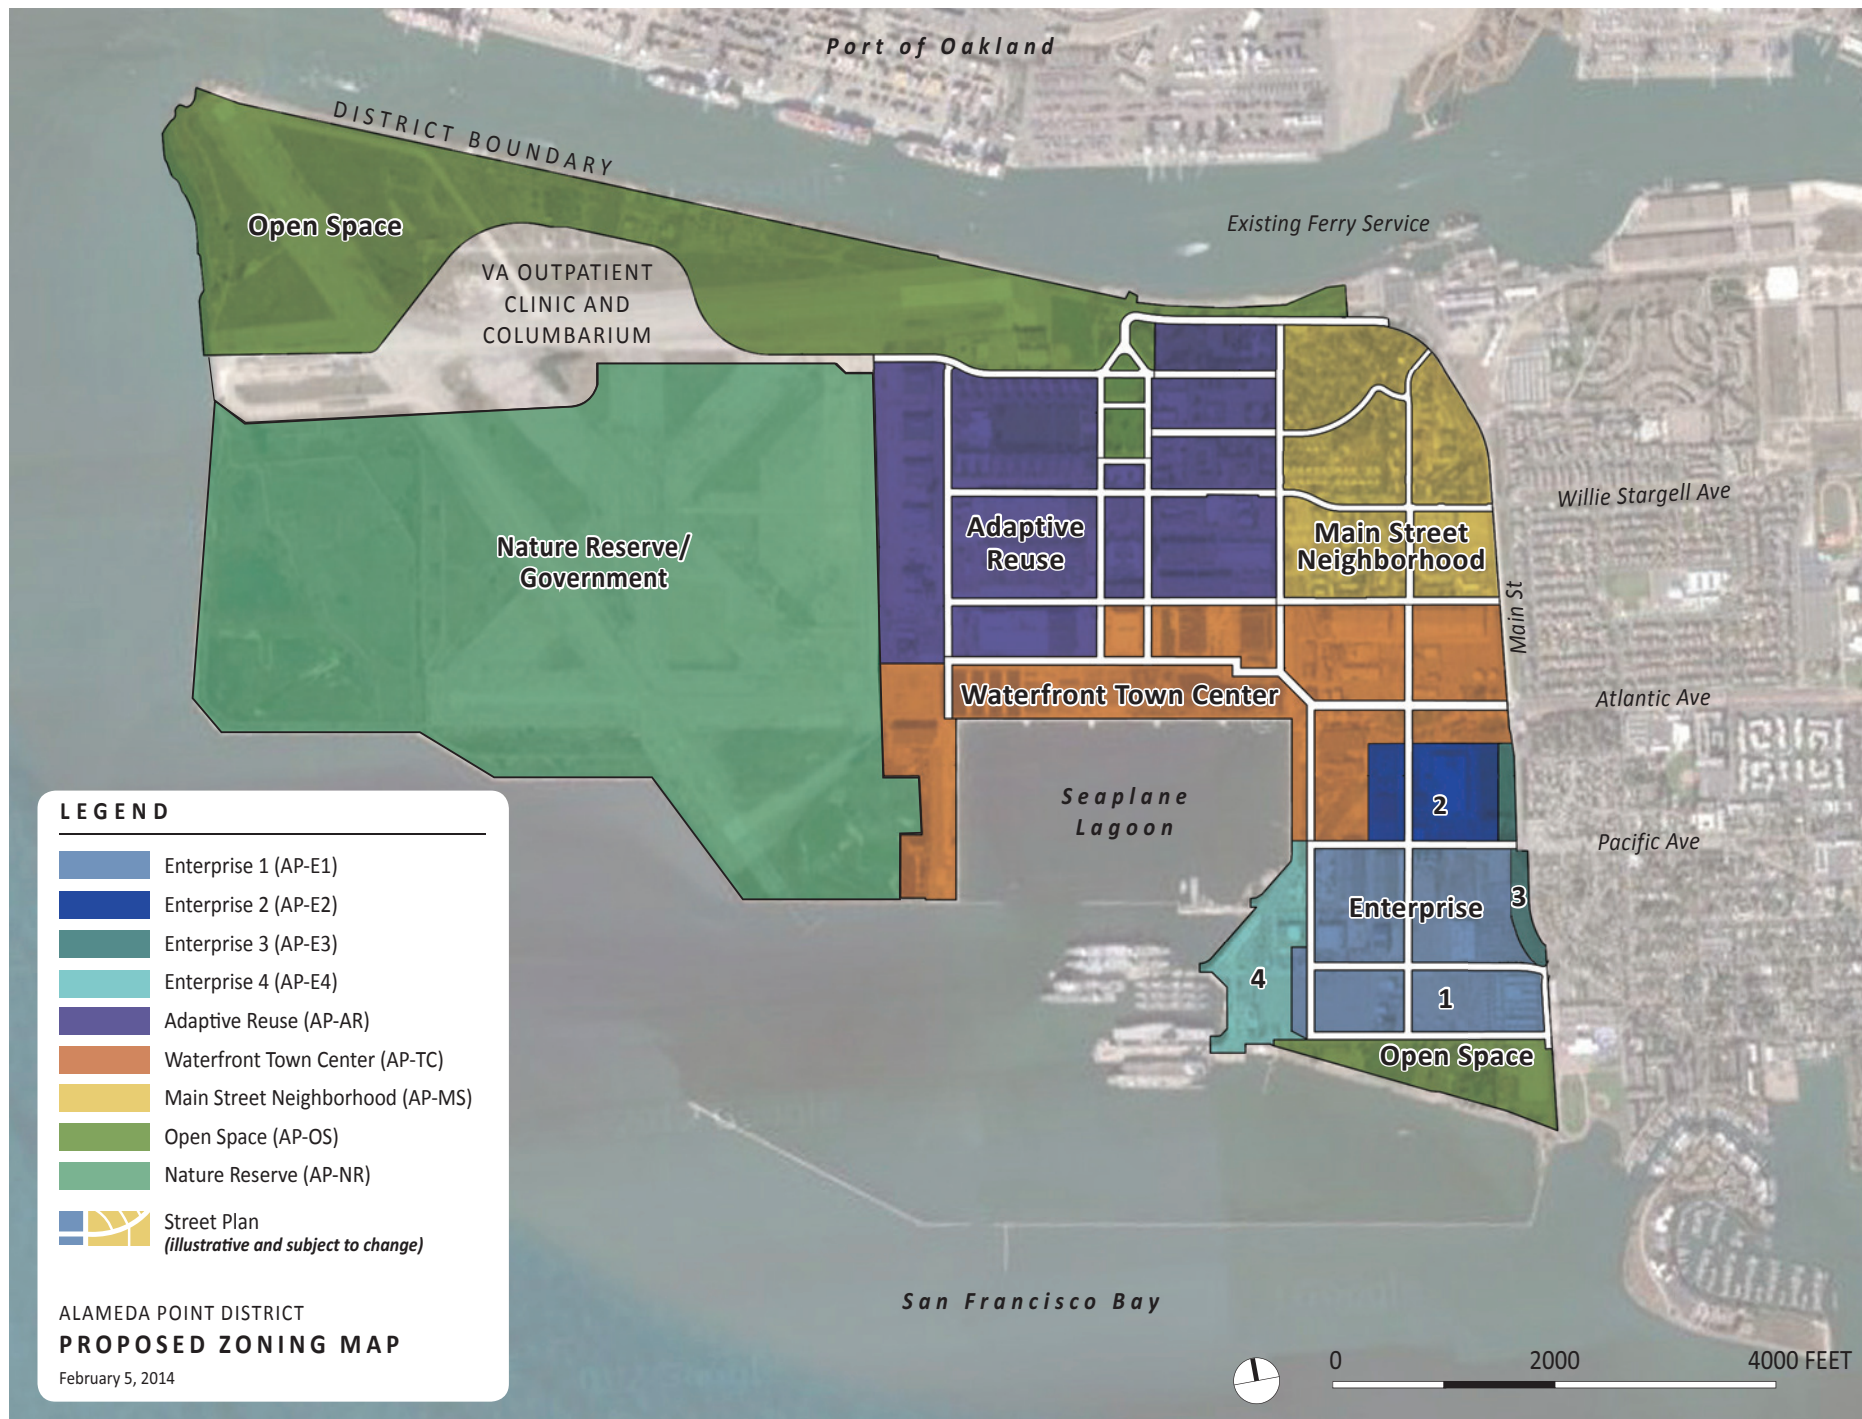

ALAMEDA POINT - ZONING MAP

* DRAWING FROM www.alamedaca.gov

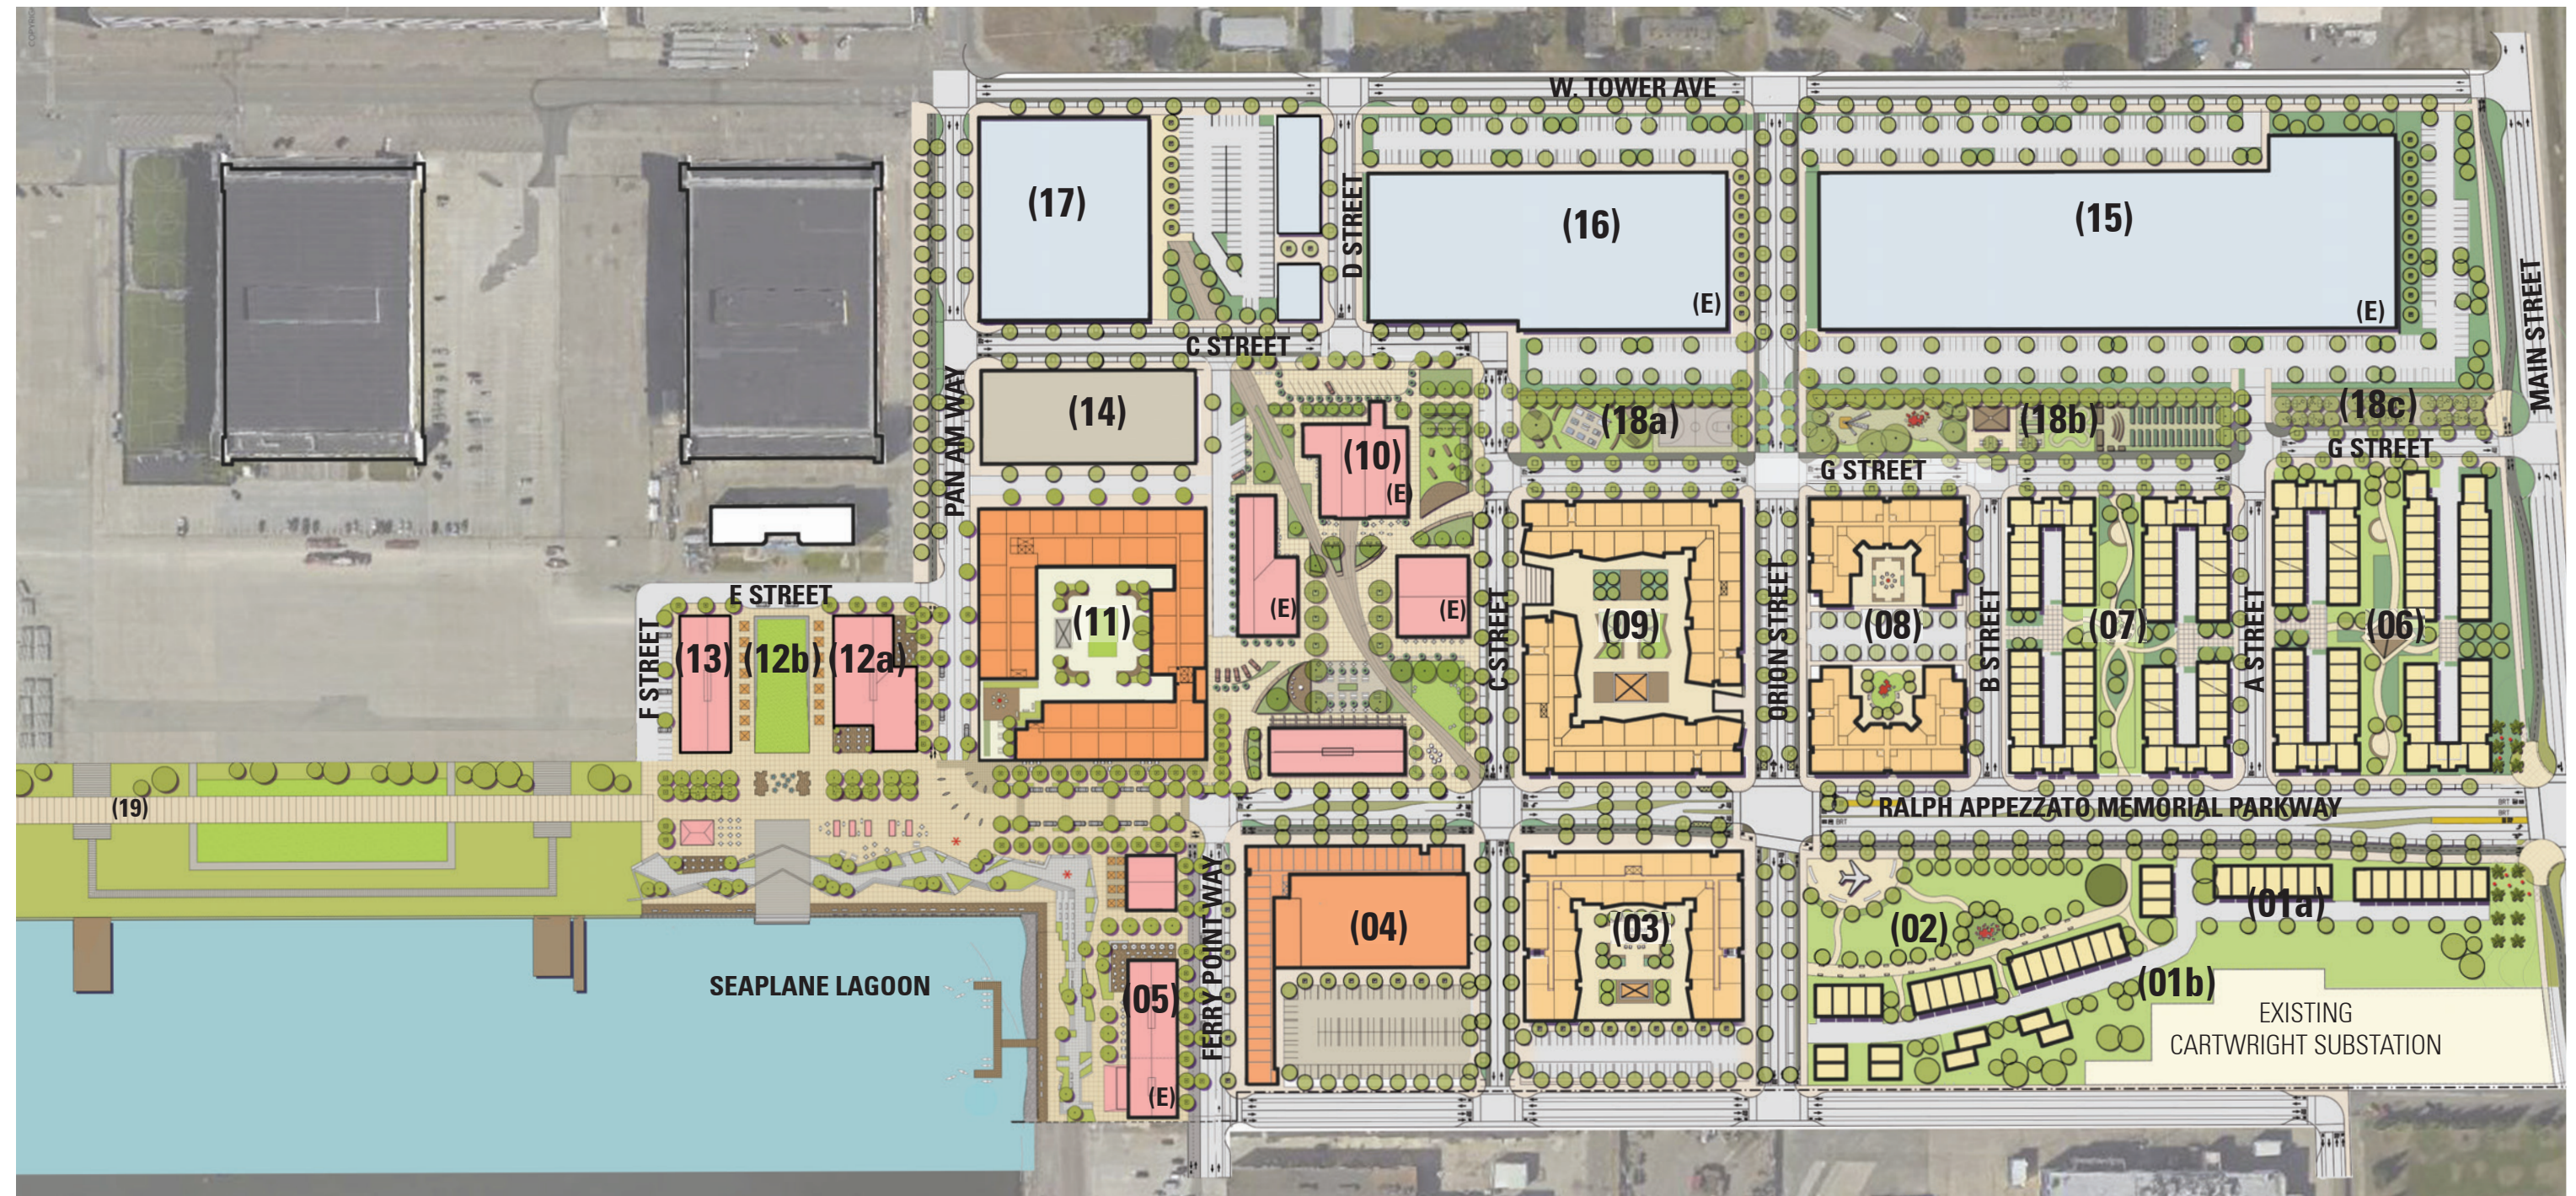


ILLUSTRATIVE SITE PLAN - ALL PHASES


ALAMEDA POINT | ALAMEDA, CA

PLANNED LAND USE AND OPEN SPACE

LAND USE & DEVELOPMENT

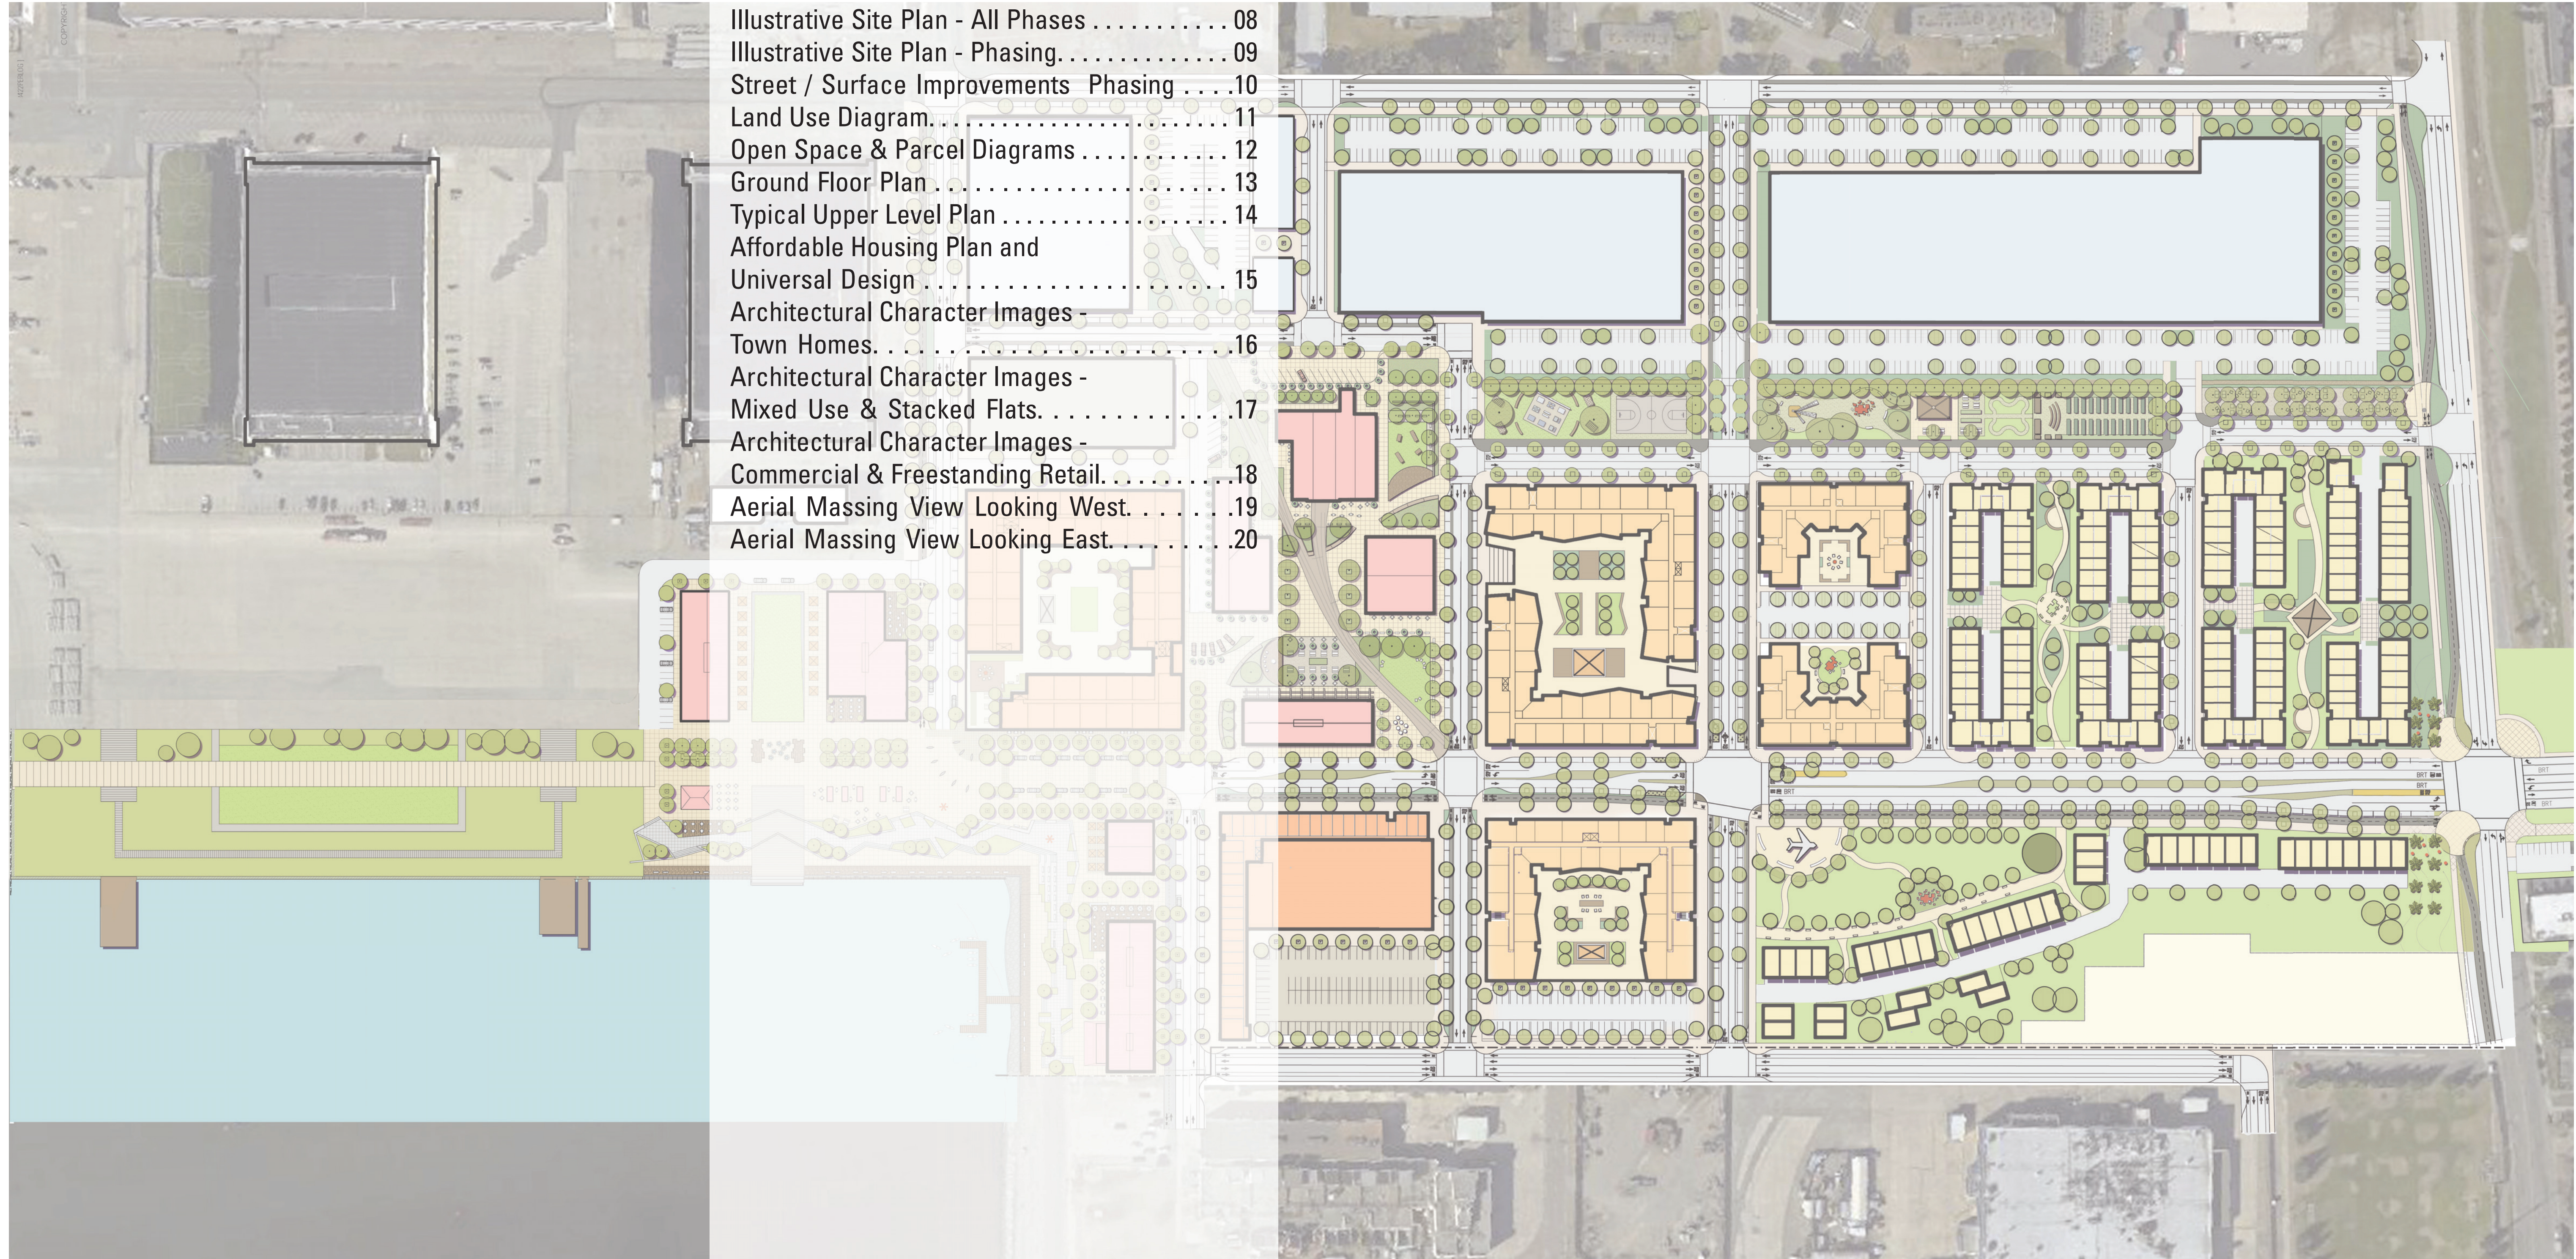

ALAMEDA POINT | ALAMEDA, CA

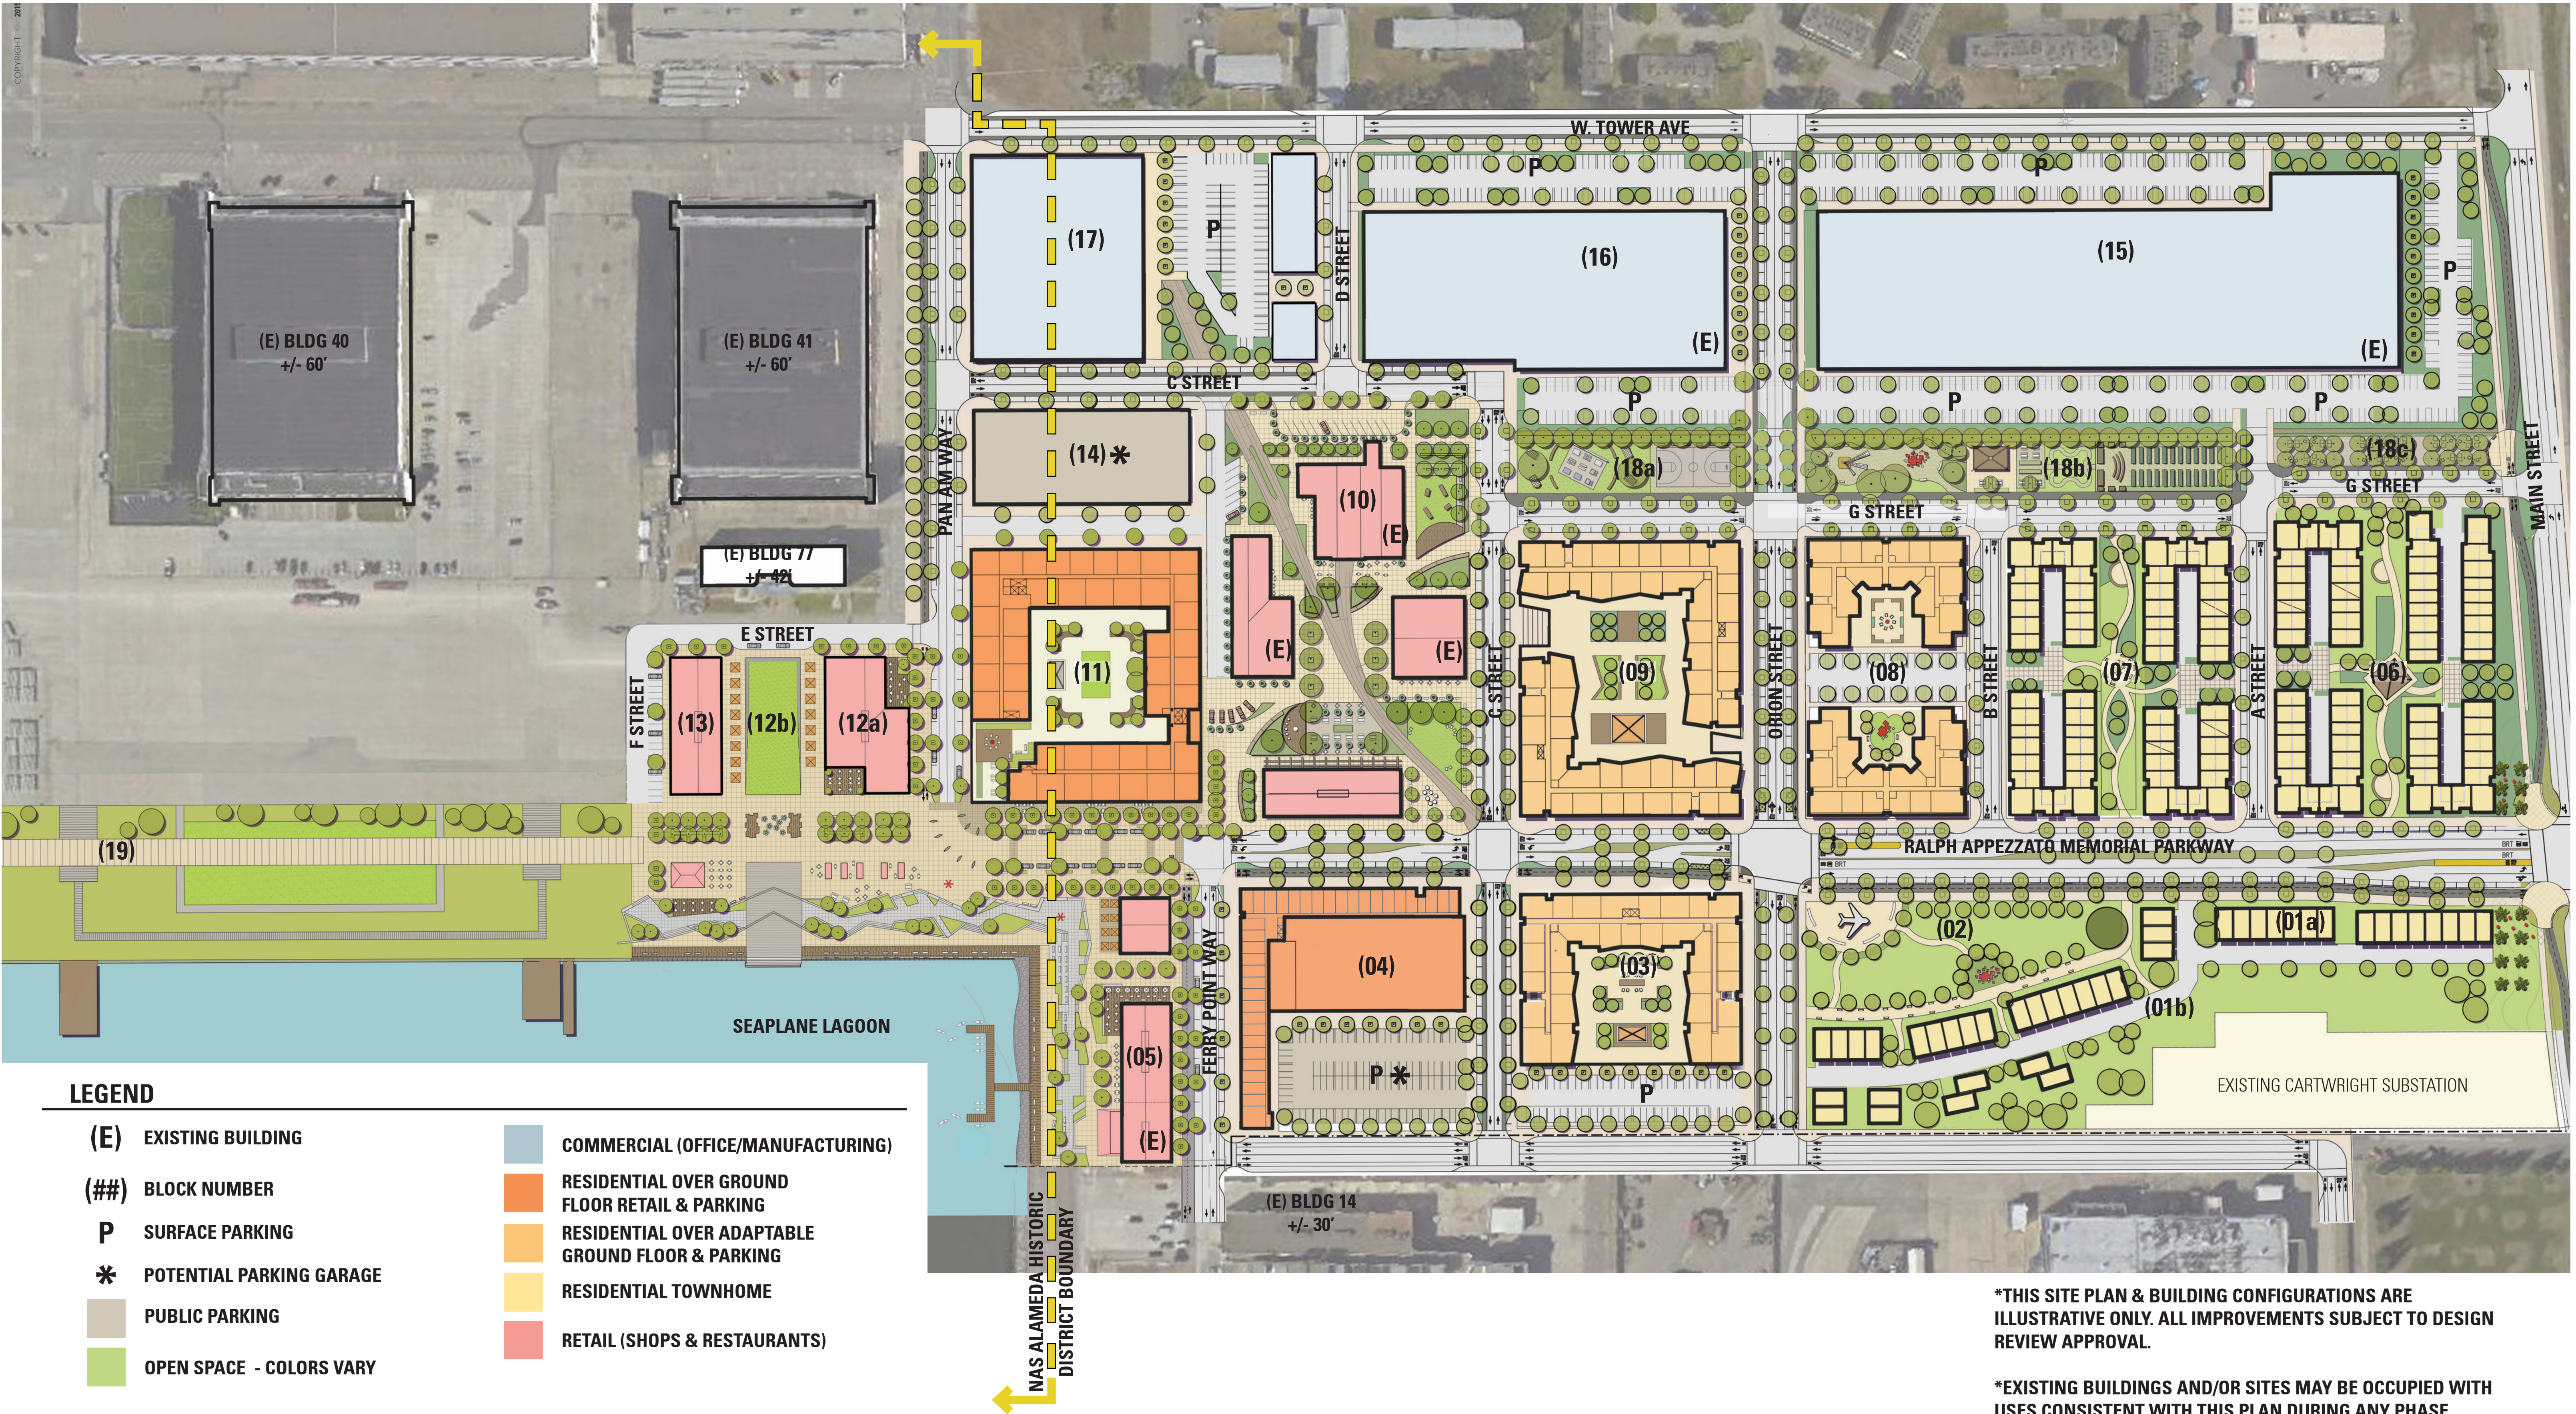

*THIS SITE PLAN & BUILDING CONFIGURATIONS ARE ILLUSTRATIVE ONLY. ALL IMPROVEMENTS SUBJECT TO DESIGN REVIEW APPROVAL.

*EXISTING BUILDINGS AND/OR SITES MAY BE OCCUPIED WITH USES CONSISTENT WITH THIS PLAN DURING ANY PHASE

ALAMEDA POINT | ALAMEDA, CA

ILLUSTRATIVE SITE PLAN - ALL PHASES

BARarchitects

901 Battery Street, Suite 300 | San Francisco, CA 94111 | 415 293 5700 | www.bararch.com

BKF ignition
architecture

MBHarch

TRICON
Tableau
DEVELOPMENT

EDEN
HOUSING

THOMPSON
DOREMAN

EBL
Sustainable Real Estate Development

SRMERNST
development partners
MadisonMarquette
LANGAN

KH
KwanHenmi


FIELD
PAOLI

A_p P_h
D_e W_o


05.11.15

14072



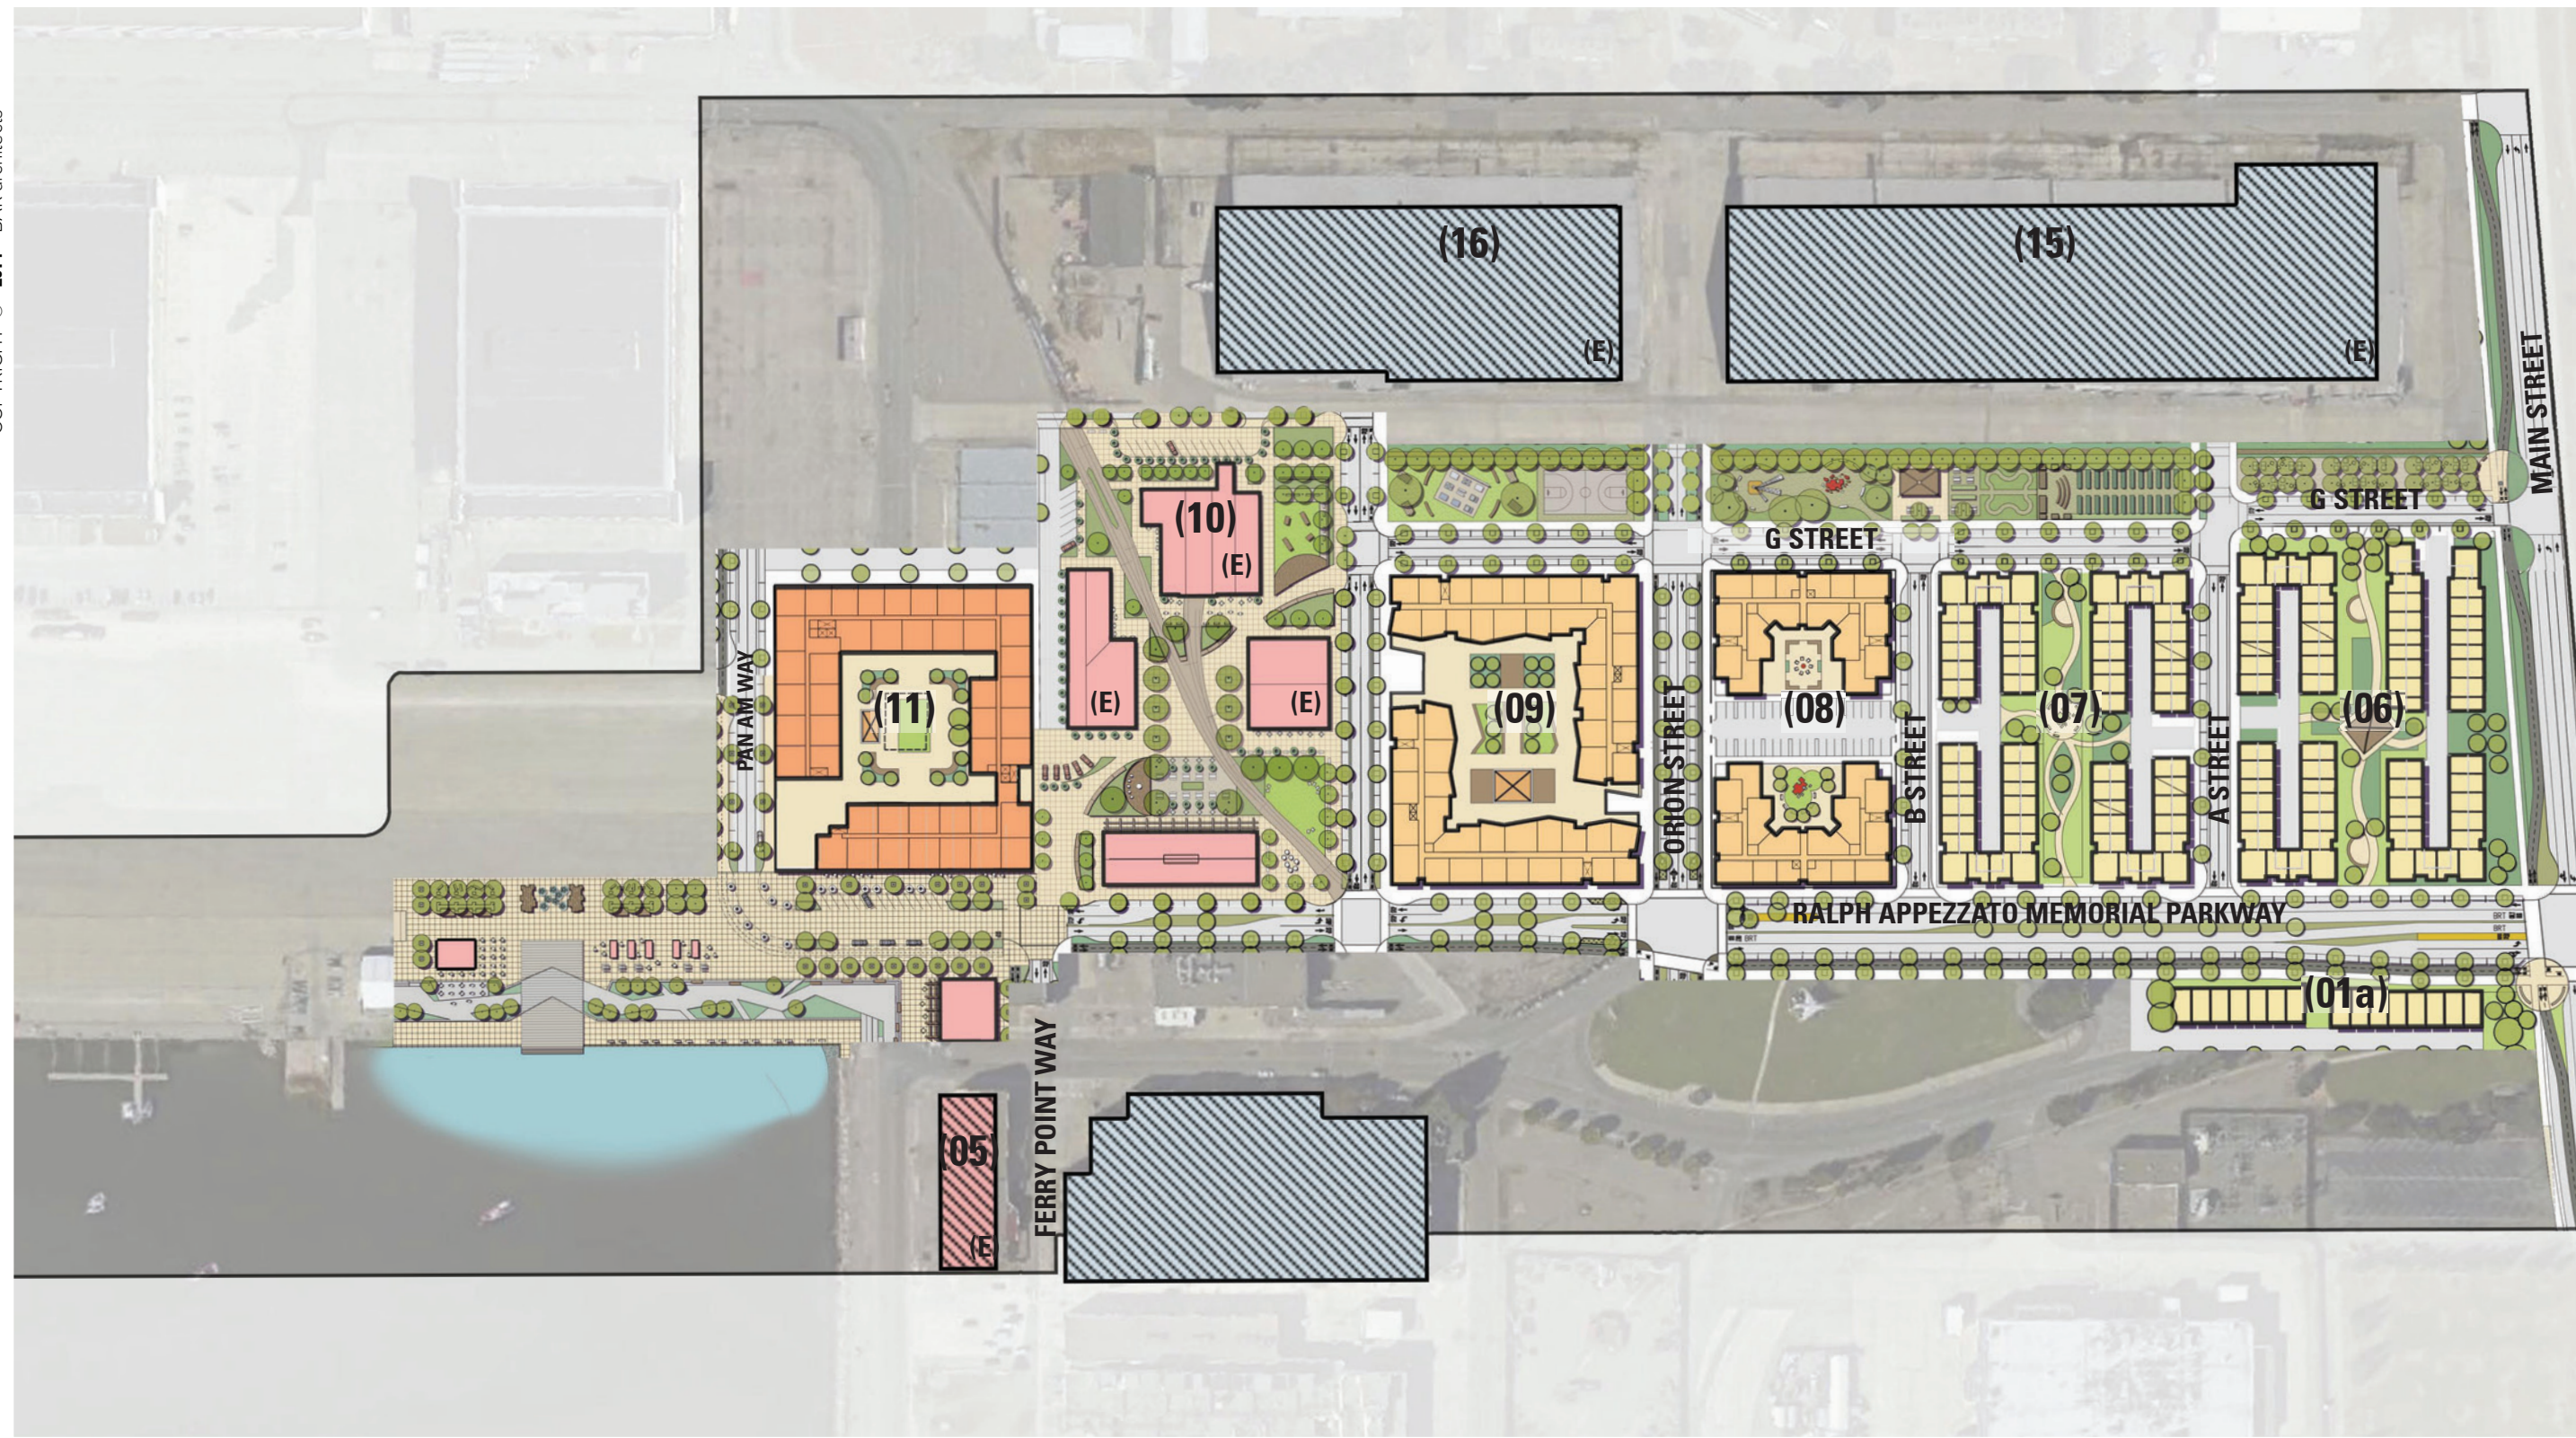


ILLUSTRATIVE SITE PLAN - PHASE 1

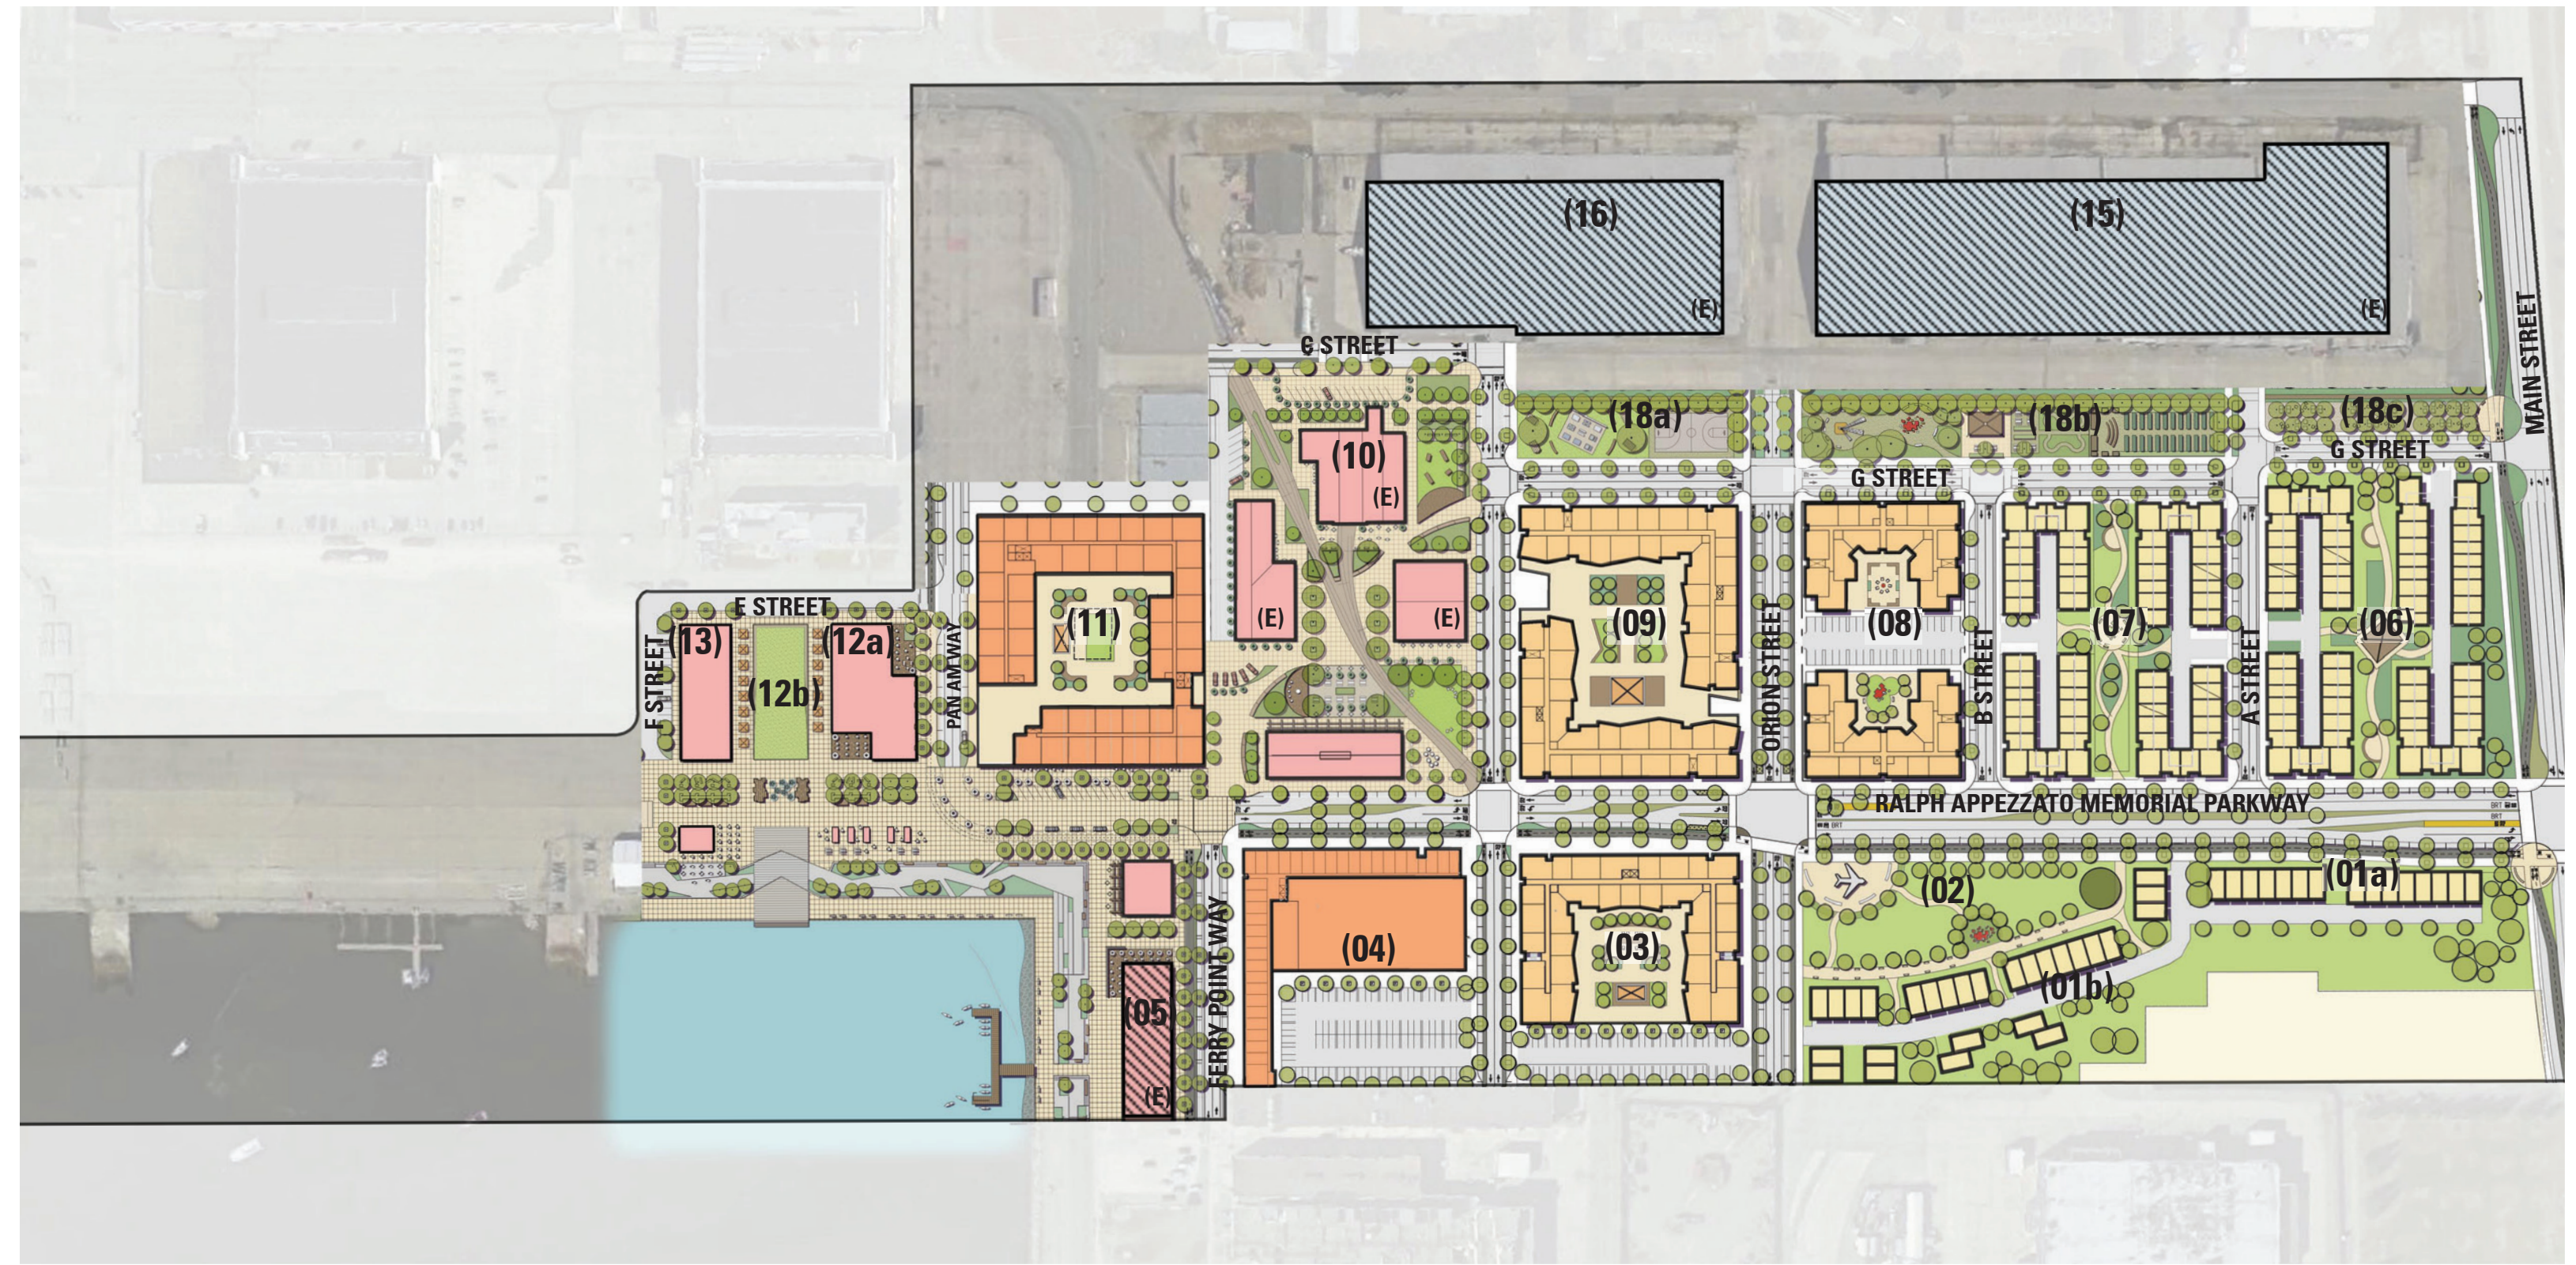

ILLUSTRATIVE SITE PLAN - PHASE 2

LEGEND


- | | |
|--|---|
| (E) EXISTING BUILDING | COMMERCIAL (OFFICE/MANUFACTURING) |
| (##) BLOCK NUMBER | RESIDENTIAL OVER GROUND FLOOR RETAIL & PARKING |
| EXISTING BUILDINGS AND/OR SITES MAY BE OCCUPIED WITH USES CONSISTENT WITH THIS PLAN DURING ANY PHASE | RESIDENTIAL OVER ADAPTABLE GROUND FLOOR & PARKING |
| PUBLIC PARKING | RESIDENTIAL TOWNHOME |
| OPEN SPACE - NEIGHBORHOOD PARK | RETAIL (SHOPS & RESTAURANTS) |

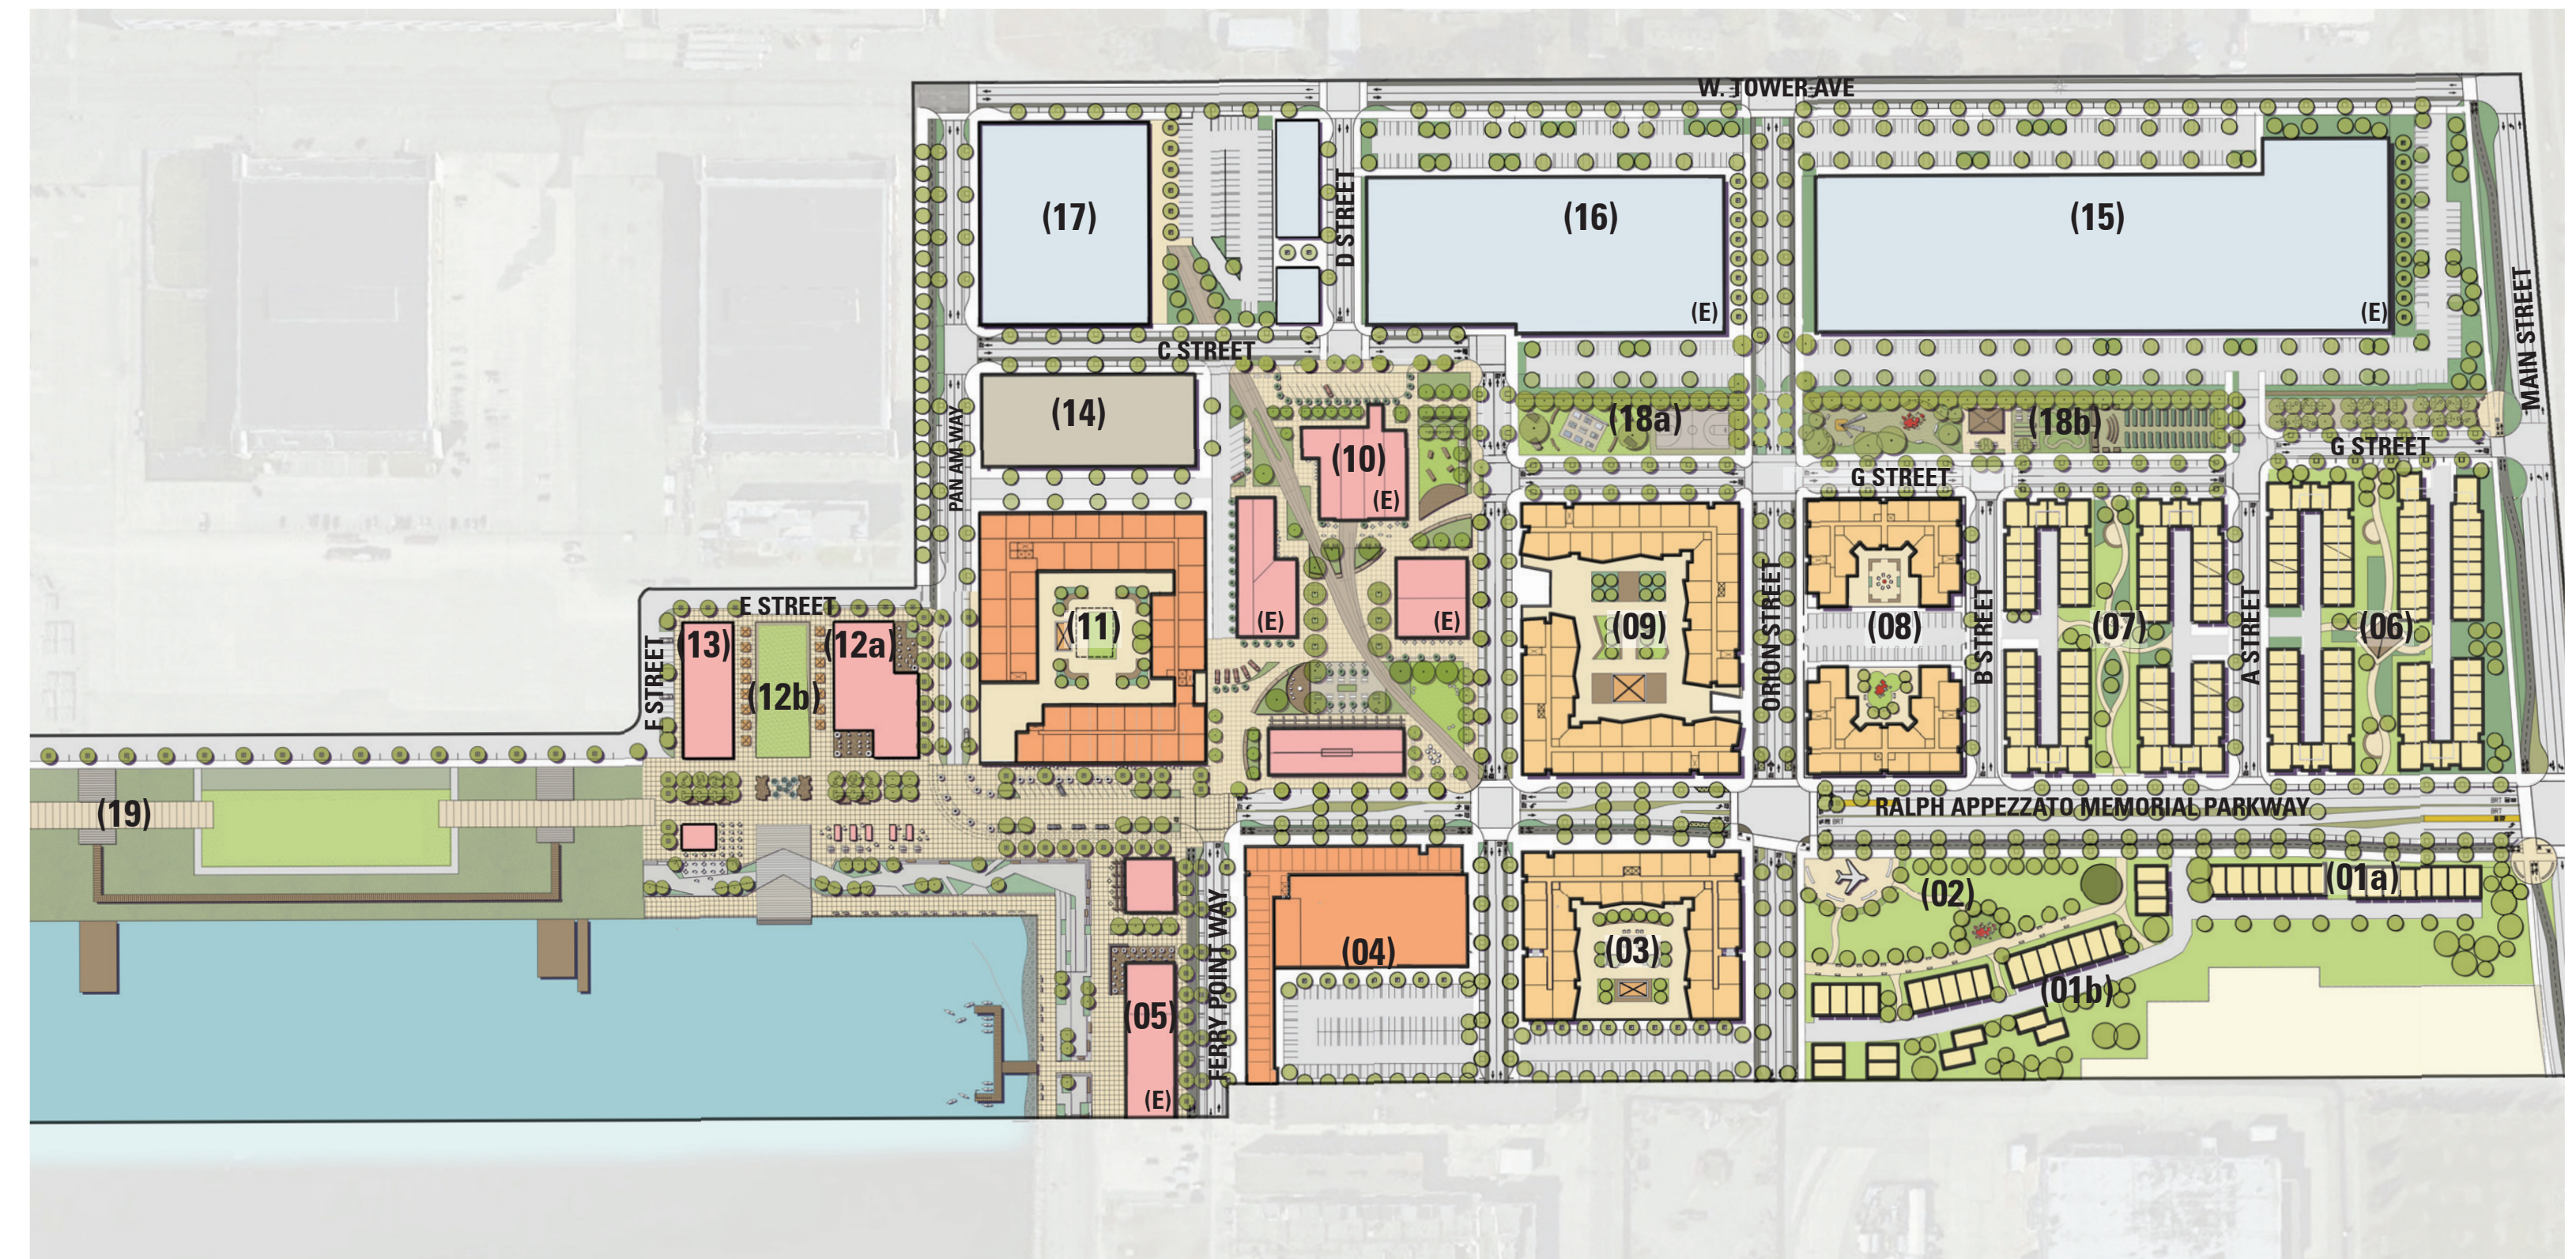

ILLUSTRATIVE SITE PLAN - PHASE 3

ALAMEDA POINT | ALAMEDA, CA

ILLUSTRATIVE SITE PLAN - PHASING

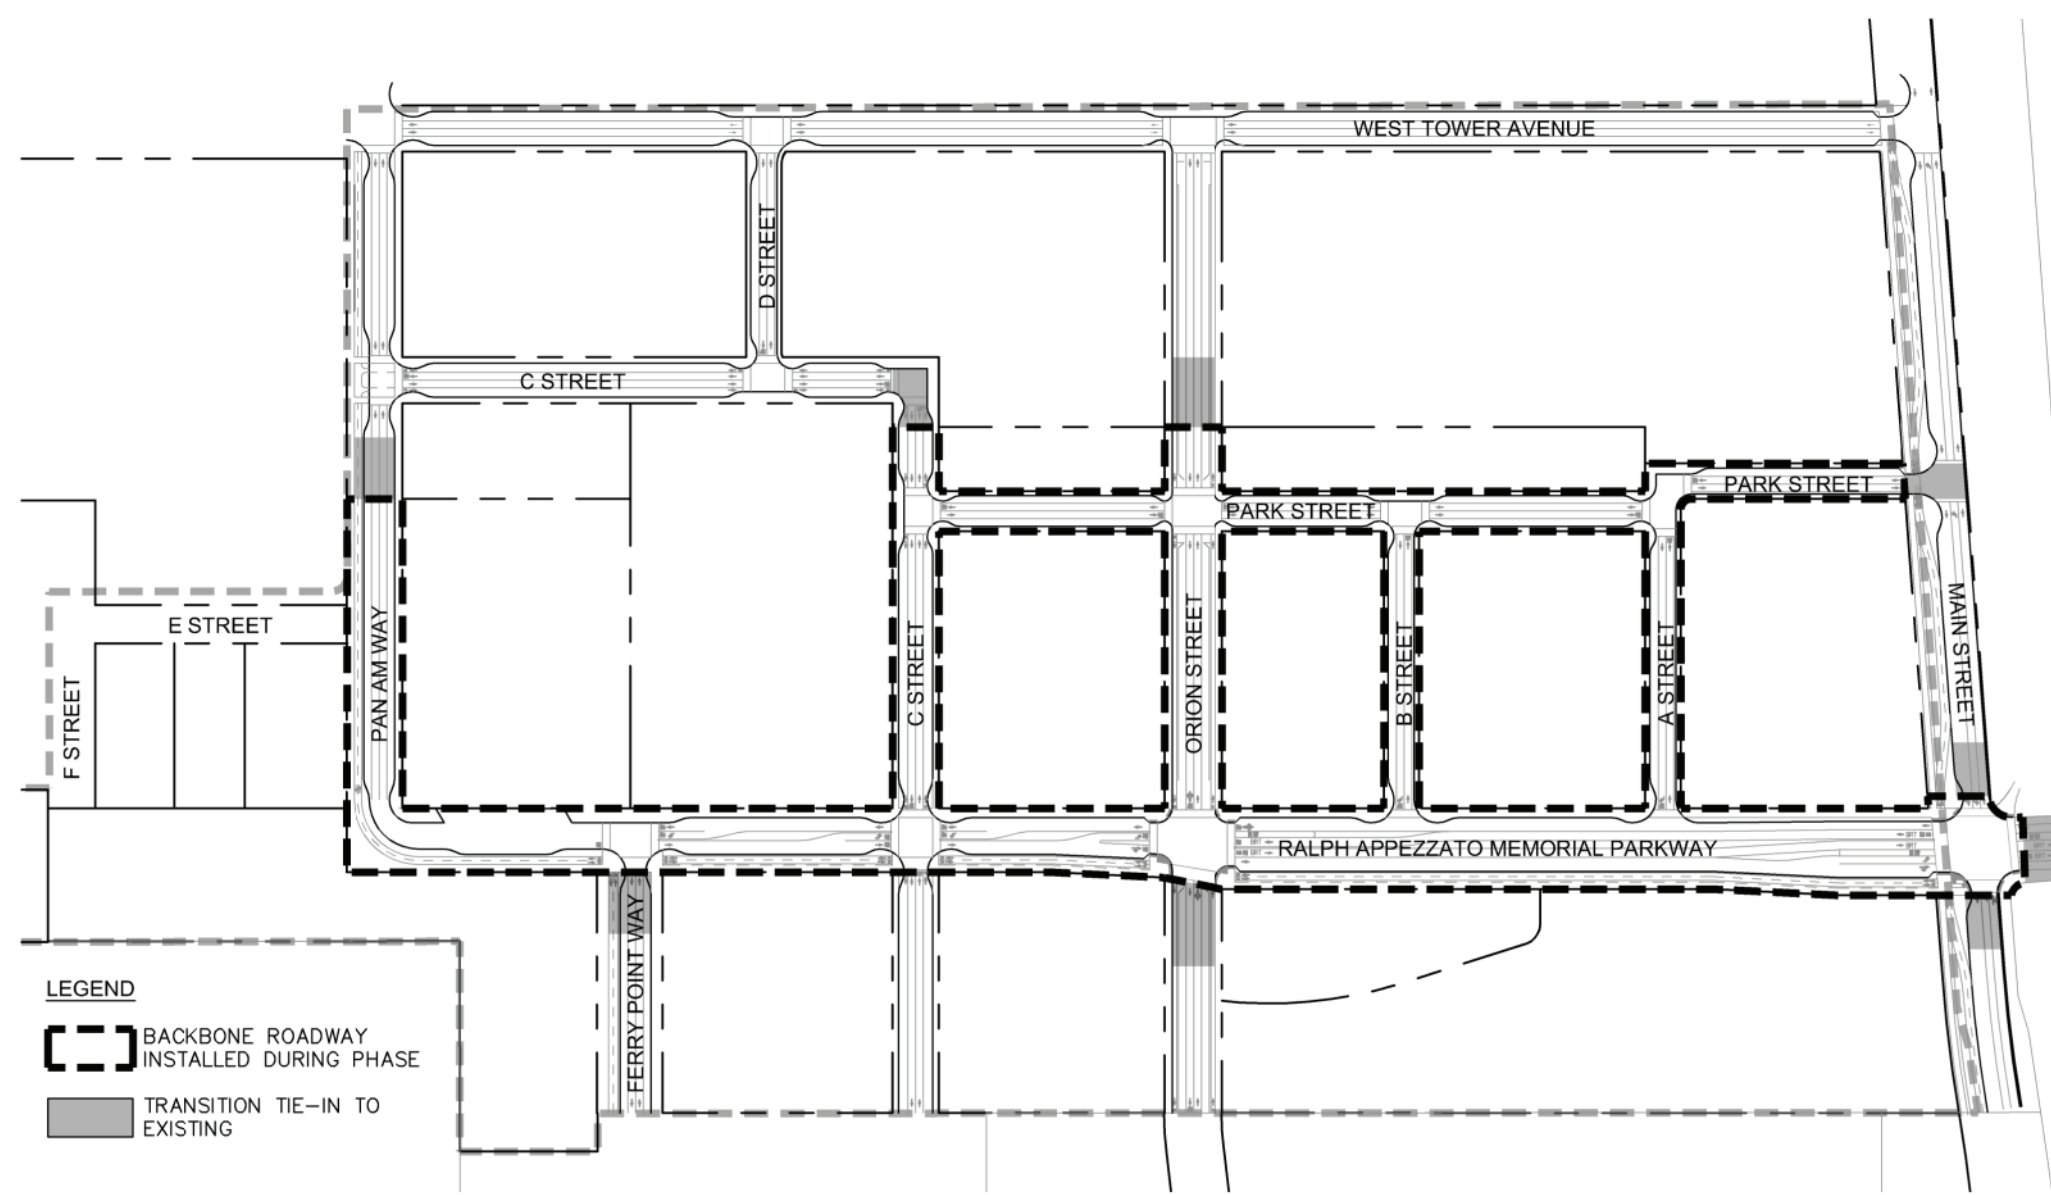


PHASE 1 BACKBONE ROADWAY INFRASTRUCTURE

04/14/2015

1 OF 3

NOT TO SCALE

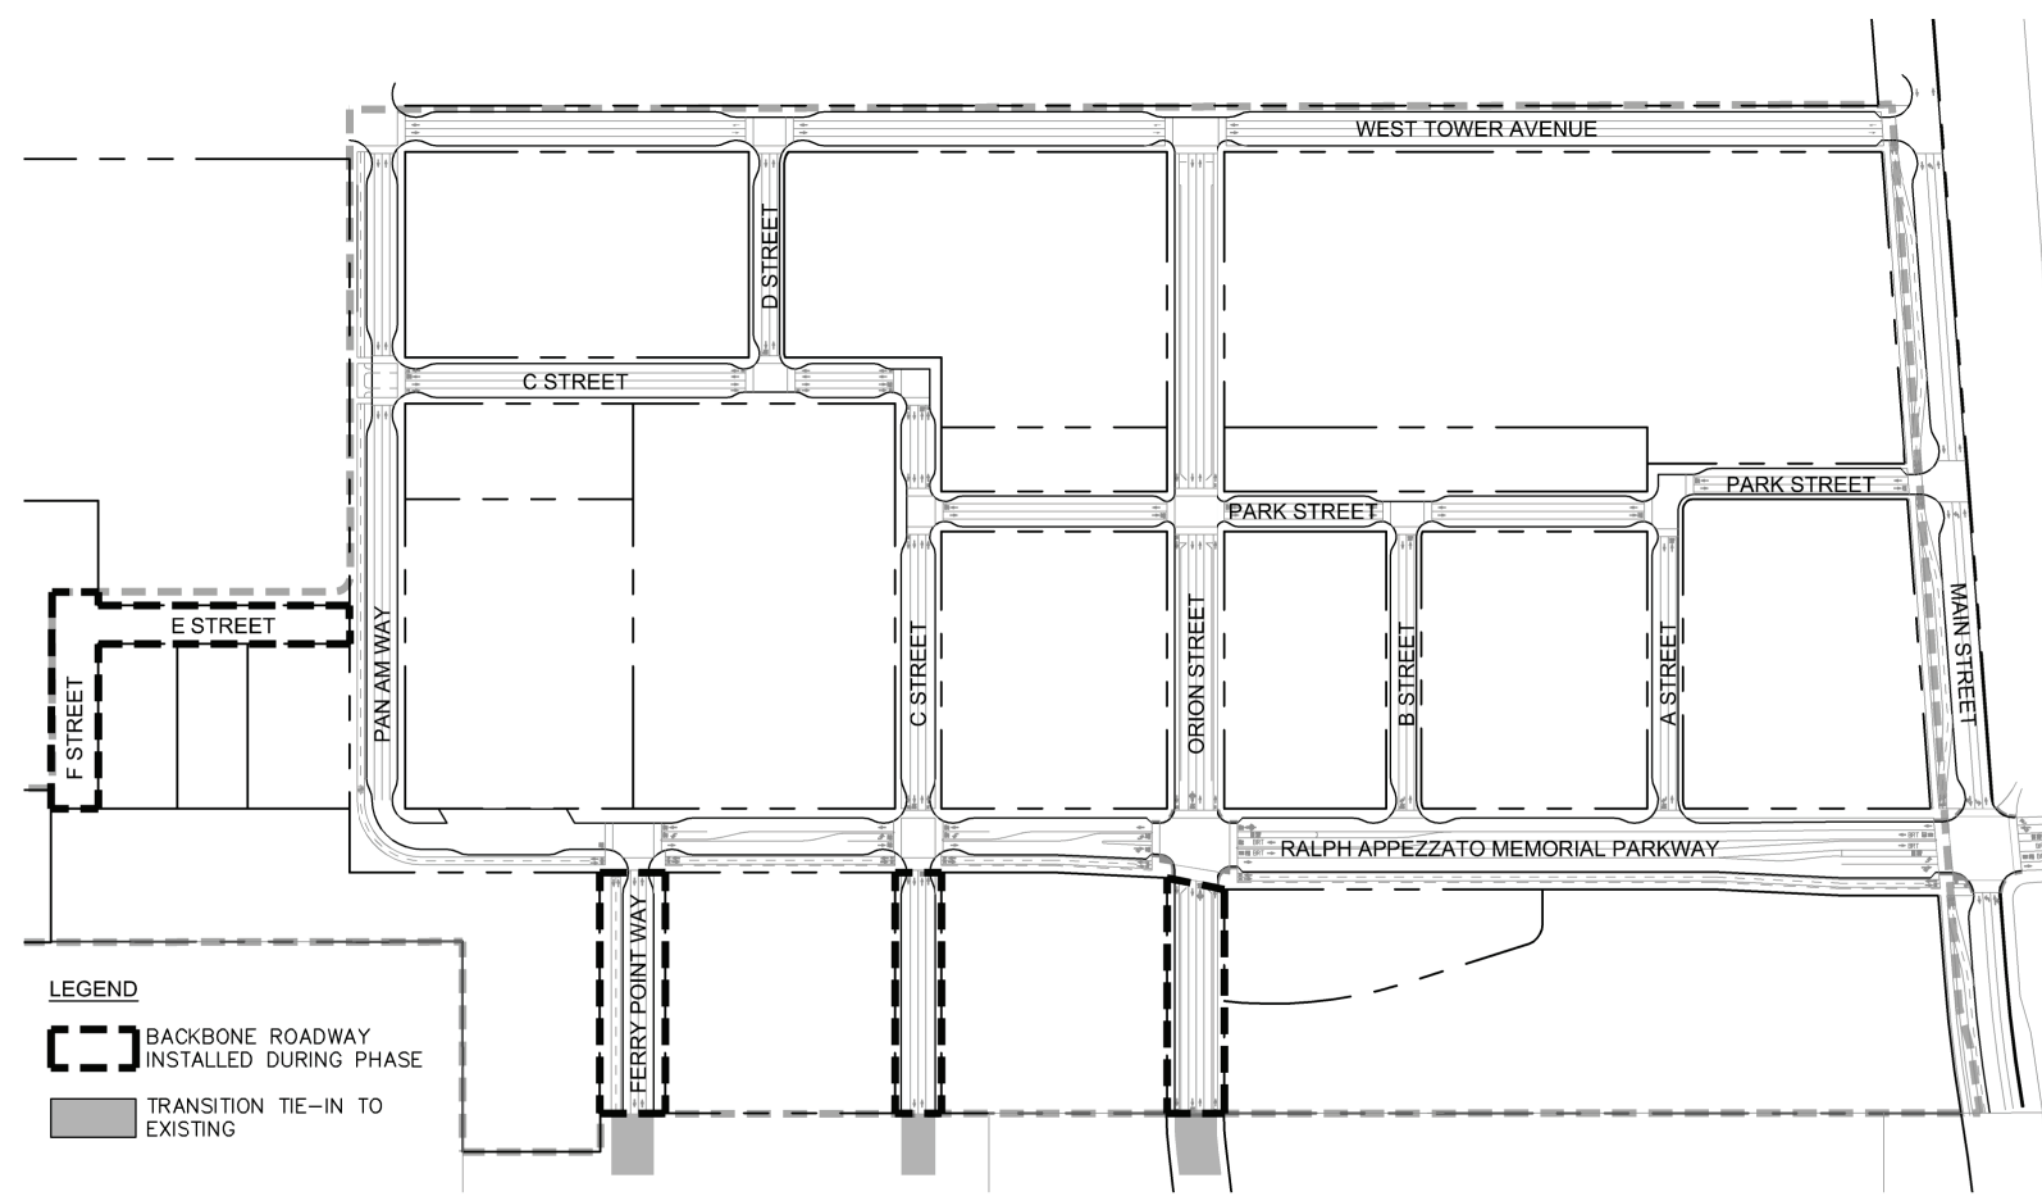


PHASE 2 BACKBONE ROADWAY INFRASTRUCTURE

04/14/2015

2 OF 3

NOT TO SCALE

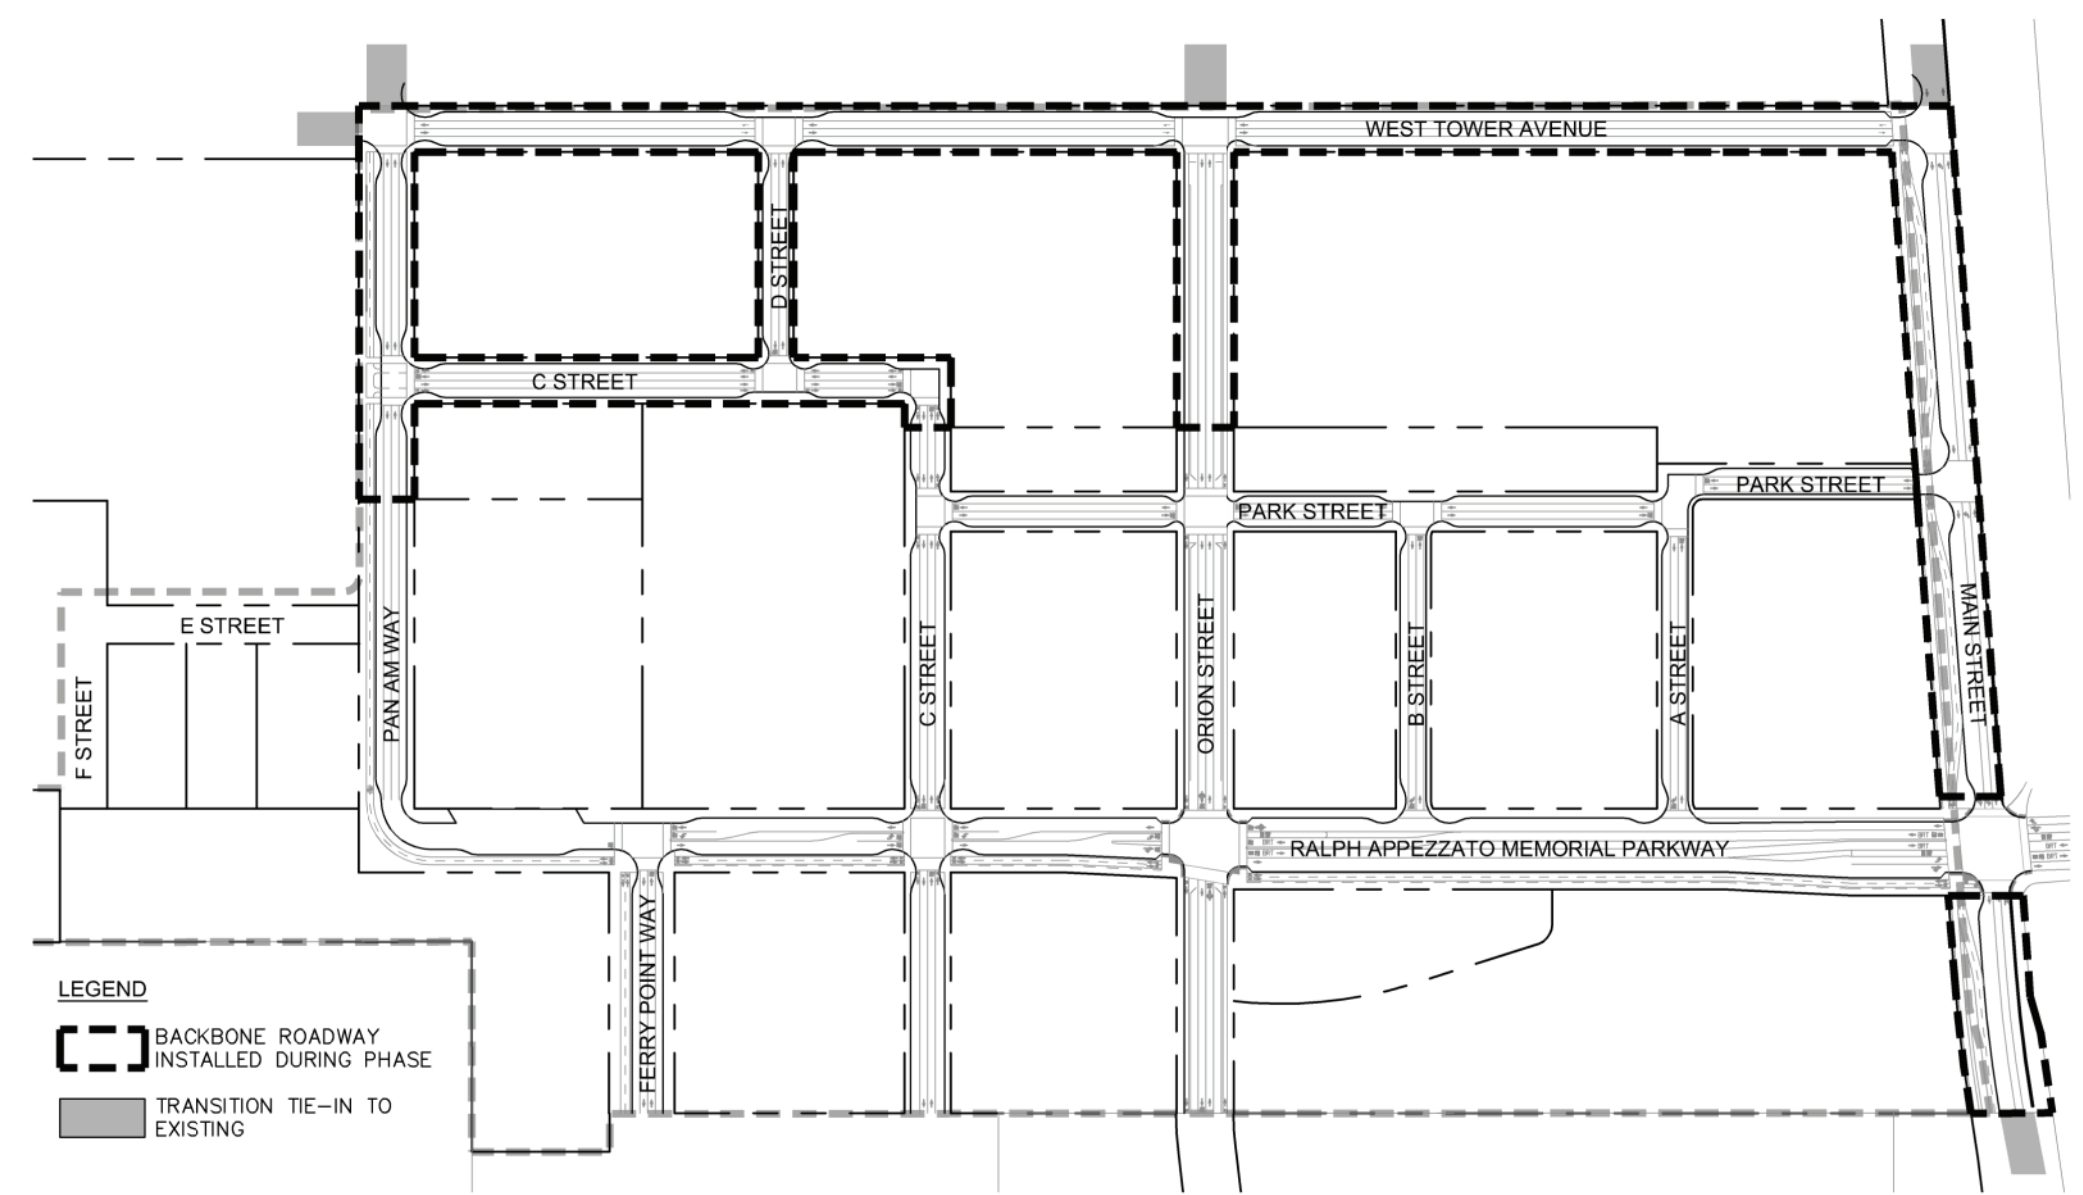

PHASE 3 BACKBONE ROADWAY INFRASTRUCTURE

04/14/2015


3 OF 3

NOT TO SCALE

ALAMEDA POINT

ALAMEDA, CA

STREET / SURFACE IMPROVEMENTS PHASING

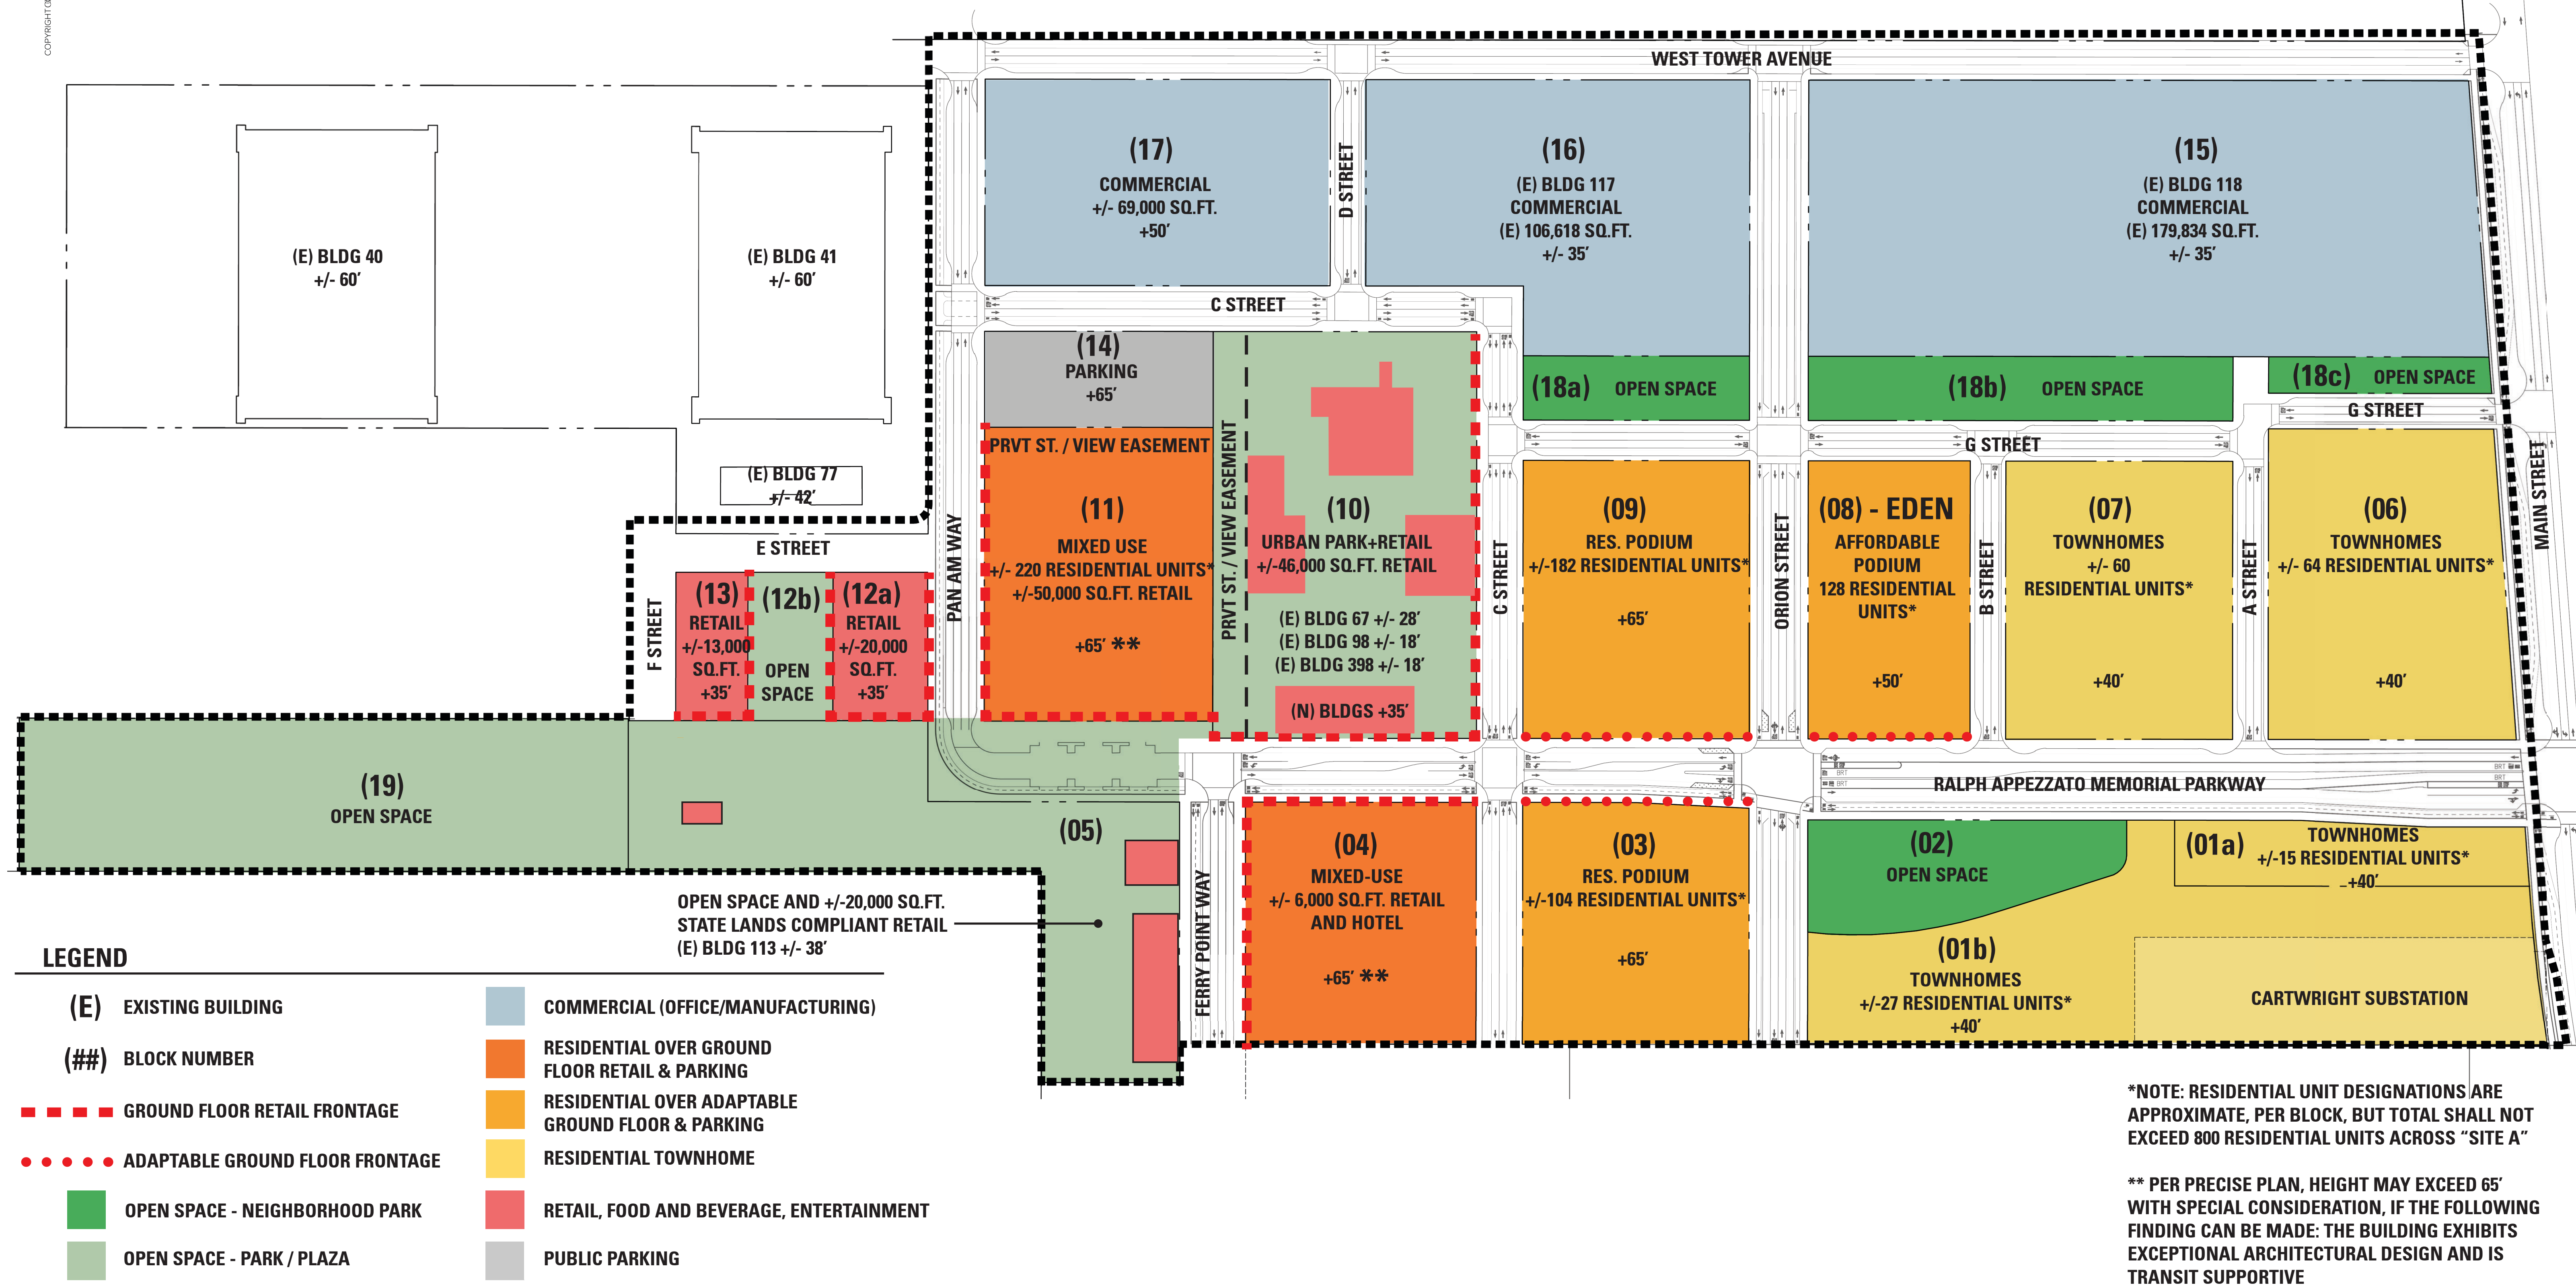


ALAMEDA, CA

LAND USE DIAGRAM

PARCEL ACREAGE

	+/- 14.80 ACRES PUBLIC PARK/PLAZA
	+/- 16.33 ACRES STREET R.O.W.
	+/- 36.7 ACRES PRIVATE
	+/- 67.8 SITE A

PARCEL DIAGRAM

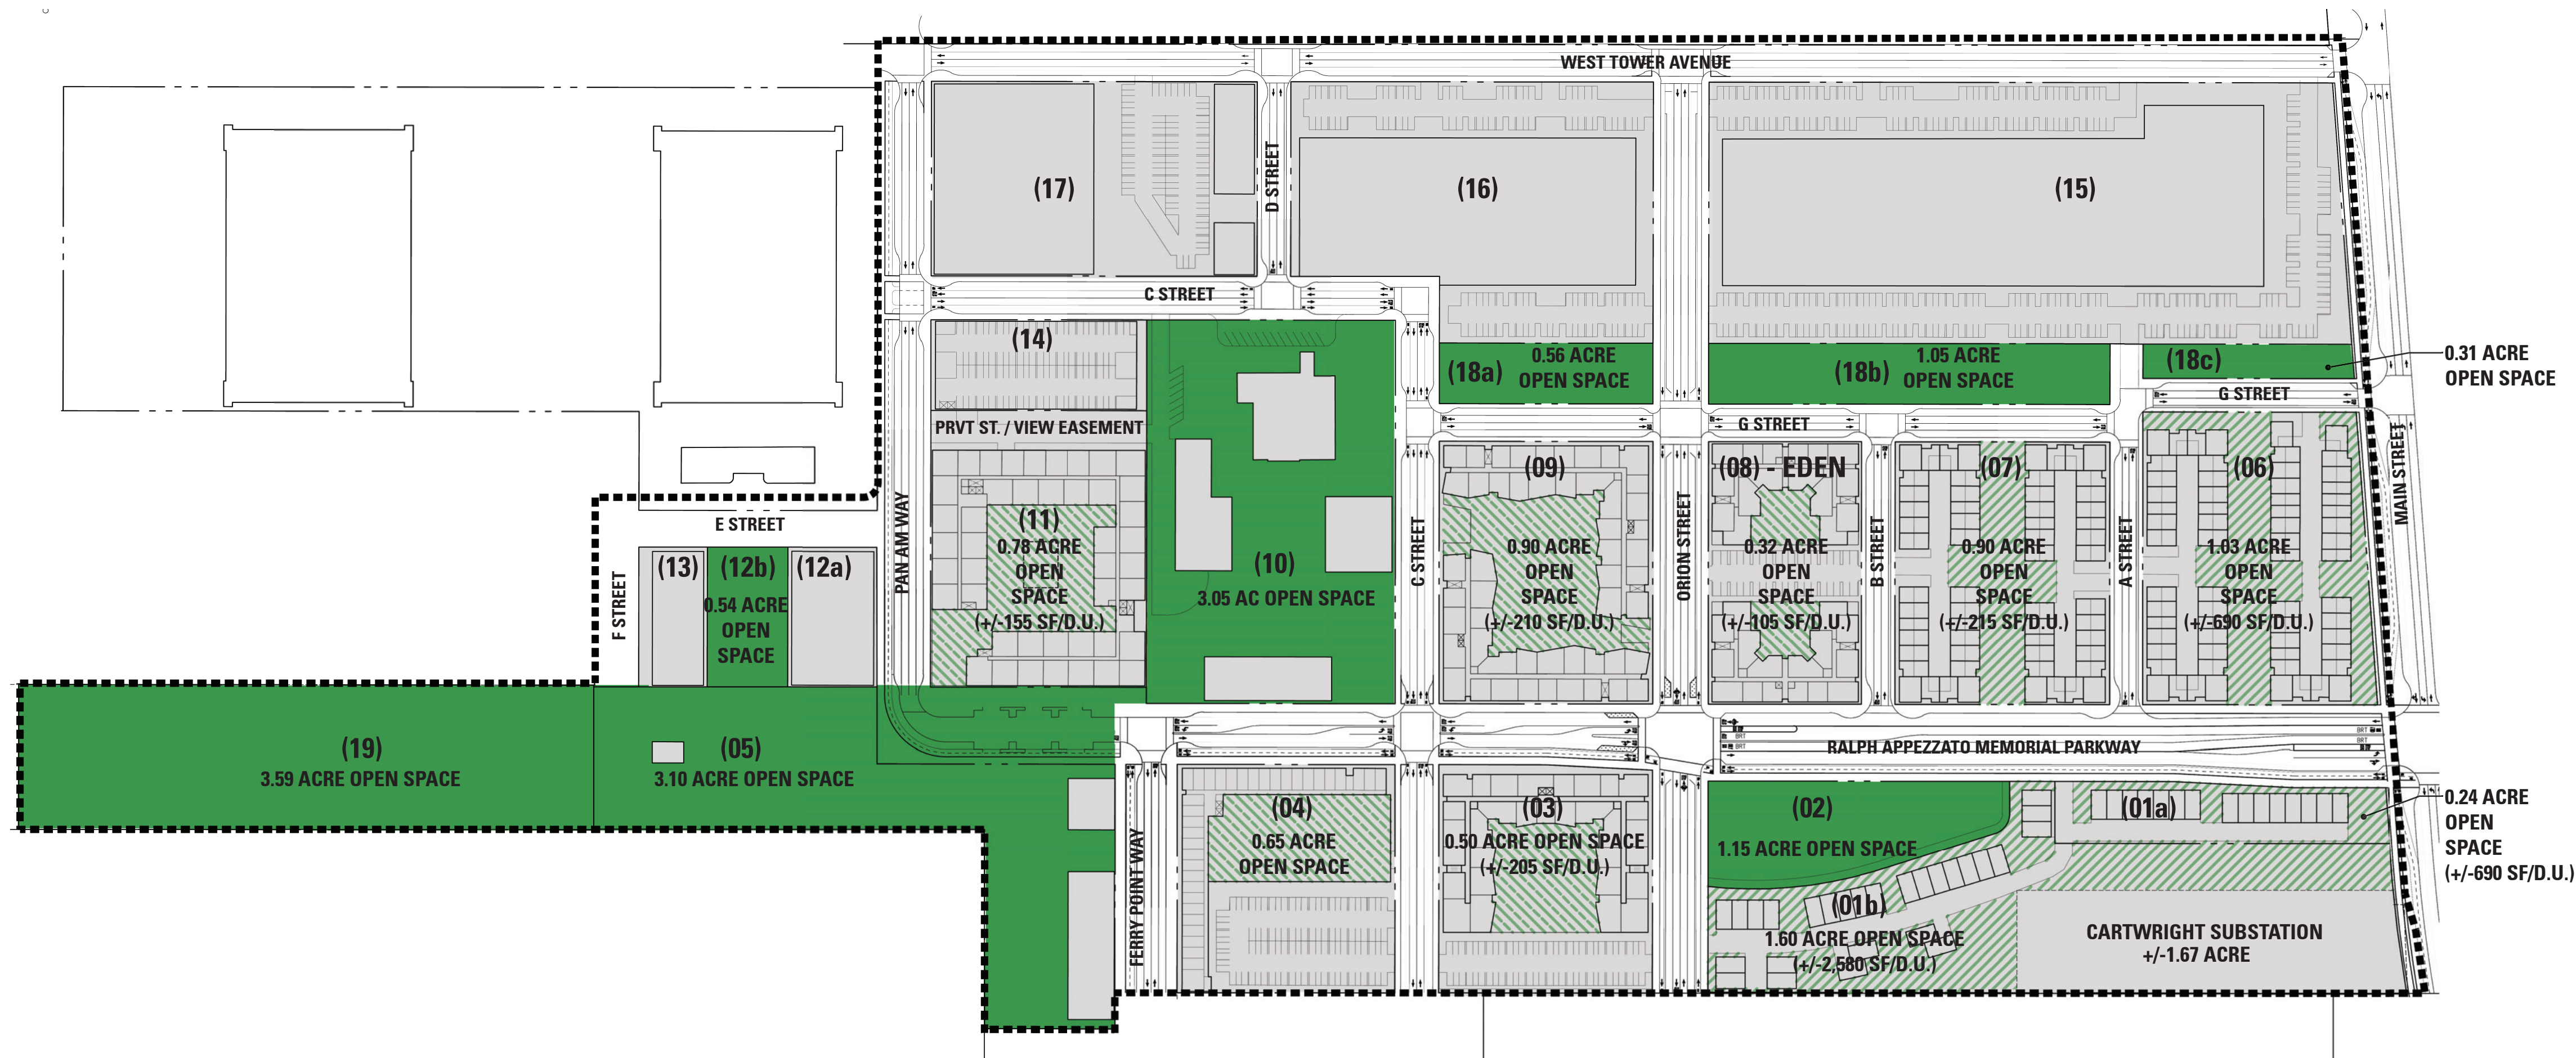


- BUILDING OR PARKING
- PUBLIC PARK/PLAZA
- PRIVATIZED OPEN SPACE ON GRADE
- PRIVATIZED OPEN SPACE ON PODIUM

OPEN SPACE DIAGRAM

ALAMEDA POINT

ALAMEDA, CA


OPEN SPACE & PARCEL DIAGRAMS

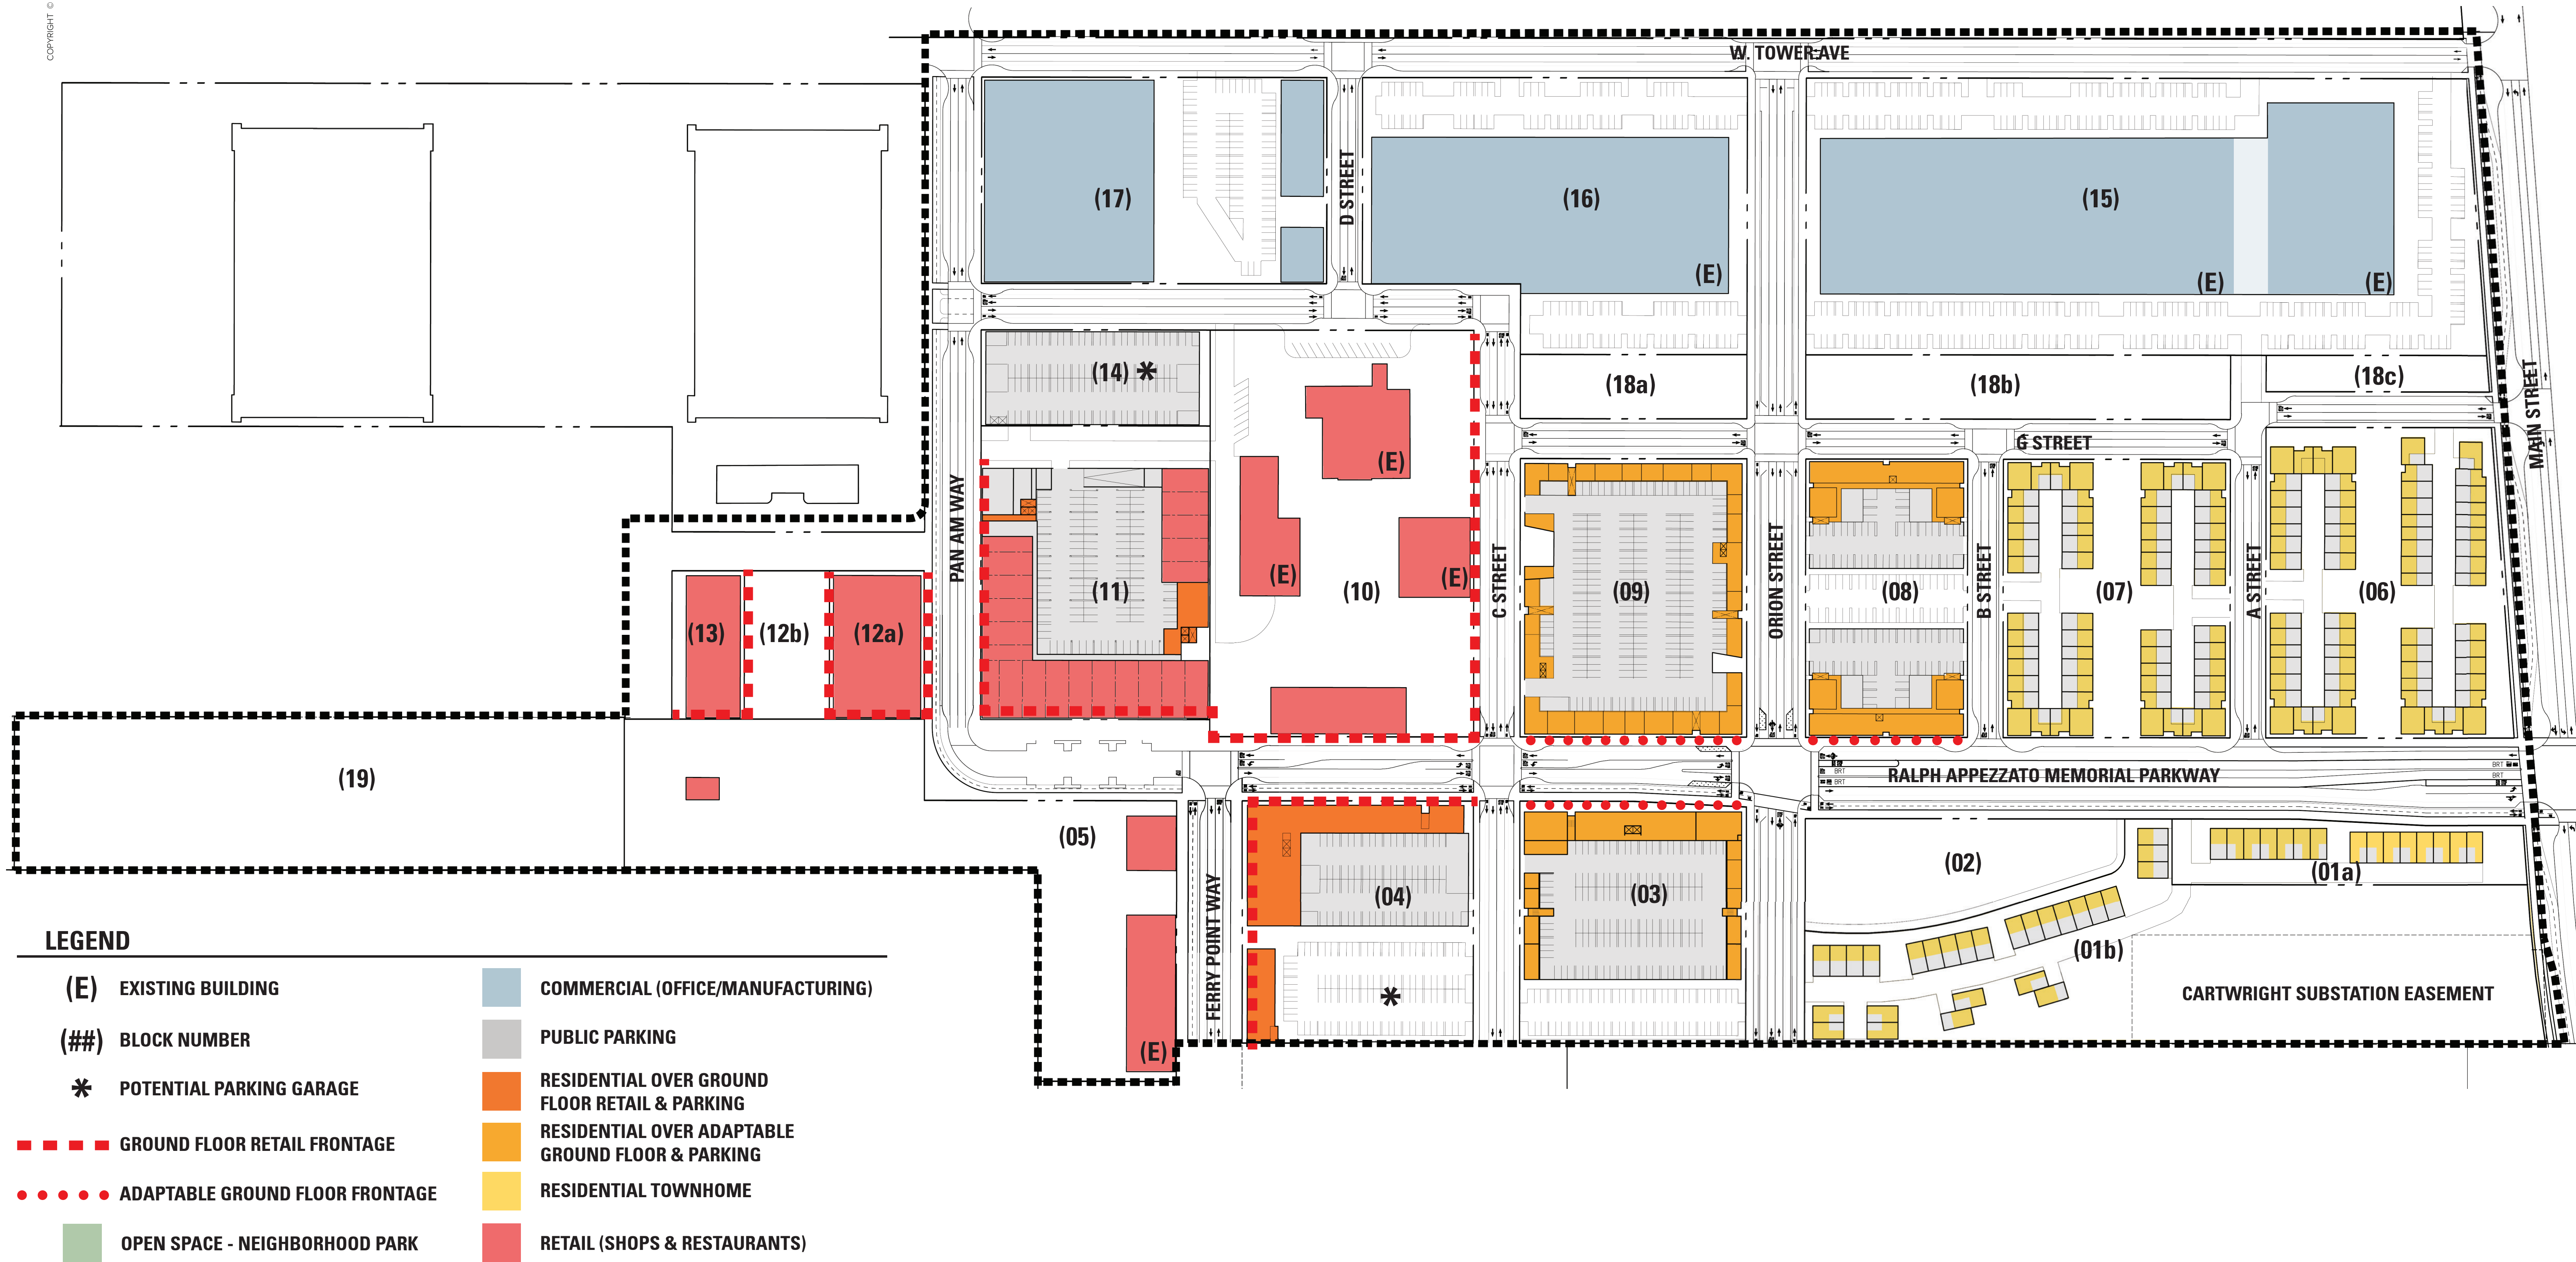

ALAMEDA POINT

ALAMEDA, CA

GROUND FLOOR PLAN

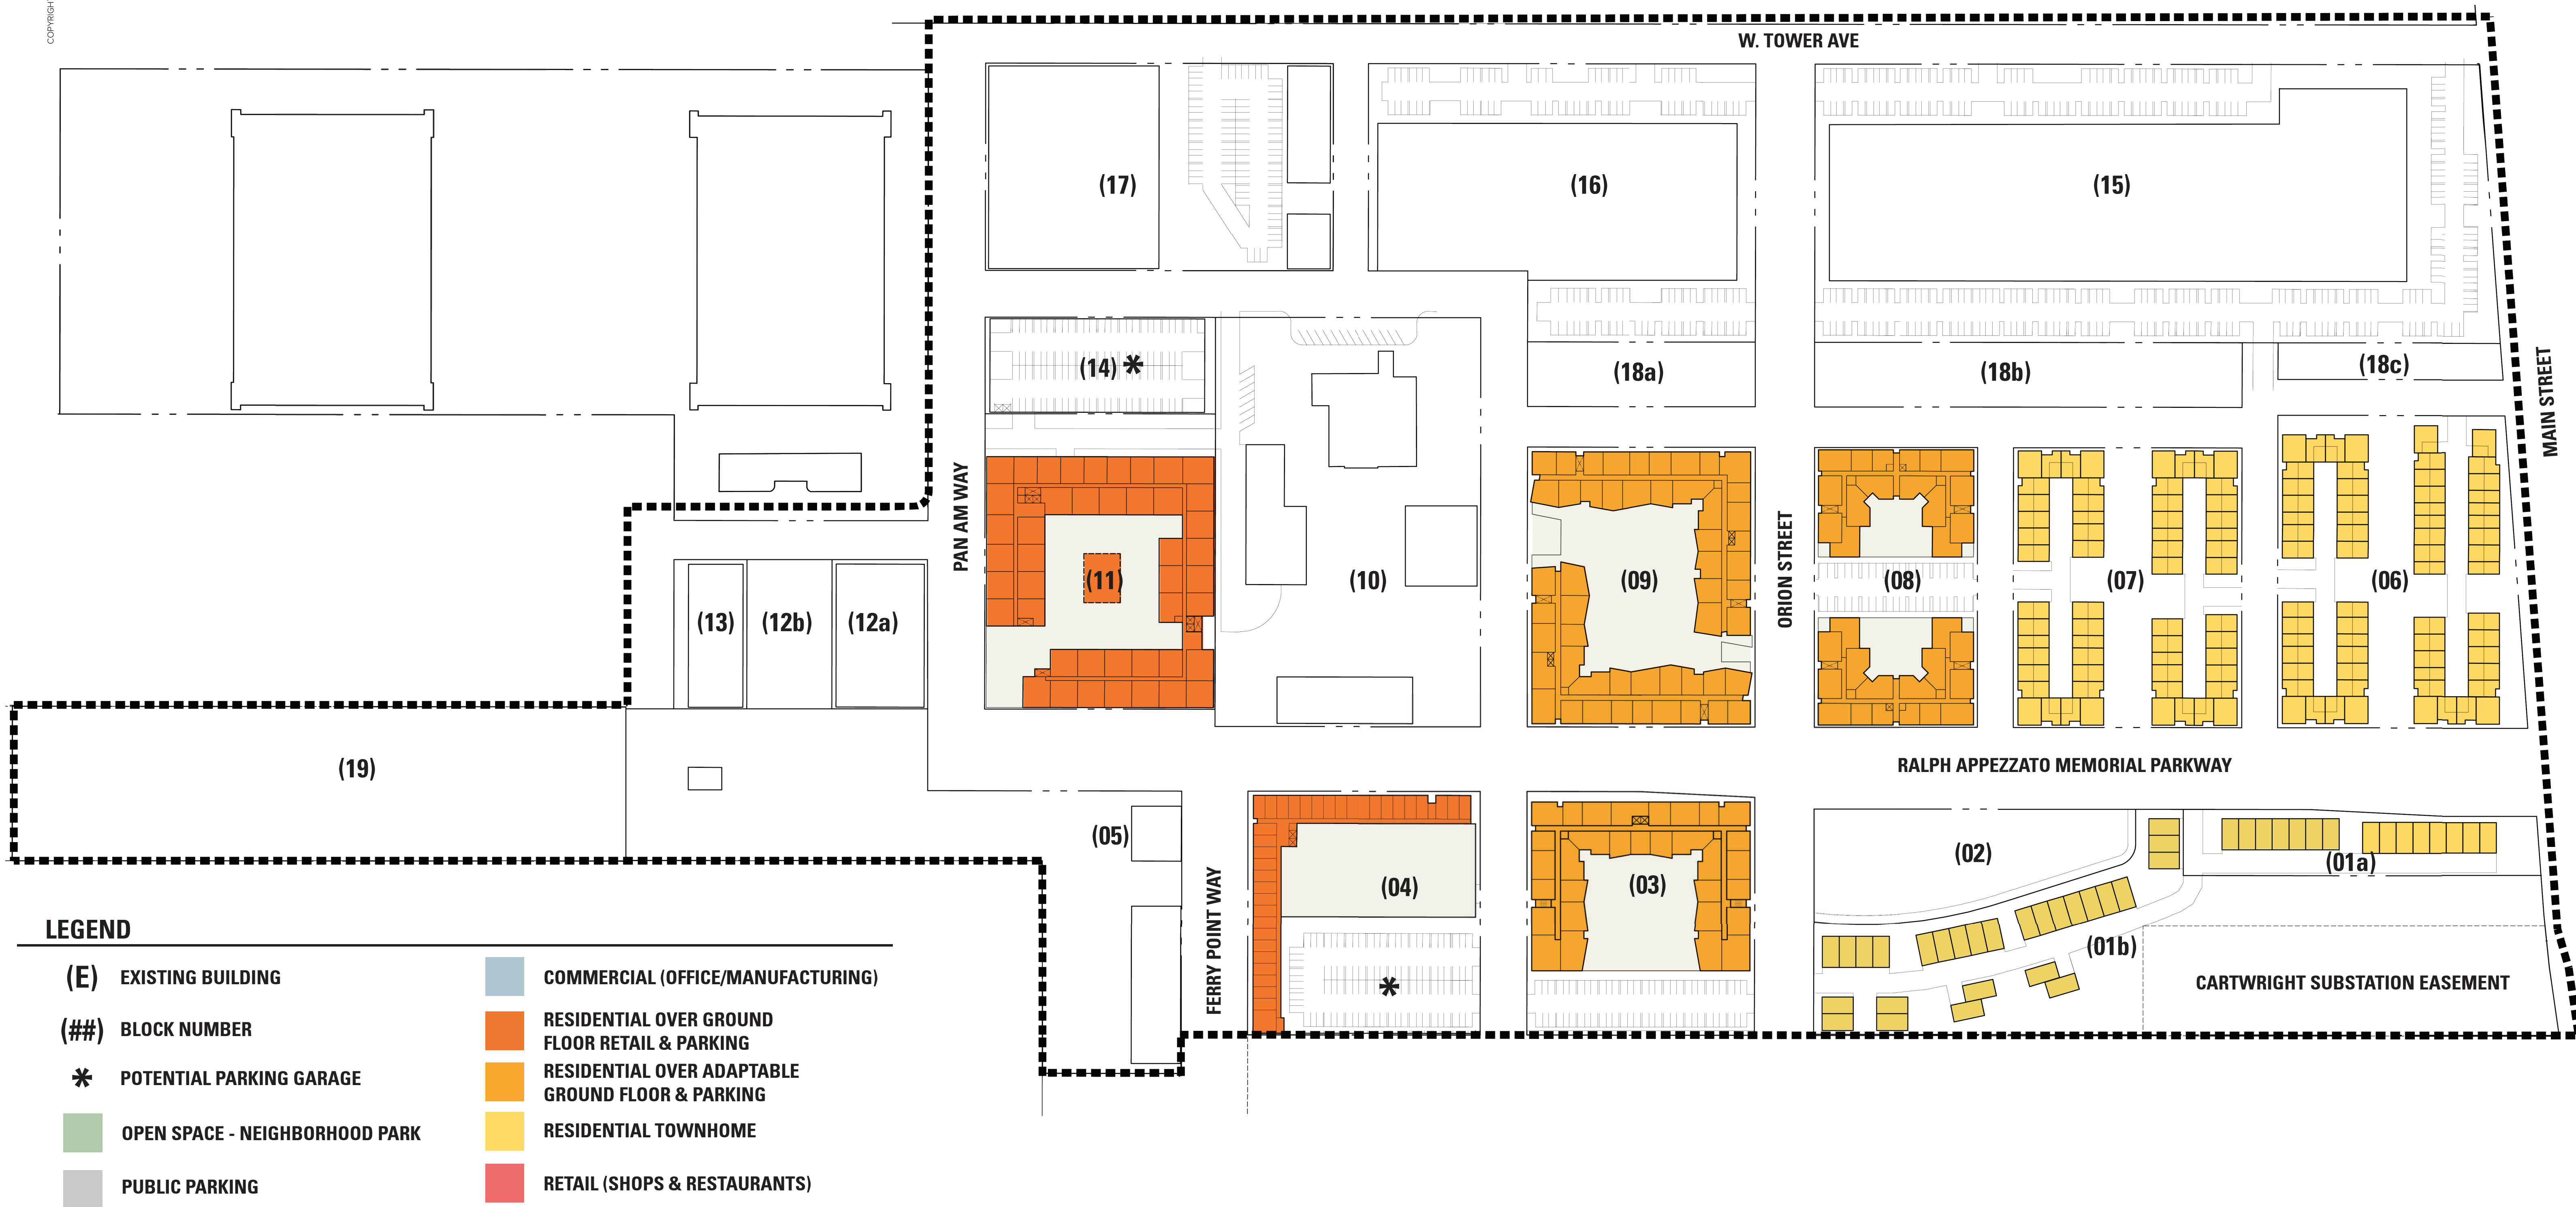

ALAMEDA POINT SITE A – UNIVERSAL DESIGN AND AGING IN PLACE:

THE GENERAL PLAN HOUSING ELEMENT IDENTIFIES THE NEED FOR HOUSING FOR PEOPLE WITH DISABILITIES AND SENIORS, WHO WISH TO “AGE IN PLACE”. THE GOAL OF UNIVERSAL DESIGN IS TO BE ACCESSIBLE, FLEXIBLE, SIMPLE, AND EQUITABLE. THE SITE PLANNING AND BUILDING DESIGN AT ALAMEDA POINT SITE A ADDRESSES THESE KEY CONCEPTS IN SEVERAL WAYS. THE PLAN INCLUDES SMALL WALK-ABLE BLOCK SIZES, OPTIONS FOR PARKING, A VARIETY OF LANDSCAPED SPACES, AND WIDE SIDEWALKS. ASSORTED UNIT TYPES WITH INTEGRATED UNIVERSAL DESIGN FEATURES WILL APPEAL TO A WIDE RANGE OF RESIDENTS. PARCELS 03, 08, 09, AND 11 PROVIDE SINGLE-STORY RESIDENTIAL UNITS, WHICH SIGNIFICANTLY BOOSTS PROVISION FOR UNIVERSAL DESIGN.

ALL SINGLE-STORY (RESIDENTIAL FLAT) UNITS INCLUDE THE FOLLOWING UNIVERSAL DESIGN ELEMENTS:

- ACCESSIBLE ROUTE OF TRAVEL FROM A PUBLIC SIDEWALK TO THE UNIT’S PRIMARY ENTRANCE.
- ACCESSIBLE ROUTE OF TRAVEL FROM THE ACCESSIBLE PARKING STALLS TO THE UNIT’S PRIMARY ENTRANCE. ACCESSIBLE PARKING STALLS ARE LOCATED CONVENIENTLY NEAR ELEVATOR LOBBIES, THUS ENSURING CONVENIENT ACCESS TO ONE’S DWELLING UNIT.
- MINIMUM 32” CLEAR PRIMARY ENTRY DOORWAY AND A “NO STEP ENTRY” (1/2” OR LESS THRESHOLD) WITH DUAL PEEPHOLE AND DOORBELL.
- ALL EXTERIOR/INTERIOR DOORS SHALL MEET CALIFORNIA BUILDING CODE CHAPTER 11A. CODE-REQUIRED MANEUVERING CLEARANCES, HARDWARE, THRESHOLDS, AND STRIKE SIDE CLEARANCES.
- AN ACCESSIBLE ROUTE OF TRAVEL WITH A MINIMUM 42” WIDE HALLWAY TO ALL BEDROOMS, LIVING ROOM, KITCHEN, AND BATHROOMS.
- LIGHT SWITCHES, ELECTRICAL RECEPTACLES, AND ENVIRONMENTAL CONTROLS ARE MOUNTED AT ACCESSIBLE HEIGHTS.
- ROCKER LIGHT SWITCHES THROUGHOUT UNIT.
- MINIMUM REQUIRED WORK/FLOOR CLEARANCE OF 30”X48” IN FRONT OF STOVE, REFRIGERATOR, DISHWASHER, SINK, AND OVEN.
- COUNTERTOPS WITH A 30” WIDE WORKSPACE AND/OR ONE OR MORE 15” BREADBOARDS INSTALLED BETWEEN 28-32” HIGH.
- UNDER-CABINET LIGHTING.
- AT LEAST ONE FULL BATHROOM ON ACCESSIBLE ROUTE OF TRAVEL.
- STANDARD BATHTUB AND TOILET WITH GRAB BAR REINFORCEMENT.
- BATHROOM SHALL BE PROVIDED WITH REMOVABLE BASE CABINET AT LAVATORY.
- ACCESSIBLE MEDICINE CABINET AND INTEGRAL MIRROR, LOWER TOWEL RACKS AND ROBE HOOKS, AND ACCESSIBLE TOILET TISSUE HOLDER.
- ALL RESIDENTIAL AMENITY SPACES AND COMMON OUTDOOR SPACES ARE LOCATED ALONG THE ACCESSIBLE PATH OF TRAVEL THROUGH THE BUILDING.

10% OF ALL TOWNHOME UNITS WILL BE PROVIDED WITH ACCESSIBLE GROUND FLOOR LEVELS WHICH CAN BE CONFIGURED TO ACCOMMODATE A BEDROOM, BATHROOM AND KITCHENETTE ON AN ACCESSIBLE ROUTE OF TRAVEL FROM THE EXTERIOR. ADDITIONALLY, ALL TOWNHOME UNITS INCLUDE THE FOLLOWING UNIVERSAL DESIGN ELEMENTS:

- ACCESSIBLE ROUTE OF TRAVEL FROM THE PARKING STALL INTO THE UNIT.
- AN ACCESSIBLE ROUTE OF TRAVEL WITH A MINIMUM 42” WIDE HALLWAY THROUGHOUT THE ACCESSIBLE ENTRY LEVEL.
- A MINIMUM OF ONE POWDERROOM AT THE ENTRY LEVEL, AND ALONG THE ACCESSIBLE ROUTE OF TRAVEL. THE POWDERROOM SHALL BE PROVIDED WITH GRAB-BAR REINFORCEMENTS, REQUIRED TOILET AND LAVATORY CLEAR APPROACH, ACCESSIBLE TOILET TISSUE HOLDER, AND A REMOVABLE BASE CABINET AT THE LAVATORY.
- CODE-REQUIRED MANEUVERING CLEARANCES, HARDWARE, THRESHOLDS, AND STRIKE SIDE CLEARANCES SHALL BE PROVIDED FOR INTERIOR AND EXTERIOR DOORS AT THE ENTRY LEVEL.

ALL PARKS COMMERCIAL AREAS AND PLAZA’S INCLUDE THE FOLLOWING UNIVERSAL DESIGN ELEMENTS:

- ACCESSIBLE ROUTE OF TRAVEL CONNECTING PROGRAMMATIC ELEMENTS AND POINTS OF INTEREST.
- ACCESSIBLE SEATING IS PROVIDED THROUGHOUT PUBLIC SPACE.
- ACCESSIBLE PARKING STALLS FOR RETAIL ARE PROVIDED BOTH ON AND OFF-STREET AND LOCATED NEAR THE INTERSECTION OF RALPH APPEZZATO PARKWAY AND PAN AM WAY. THESE SAME STALLS PROVIDE ACCESS TO KEY POINTS OF ENTRY INTO THE URBAN PLAZA AND WATERFRONT PROMENADE.
- THE PARKS AND PLAZAS AT SITE A ARE DESIGNED TO ALLOW FOR MAXIMUM ACCESS. ACCESSIBLE ROUTES ARE LOCATED THROUGHOUT THE PLAZAS AND CONNECT POINTS OF INTEREST, PROGRAMMED SPACES, AND SEATING AREAS WITH THE ACCESSIBLE PARKING STALLS.

LEGEND

(E) EXISTING BUILDING

(##) BLOCK NUMBER

PUBLIC PARKING

OPEN SPACE - NEIGHBORHOOD PARK

COMMERCIAL (OFFICE/MANUFACTURING)

RESIDENTIAL OVER GROUND FLOOR RETAIL & PARKING

RESIDENTIAL OVER ADAPTABLE GROUND FLOOR & PARKING


RESIDENTIAL TOWNHOME

RETAIL (SHOPS & RESTAURANTS)

*ALL MODERATE-INCOME AFFORDABLE HOUSING UNITS (I.E., 72 UNITS) WILL BE INTERSPERSED THROUGHOUT THE MARKET-RATE HOUSING (PARCELS 1, 3, 6, 7, 9 OR 11) AND MAY BE VARIED UNIT AND PRODUCT-TYPE MIX AND OWNERSHIP TYPE (I.E., RENTAL/FOR SALE).

INCOME TYPE	NUMBER OF UNITS	PARCEL LOCATION
LOW & VERY LOW	128	08
MODERATE	72	01, 03, 06, 07, 09, OR 11
TOTAL:	200	

*THIS SITE PLAN & BUILDING CONFIGURATIONS ARE ILLUSTRATIVE ONLY. ALL IMPROVEMENTS SUBJECT TO DESIGN REVIEW APPROVAL.

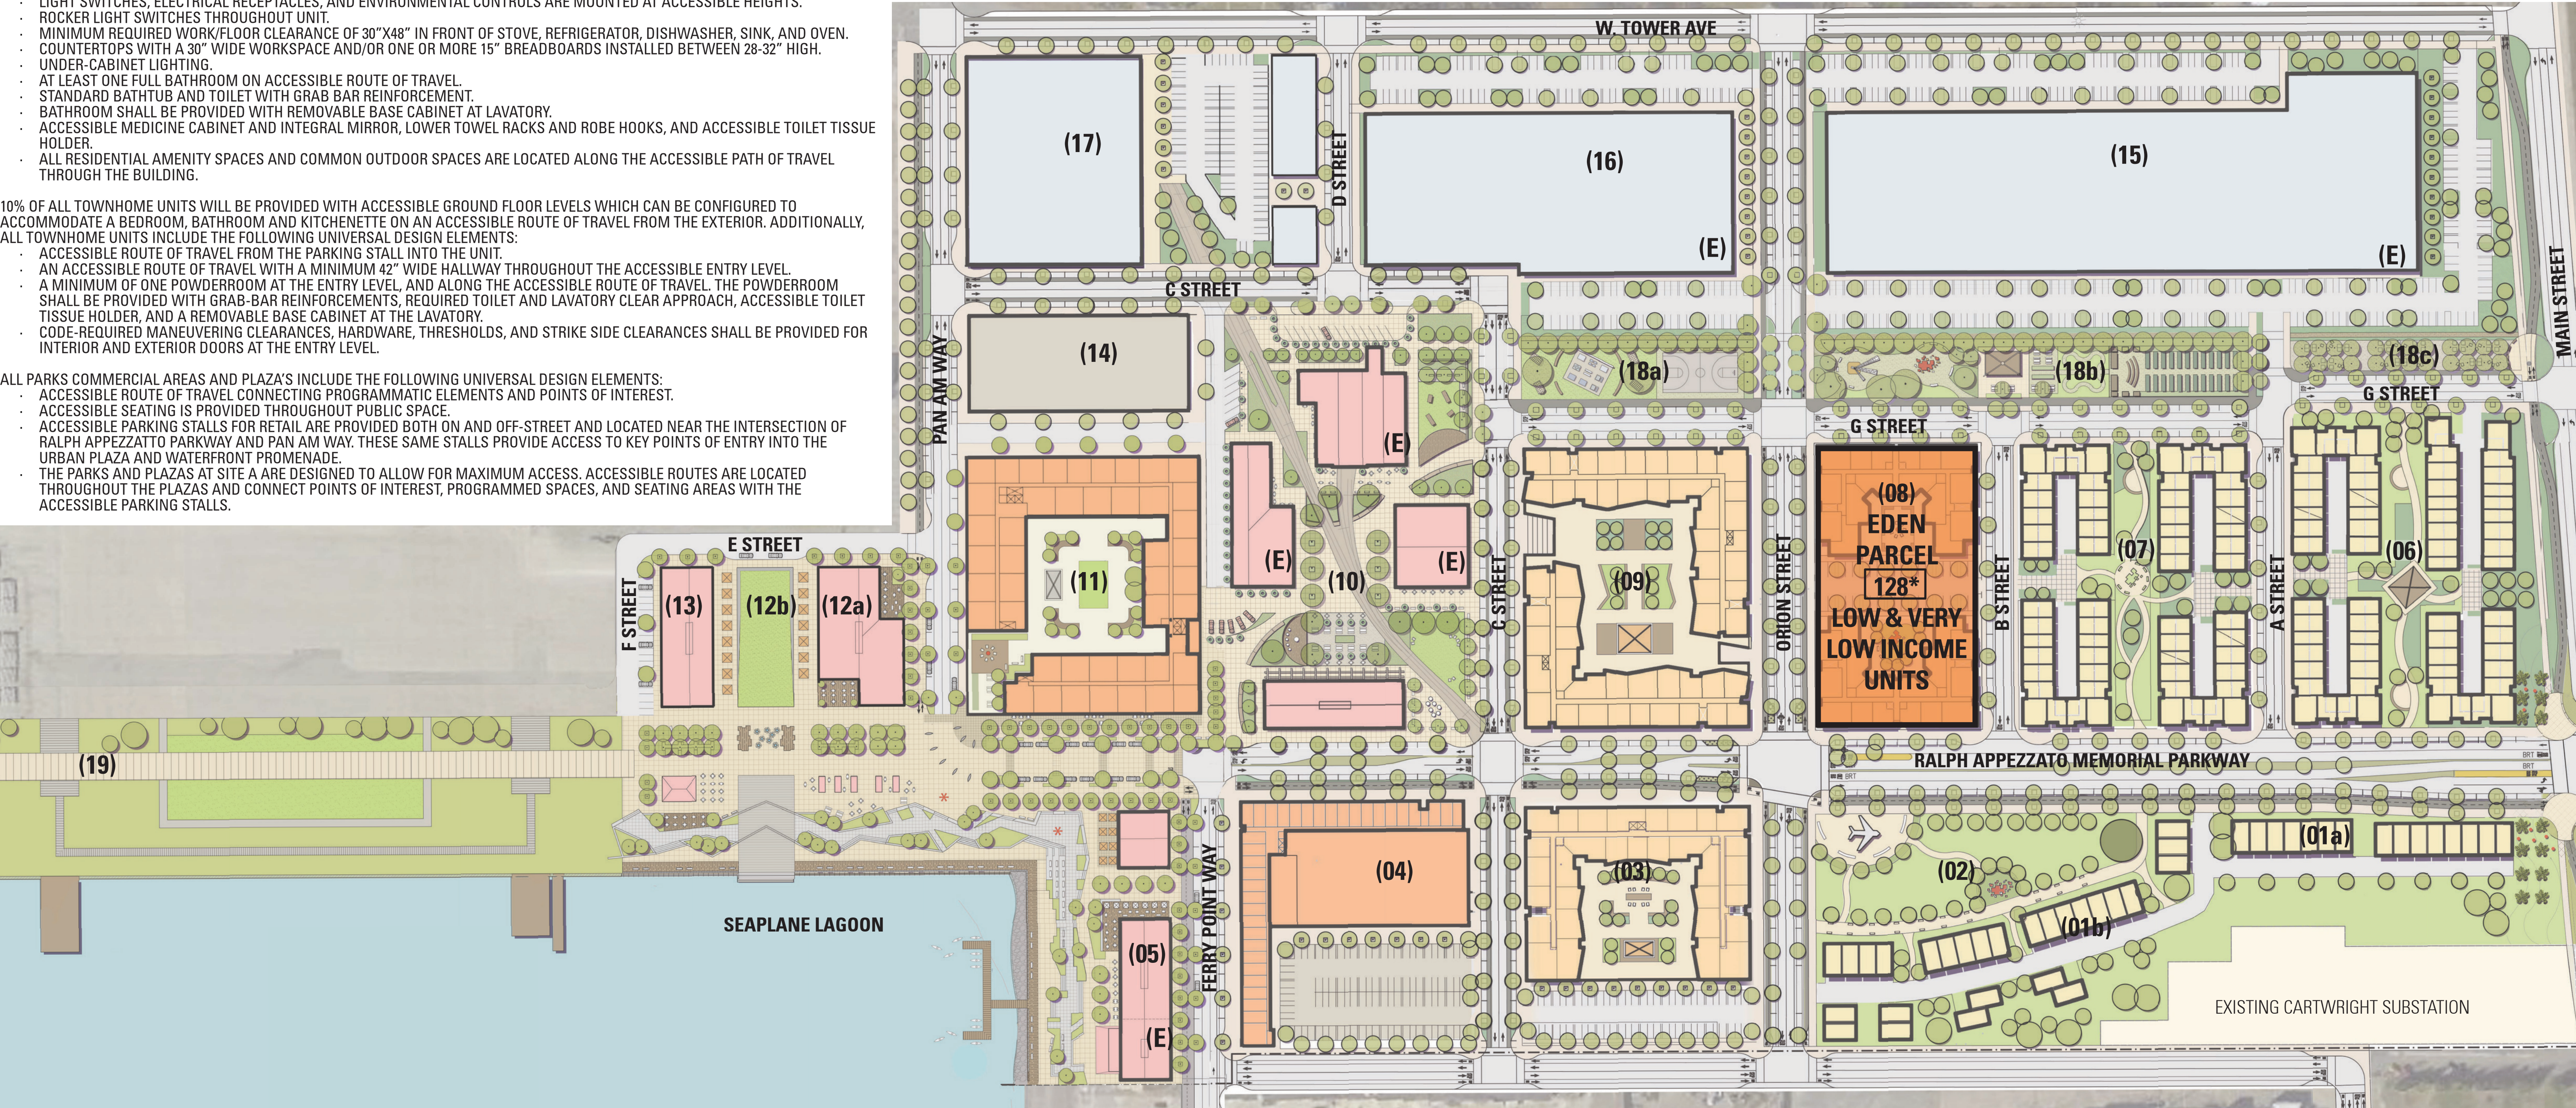

ALAMEDA POINT

ALAMEDA, CA

AFFORDABLE HOUSING PLAN AND UNIVERSAL DESIGN

BARarchitects

901 Battery Street, Suite 300 | San Francisco, CA 94111 | 415 293 5700 | www.bararch.com

BKF ignition architecture

MBHarch

TRICON Tableau DEVELOPMENT

EDEN HOUSING

THOMPSON DOREMAN

EBL

SRMERNST development partners MadisonMarquette LANGAN

KH KwanHenmi

FIELD PAOLI

Ap Ph De Wo



05.11.15

14072





ALAMEDA POINT | ALAMEDA, CA

ARCHITECTURAL CHARACTER IMAGES - TOWN HOMES

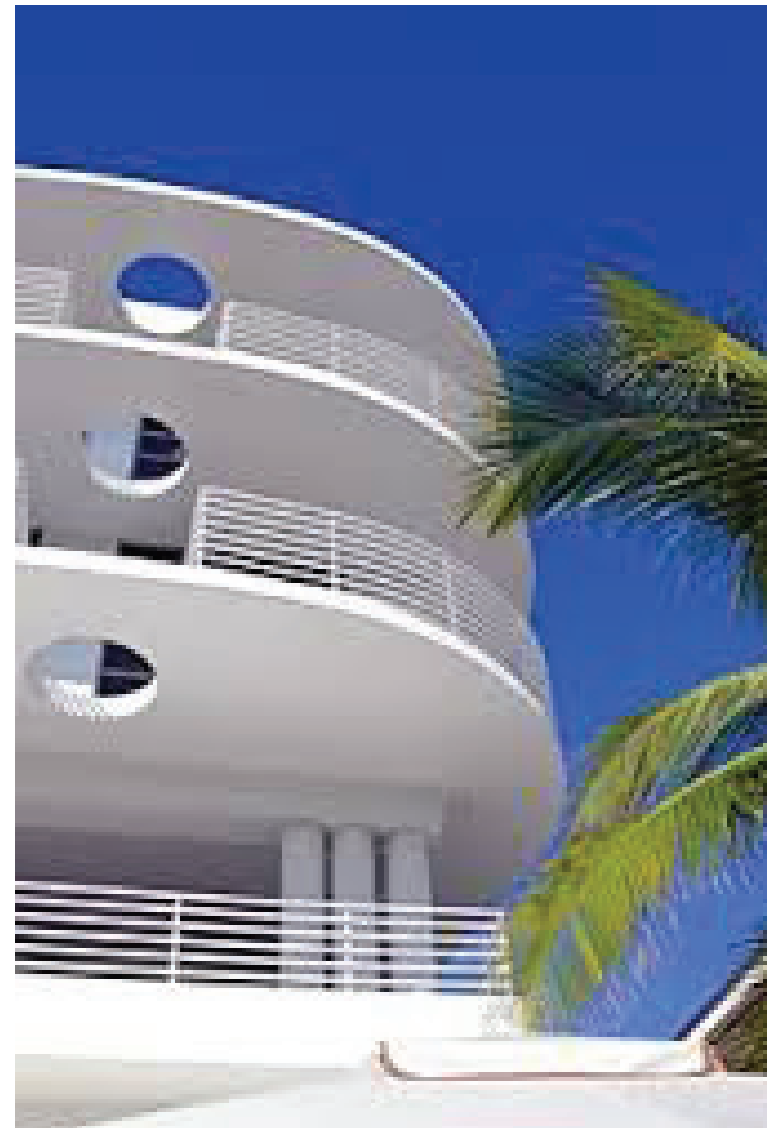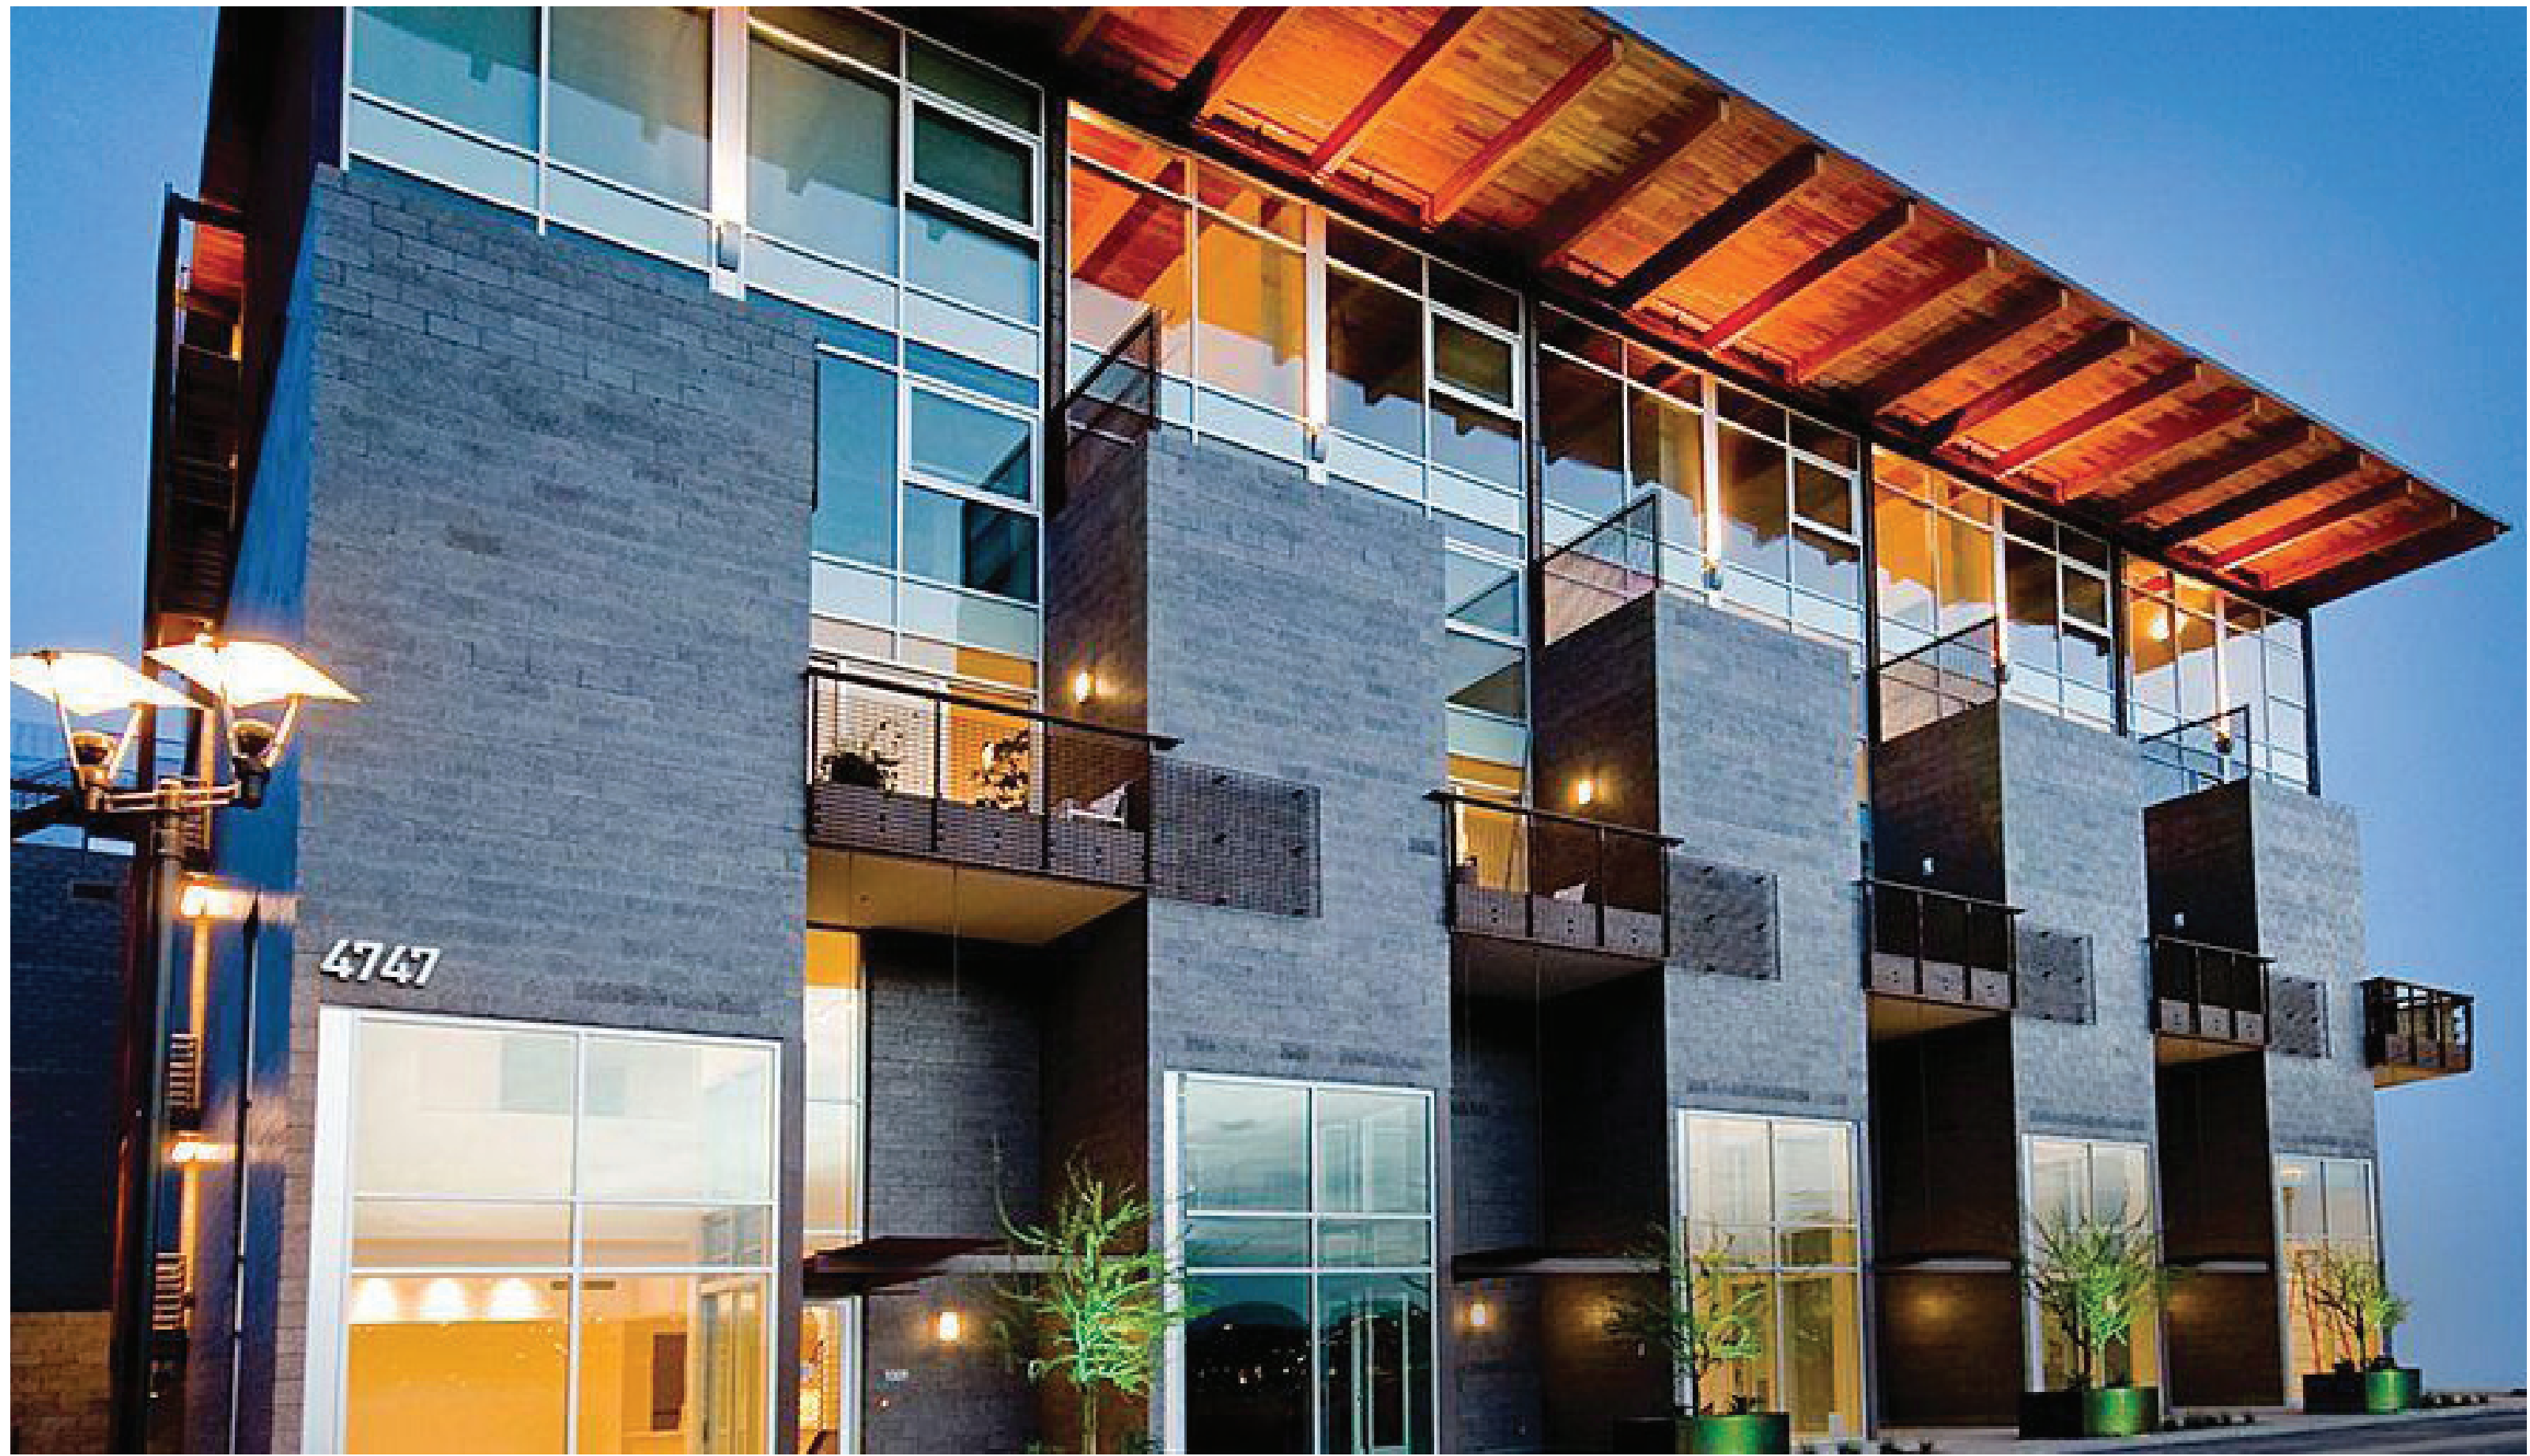

ALAMEDA POINT | ALAMEDA, CA

ARCHITECTURAL CHARACTER IMAGES - MIXED USE & STACKED FLATS

 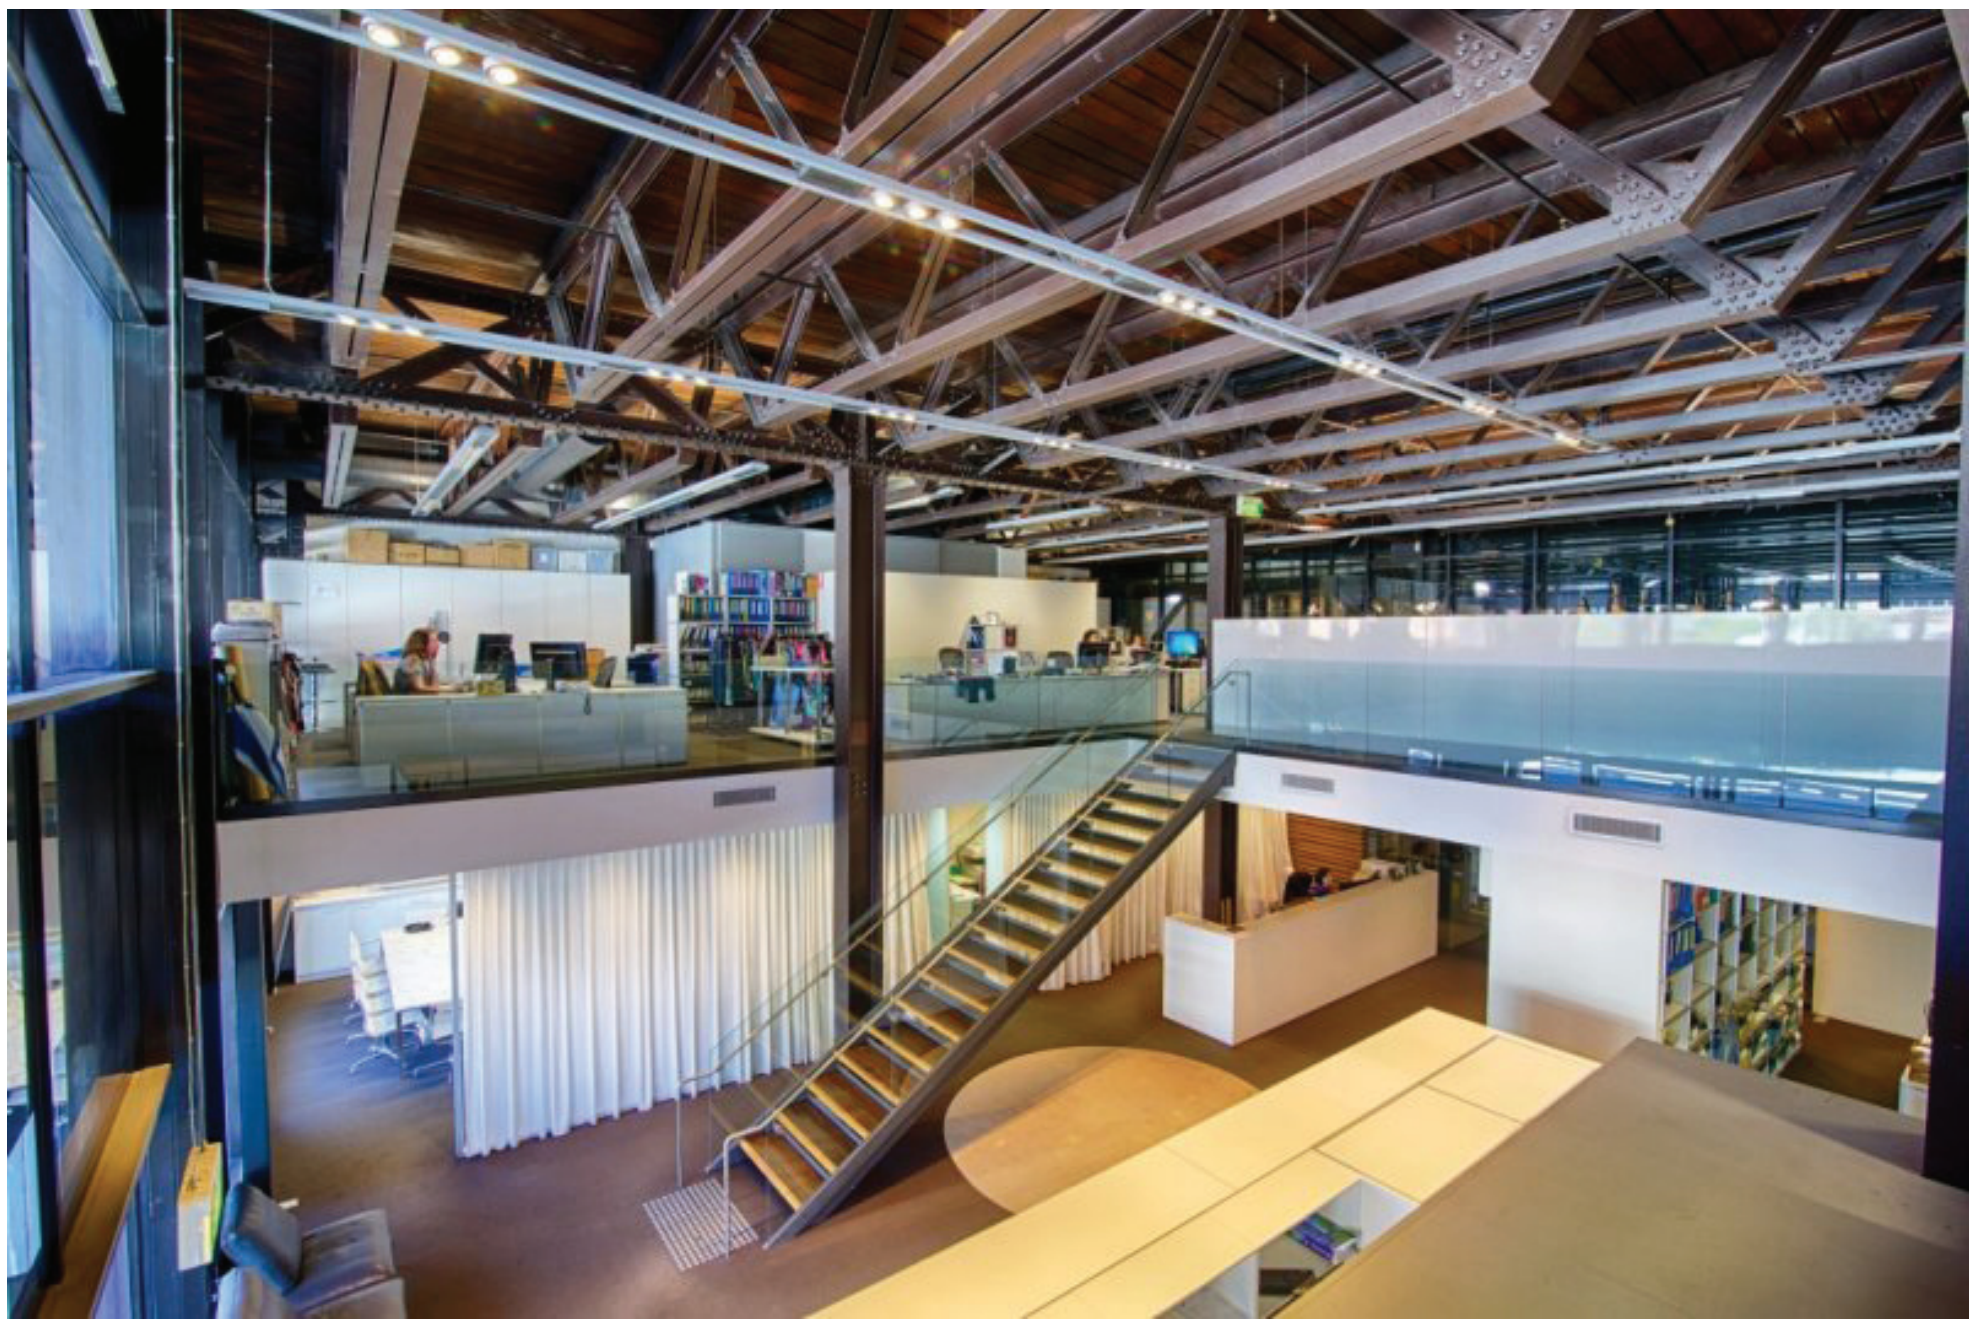

ALAMEDA POINT | ALAMEDA, CA

ARCHITECTURAL CHARACTER IMAGES - COMMERCIAL & FREESTANDING RETAIL



ALAMEDA POINT

ALAMEDA, CA

AERIAL MASSING VIEW LOOKING WEST



ALAMEDA POINT

ALAMEDA, CA

AERIAL MASSING VIEW LOOKING EAST

BARarchitects

901 Battery Street, Suite 300 | San Francisco, CA 94111 | 415 293 5700 | www.bararch.com

BKF ignition
architecture

MBHarch

TRICON
Tableau
DEVELOPMENT

EDEN
HOUSING

THOMPSON
DOREMAN

EBLU
Sustainable and Green Development

SRMERNST
development partners
MadisonMarquette
LANGAN

KH
KwanHenmi


FIELD
PAOLI

Ap Ph
De Wo

05.11.15

14072

TRANSPORTATION & CIRCULATION

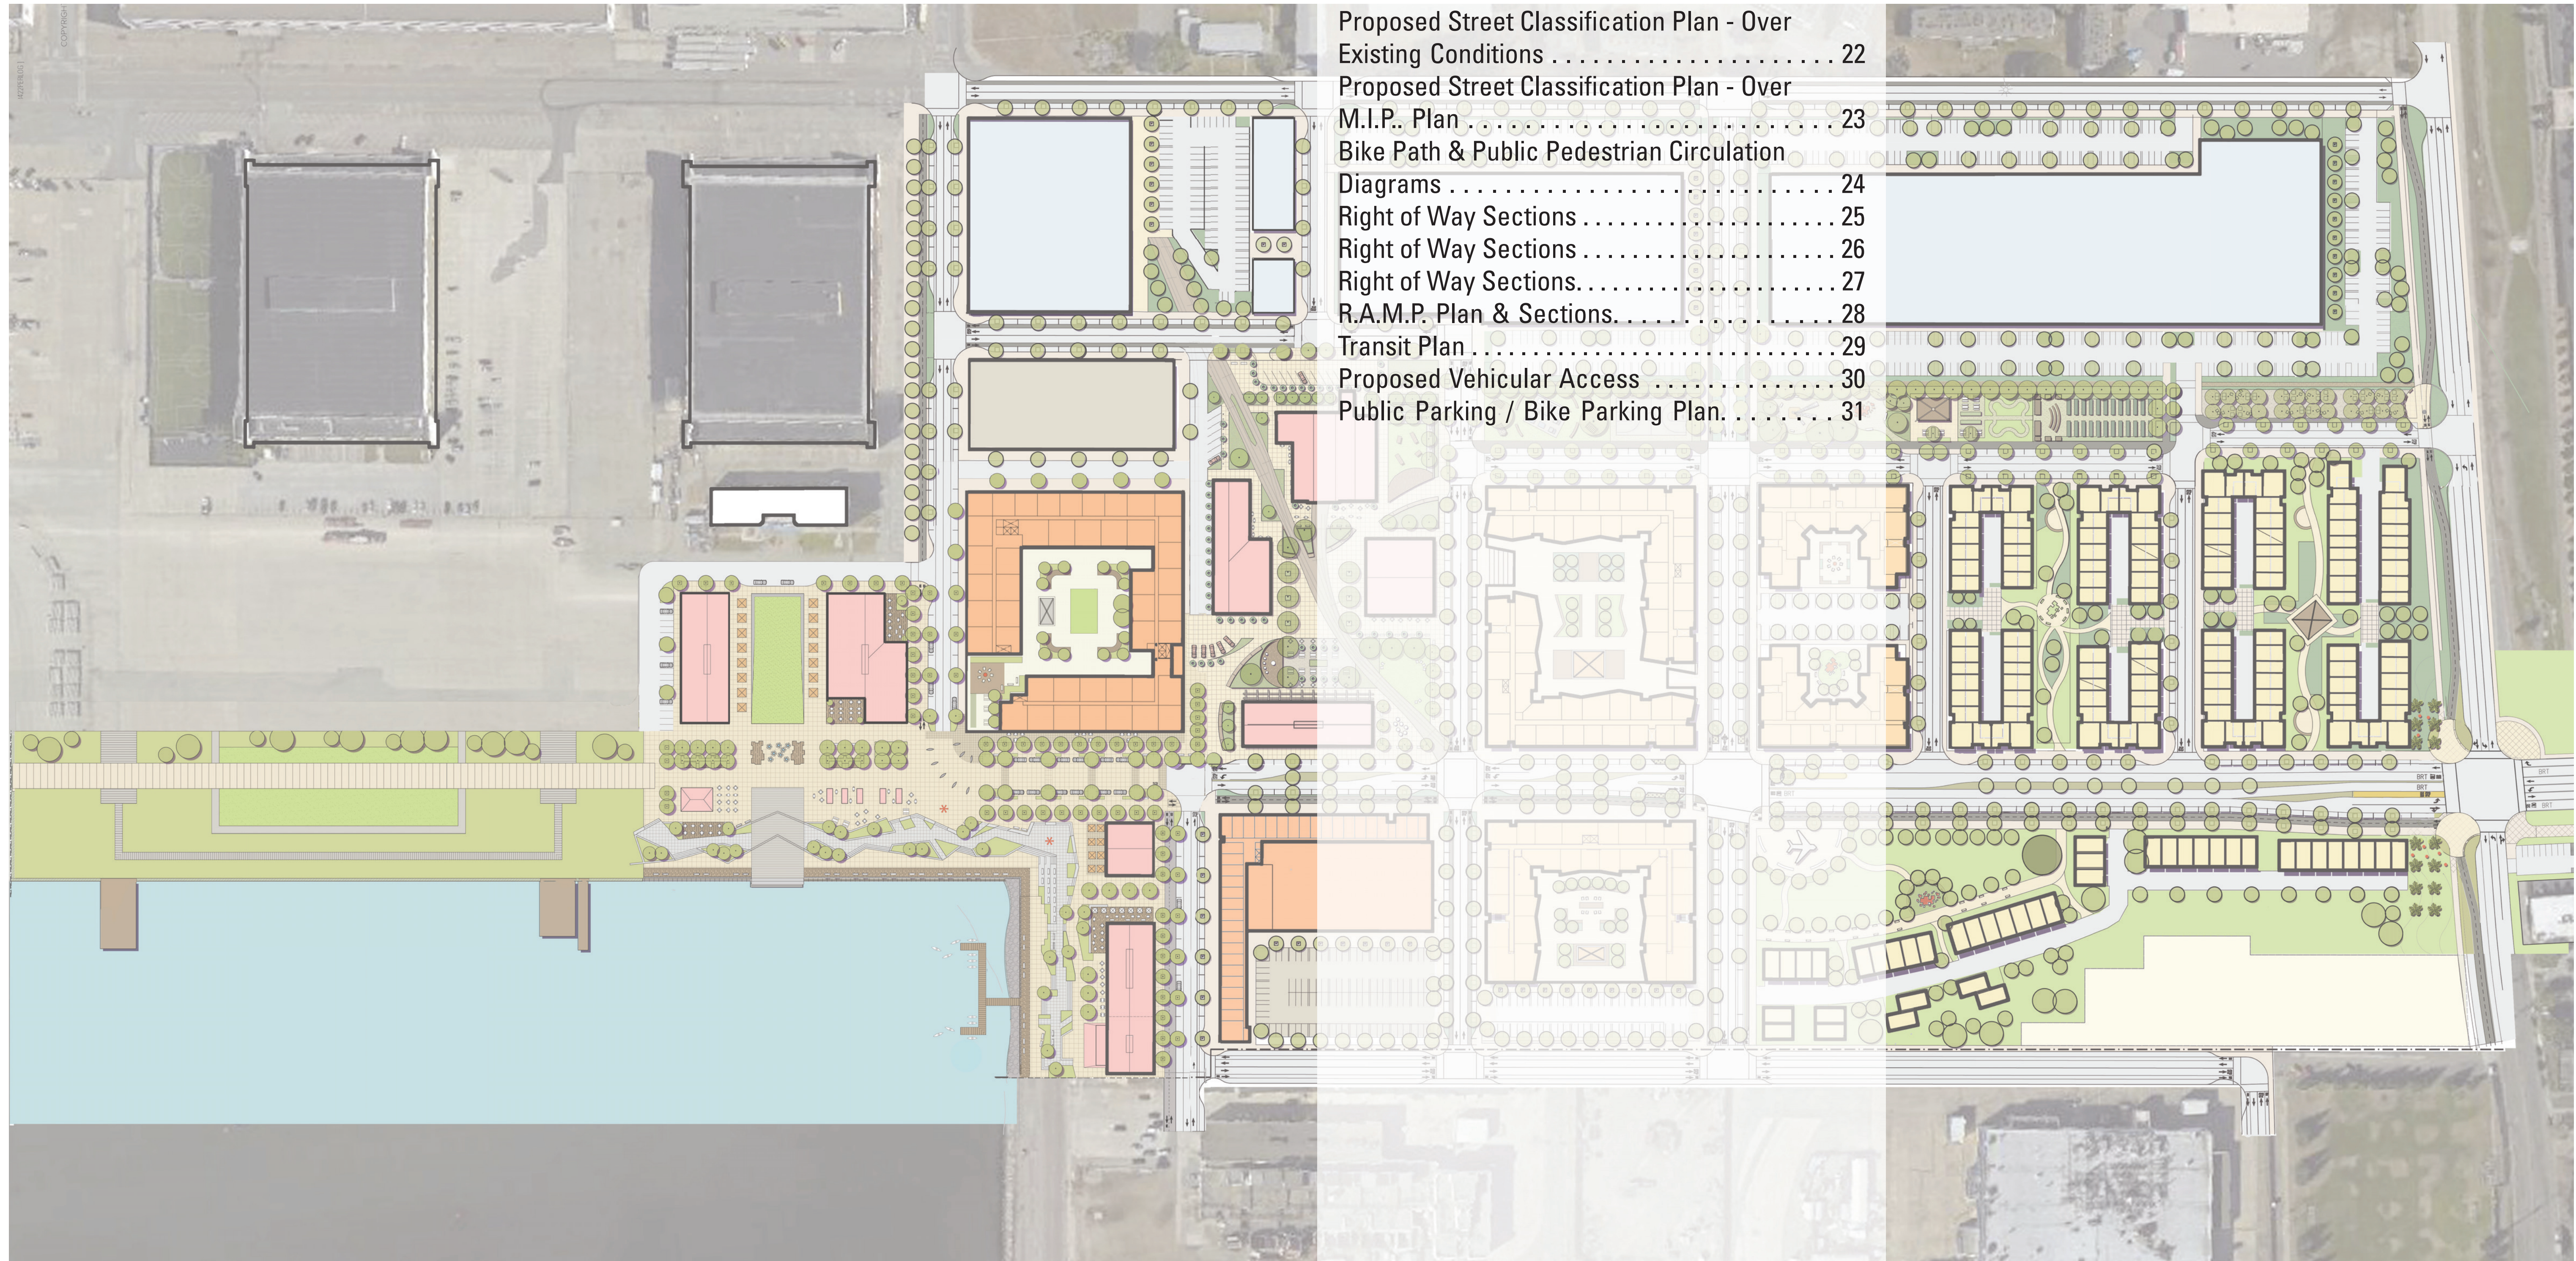

Proposed Street Classification Plan - Over
Existing Conditions 22

Proposed Street Classification Plan - Over
M.I.P. Plan 23

Bike Path & Public Pedestrian Circulation
Diagrams 24

Right of Way Sections 25

Right of Way Sections 26

Right of Way Sections 27


R.A.M.P. Plan & Sections 28

Transit Plan 29

Proposed Vehicular Access 30

Public Parking / Bike Parking Plan 31

ALAMEDA POINT | ALAMEDA, CA

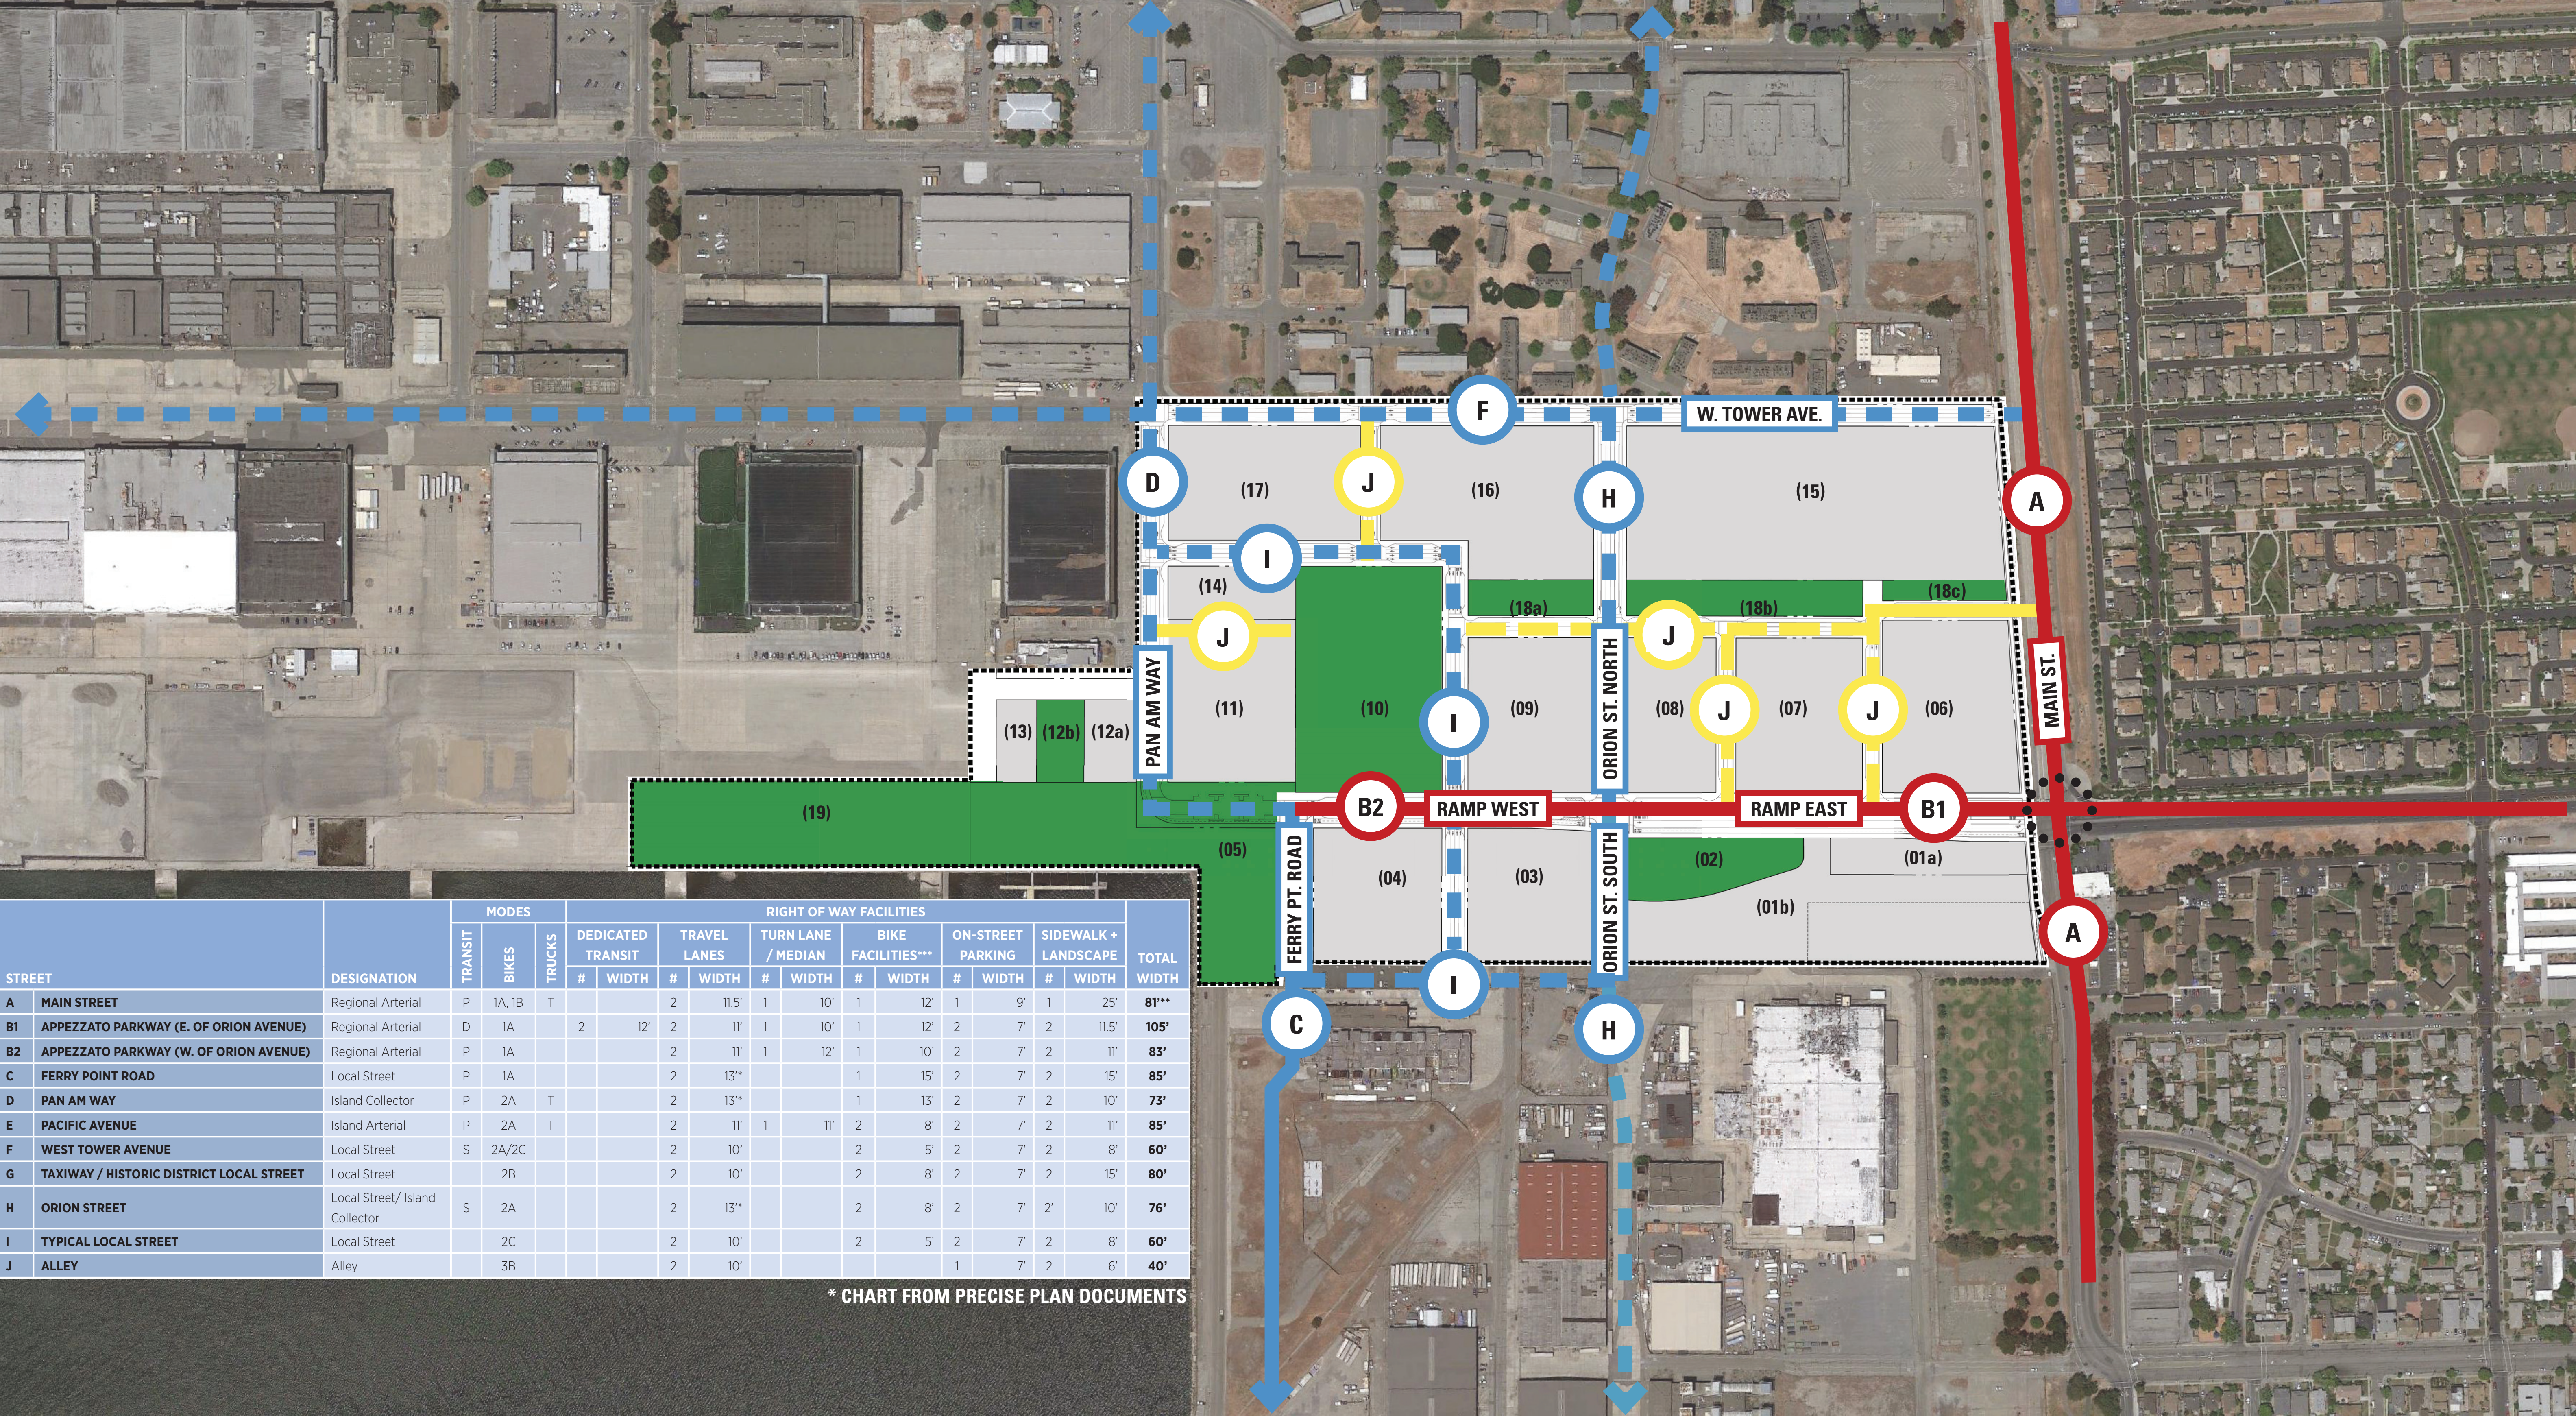

STREET		DESIGNATION	MODES			RIGHT OF WAY FACILITIES											TOTAL WIDTH	
			TRANSIT	BIKES	TRUCKS	DEDICATED TRANSIT		TRAVEL LANES		TURN LANE / MEDIAN		BIKE FACILITIES***		ON-STREET PARKING		SIDEWALK + LANDSCAPE		
						#	WIDTH	#	WIDTH	#	WIDTH	#	WIDTH	#	WIDTH	#		WIDTH
A	MAIN STREET	Regional Arterial	P	1A, 1B	T		2	11.5'	1	10'	1	12'	1	9'	1	25'	81'***	
B1	APPEZZATO PARKWAY (E. OF ORION AVENUE)	Regional Arterial	D	1A		2	12'	2	11'	1	10'	1	12'	2	7'	2	11.5'	105'
B2	APPEZZATO PARKWAY (W. OF ORION AVENUE)	Regional Arterial	P	1A			2	11'	1	12'	1	10'	2	7'	2	11'	83'	
C	FERRY POINT ROAD	Local Street	P	1A			2	13'*			1	15'	2	7'	2	15'	85'	
D	PAN AM WAY	Island Collector	P	2A	T		2	13'*			1	13'	2	7'	2	10'	73'	
E	PACIFIC AVENUE	Island Arterial	P	2A	T		2	11'	1	11'	2	8'	2	7'	2	11'	85'	
F	WEST TOWER AVENUE	Local Street	S	2A/2C			2	10'			2	5'	2	7'	2	8'	60'	
G	TAXIWAY / HISTORIC DISTRICT LOCAL STREET	Local Street		2B			2	10'			2	8'	2	7'	2	15'	80'	
H	ORION STREET	Local Street/ Island Collector	S	2A			2	13'*			2	8'	2	7'	2'	10'	76'	
I	TYPICAL LOCAL STREET	Local Street		2C			2	10'			2	5'	2	7'	2	8'	60'	
J	ALLEY	Alley		3B			2	10'					1	7'	2	6'	40'	

* CHART FROM PRECISE PLAN DOCUMENTS

ALAMEDA POINT

ALAMEDA, CA

PROPOSED STREET CLASSIFICATION PLAN - OVER EXISTING CONDITIONS

BARarchitects

901 Battery Street, Suite 300 | San Francisco, CA 94111 | 415 293 5700 | www.bararch.com

BKF ignition architecture

MBHarch

TRICON Tableau DEVELOPMENT

EDEN HOUSING

THOMPSON DOREMAN

EBLU

SRMERNST development partners MadisonMarquette LANGAN


KH KwanHenmi

FIELD PAOLI

Ap Ph De Wo

05.11.15

14072

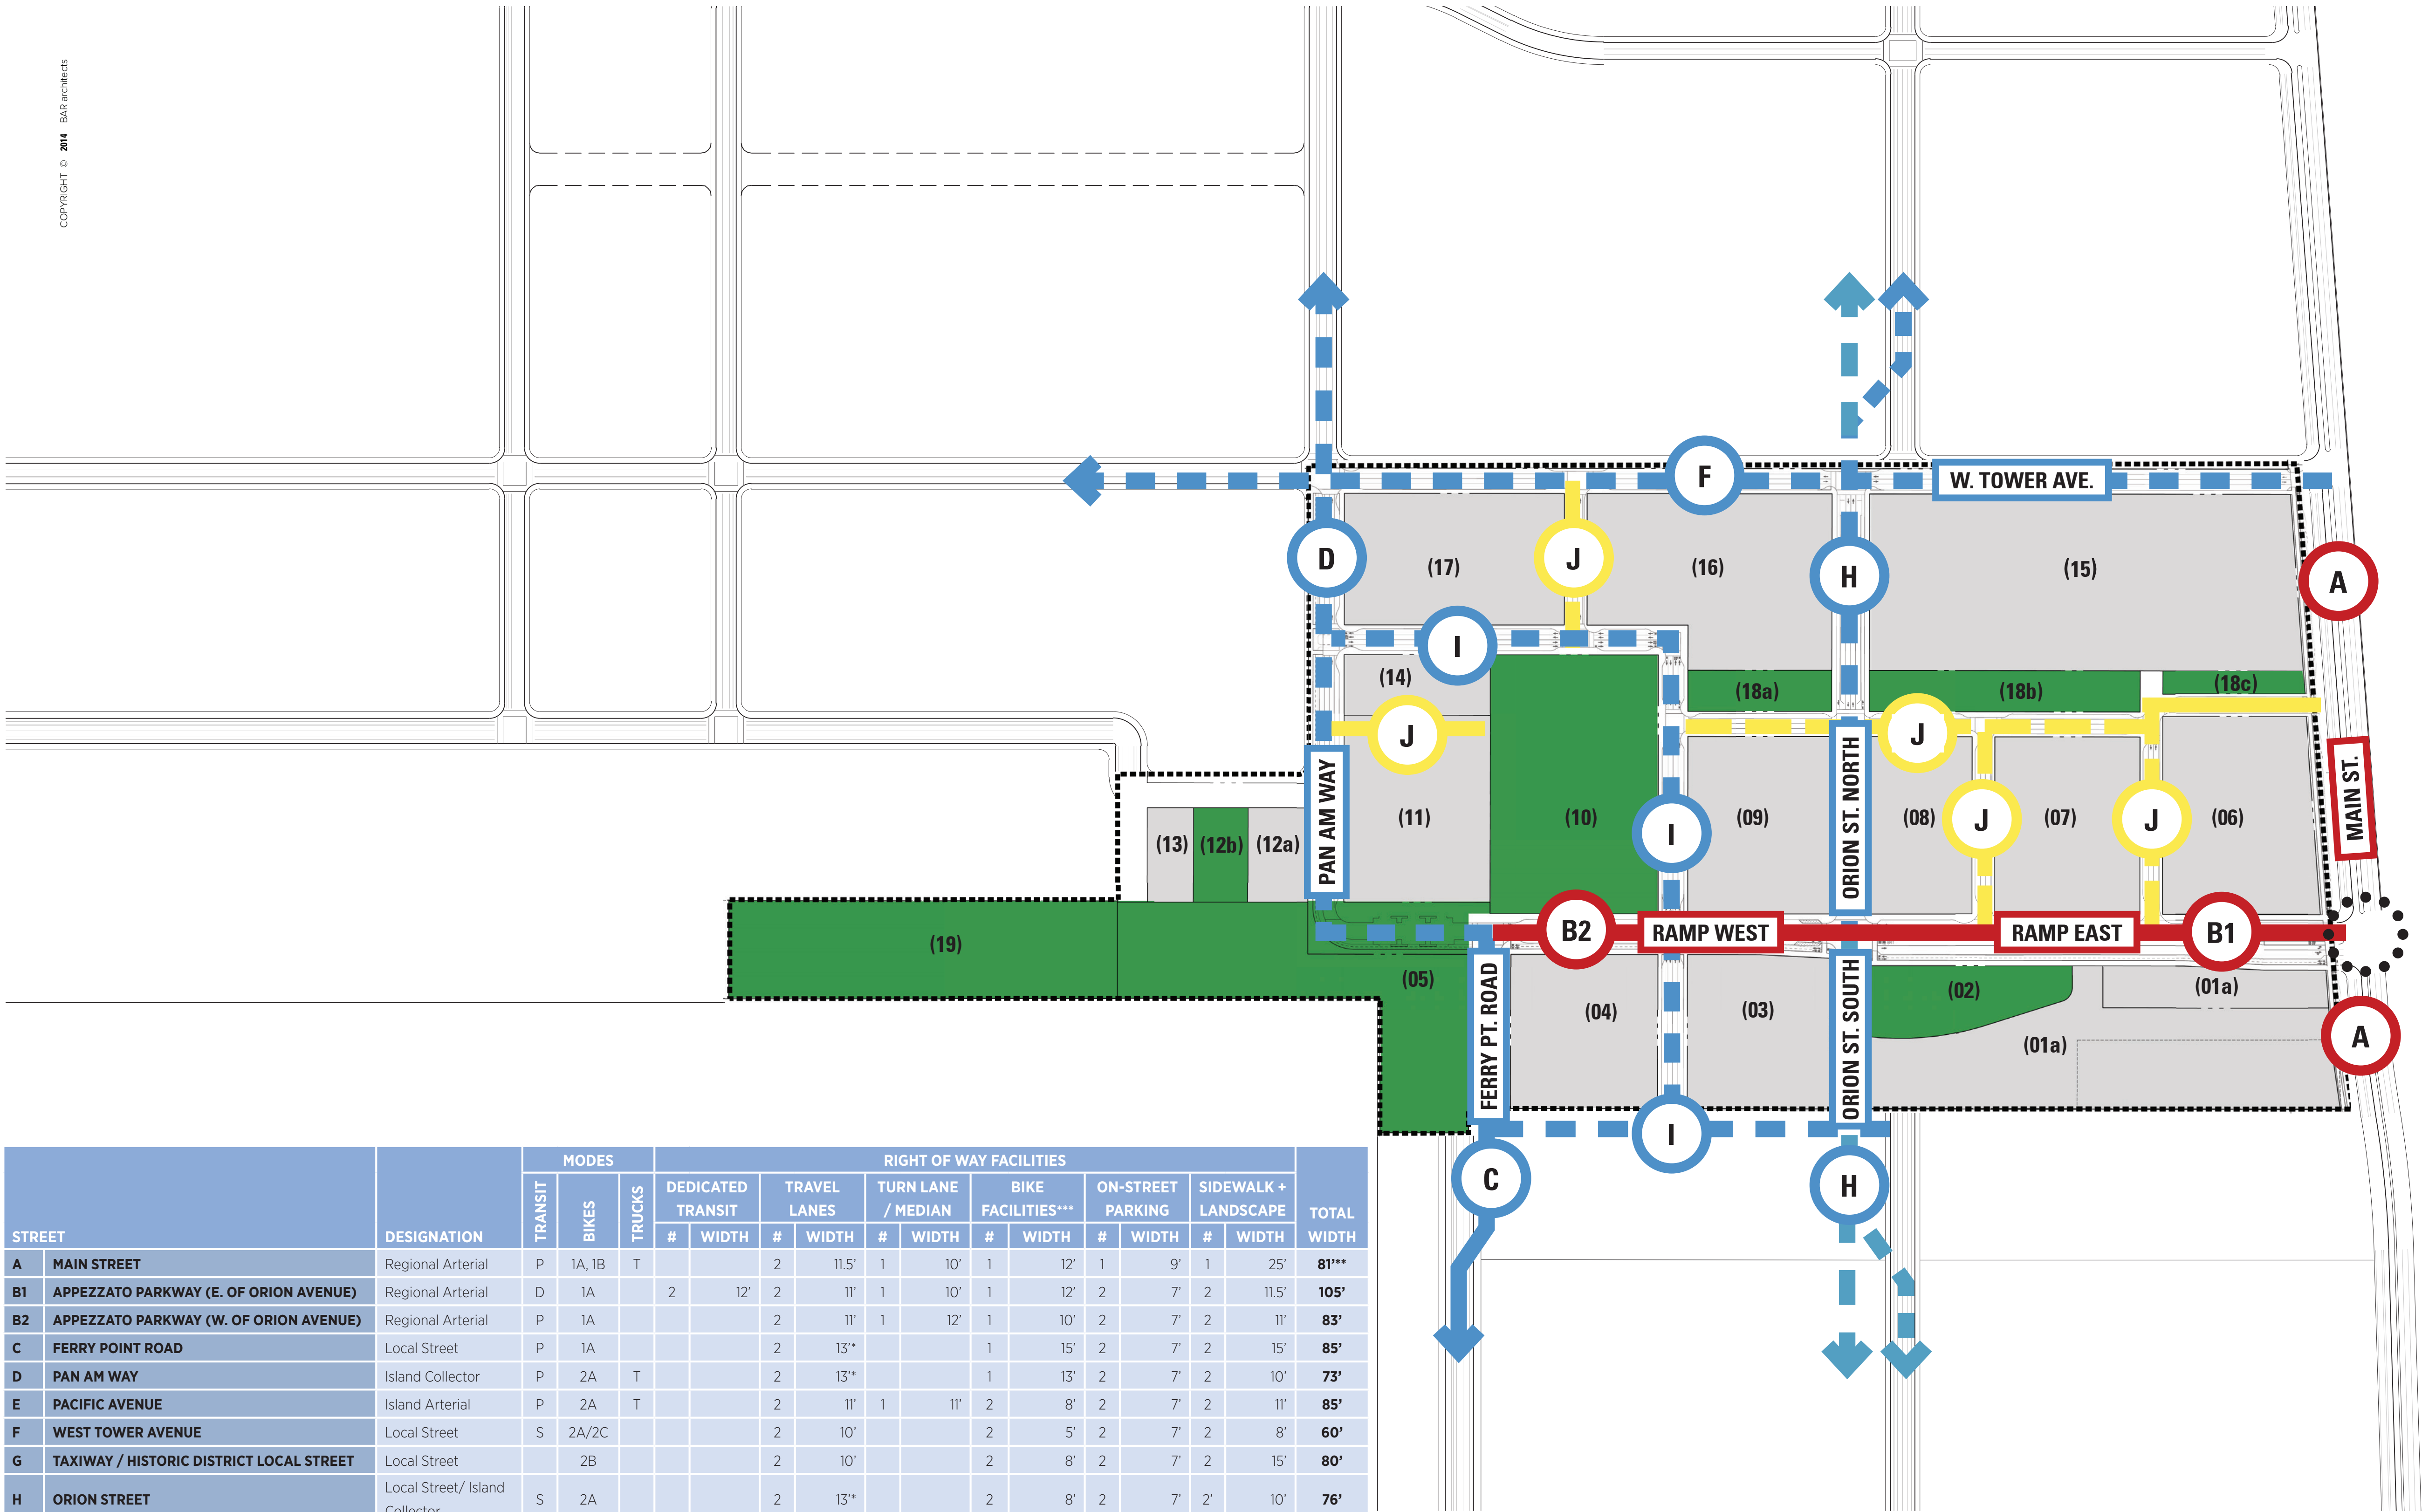

STREET		DESIGNATION	MODES			RIGHT OF WAY FACILITIES											TOTAL WIDTH	
			TRANSIT	BIKES	TRUCKS	DEDICATED TRANSIT		TRAVEL LANES		TURN LANE / MEDIAN		BIKE FACILITIES***		ON-STREET PARKING		SIDEWALK + LANDSCAPE		
						#	WIDTH	#	WIDTH	#	WIDTH	#	WIDTH	#	WIDTH	#		WIDTH
A	MAIN STREET	Regional Arterial	P	1A, 1B	T			2	11.5'	1	10'	1	12'	1	9'	1	25'	81'***
B1	APPEZZATO PARKWAY (E. OF ORION AVENUE)	Regional Arterial	D	1A		2	12'	2	11'	1	10'	1	12'	2	7'	2	11.5'	105'
B2	APPEZZATO PARKWAY (W. OF ORION AVENUE)	Regional Arterial	P	1A				2	11'	1	12'	1	10'	2	7'	2	11'	83'
C	FERRY POINT ROAD	Local Street	P	1A				2	13''			1	15'	2	7'	2	15'	85'
D	PAN AM WAY	Island Collector	P	2A	T			2	13''			1	13'	2	7'	2	10'	73'
E	PACIFIC AVENUE	Island Arterial	P	2A	T			2	11'	1	11'	2	8'	2	7'	2	11'	85'
F	WEST TOWER AVENUE	Local Street	S	2A/2C				2	10'			2	5'	2	7'	2	8'	60'
G	TAXIWAY / HISTORIC DISTRICT LOCAL STREET	Local Street		2B				2	10'			2	8'	2	7'	2	15'	80'
H	ORION STREET	Local Street/ Island Collector	S	2A				2	13''			2	8'	2	7'	2'	10'	76'
I	TYPICAL LOCAL STREET	Local Street		2C				2	10'			2	5'	2	7'	2	8'	60'
J	ALLEY	Alley		3B				2	10'					1	7'	2	6'	40'


* CHART FROM PRECISE PLAN DOCUMENTS

* BACKGROUND IMAGE FROM MASTER INFRASTRUCTURE PLAN

ALAMEDA POINT


ALAMEDA, CA

PROPOSED STREET CLASSIFICATION PLAN - OVER M.I.P. PLAN

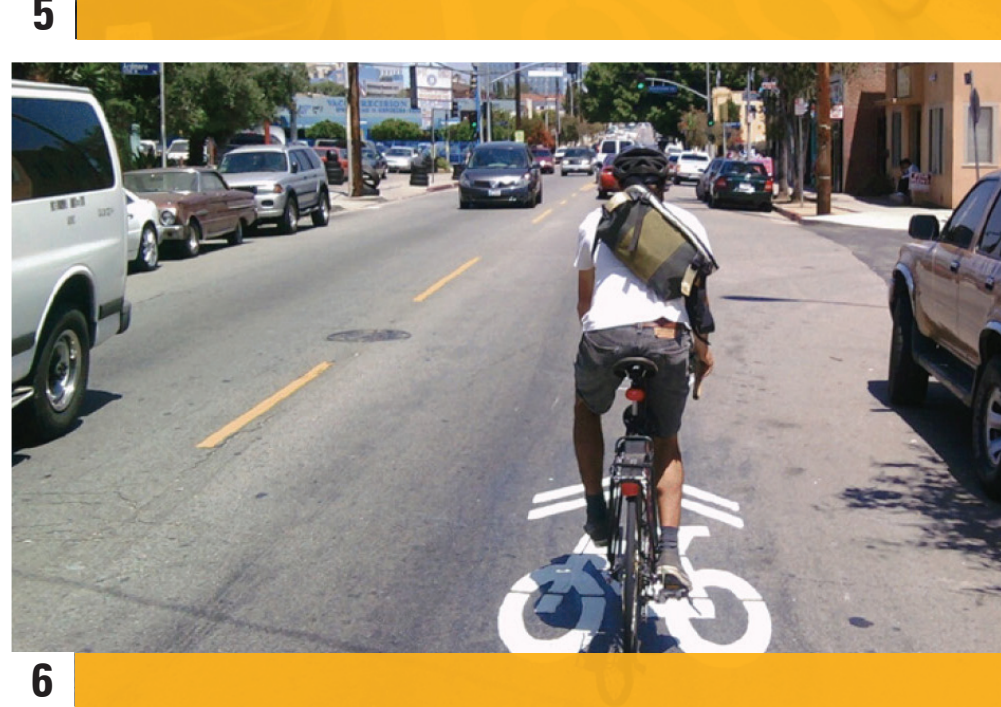


*IMAGES FROM JULY ALAMEDA PRECISE PLAN

- 1 TYPE 1A: SEPARATED BIKE TRAIL
- 2 TYPE 1B: SHARED PEDESTRIAN / BIKE TRAIL
- 3 TYPE 2A: BIKE LANES WITH PHYSICAL BARRIER
- 4 TYPE 2B: BIKE LANES WITH PAINTED BUFFER
- 5 TYPE 2C: BIKE LANES WITH STRIPE ONLY
- 6 TYPE 3B: SHARED ROADWAY (SHARROWS)

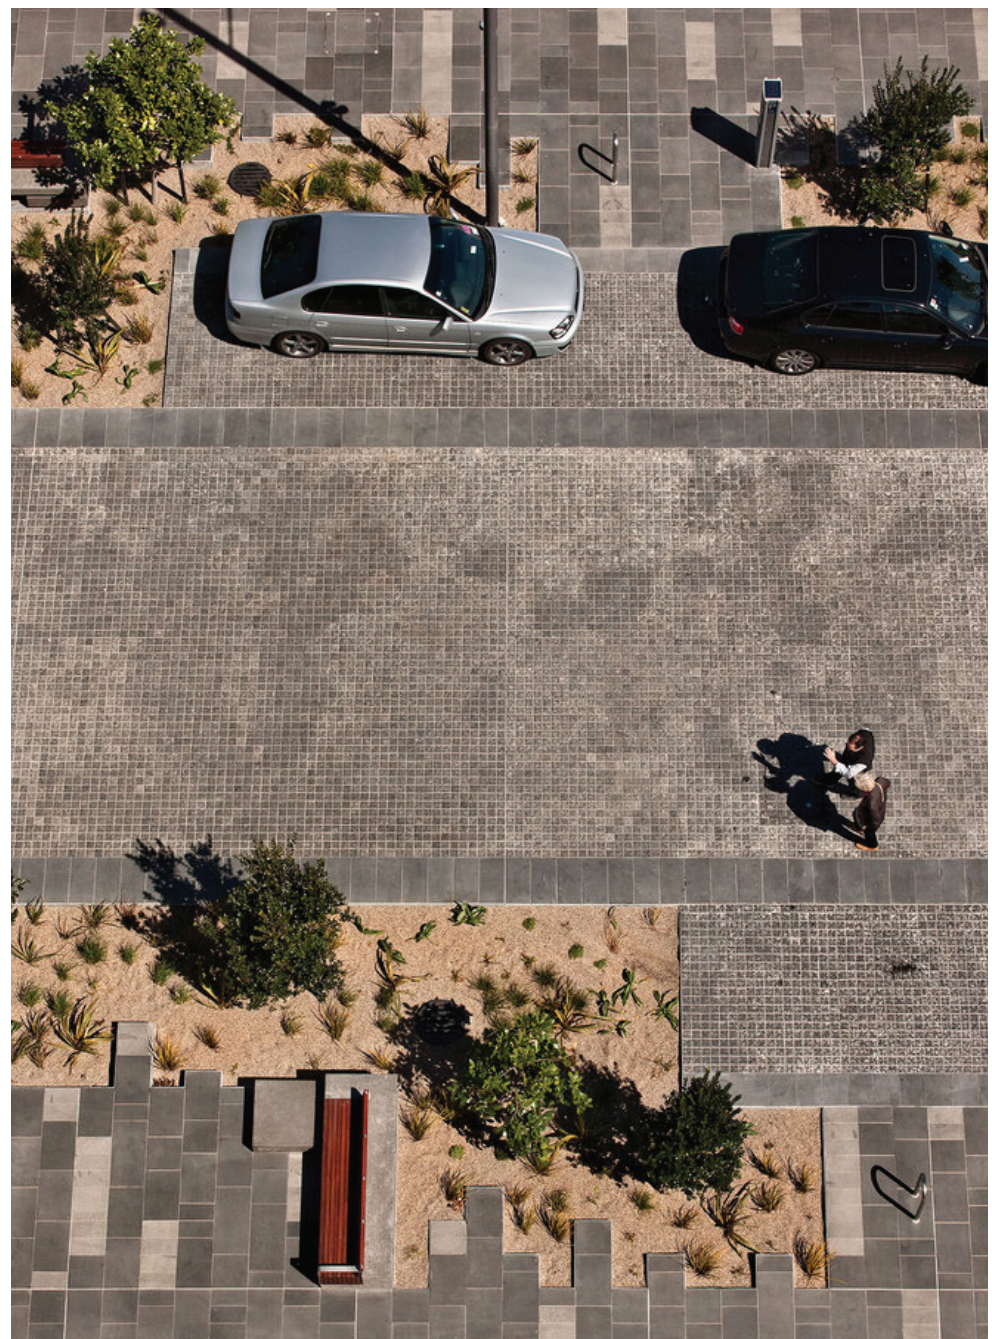


NAKED STREET REFERENCE IMAGES

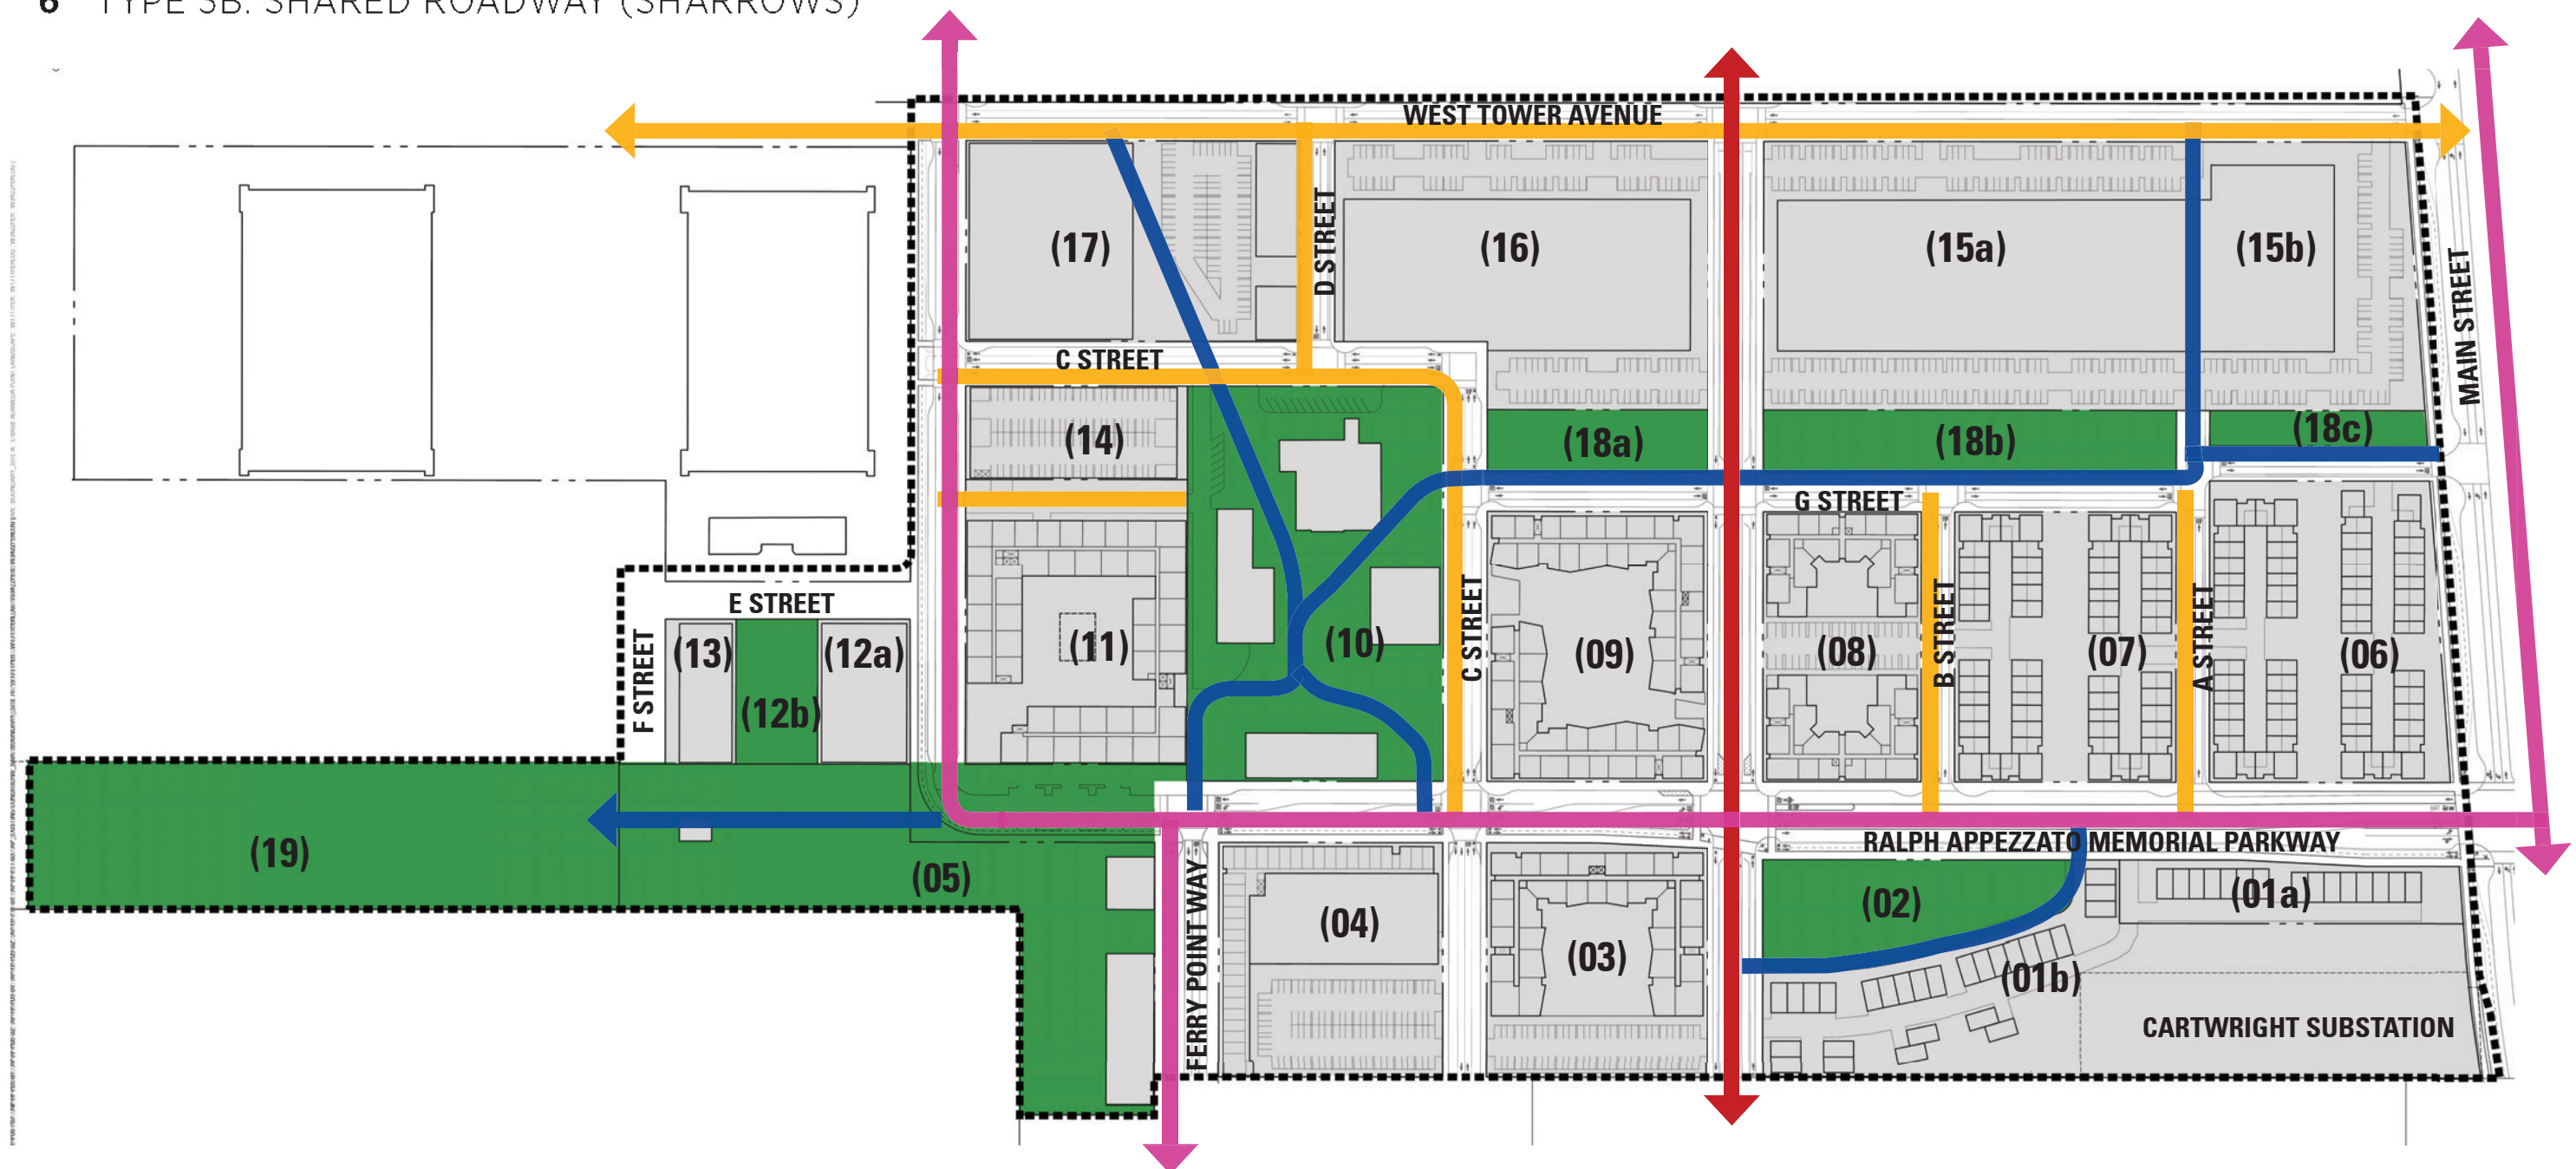

BIKE PATH CIRCULATION

- SEPARATED BIKE TRAIL (TYPE 1A)
- SHARED PEDESTRIAN / BIKE TRAIL (TYPE 1B)
- BIKE LANES WITH PHYSICAL BARRIERS (TYPE 2A)
- BIKE LANES WITH PAINTED BUFFER, SHARROWS OR STRIPE ONLY (TYPE 2B, 2C, & 3B)

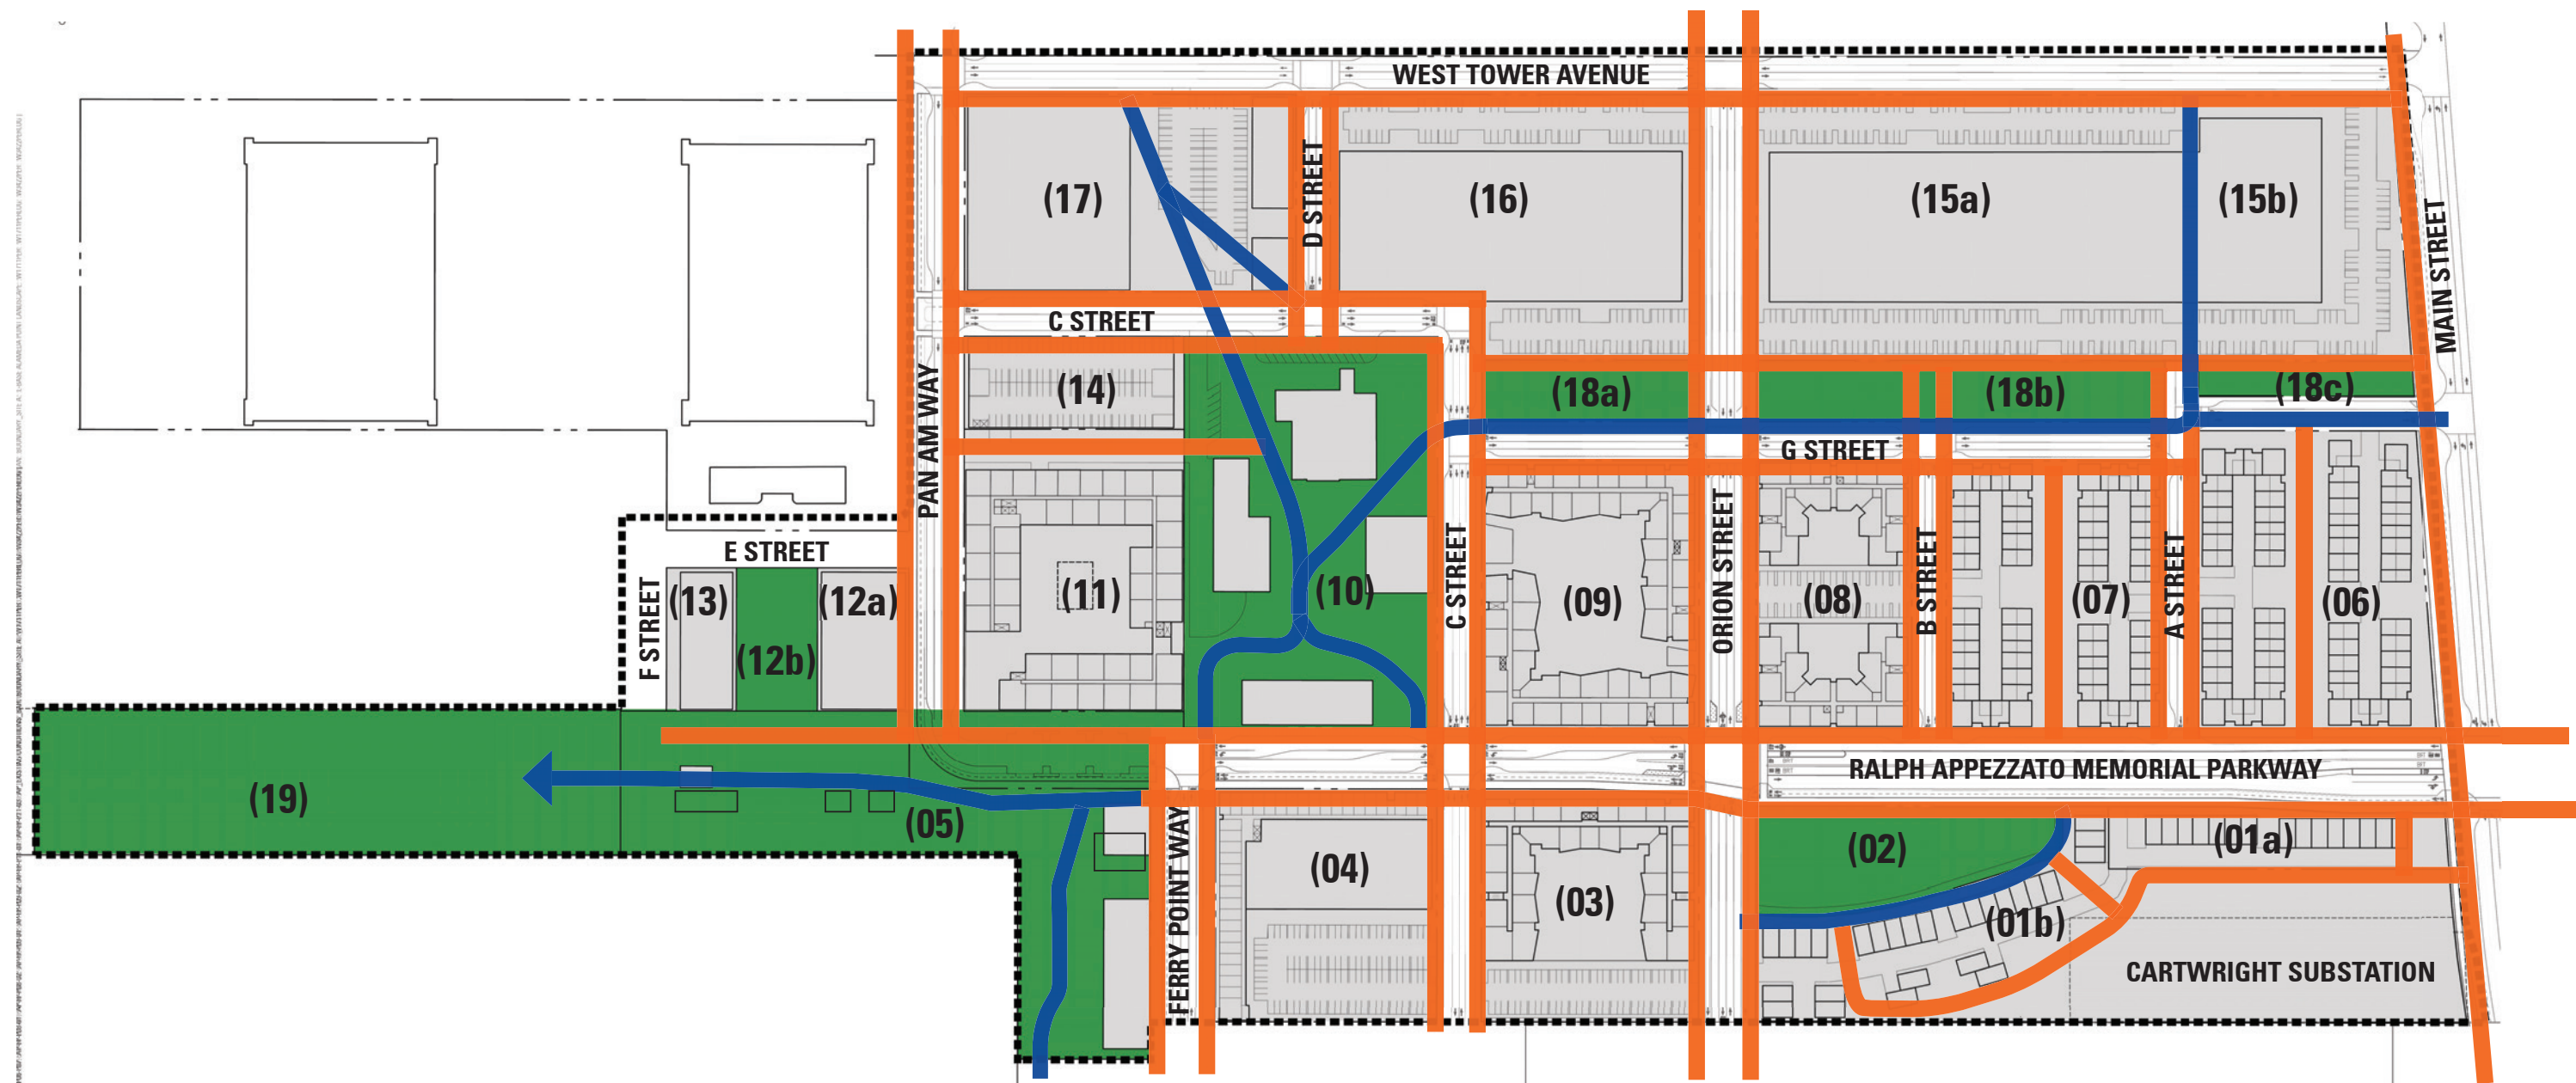

PUBLIC PEDESTRIAN CIRCULATION

- SIDEWALK - PEDESTRIAN ONLY
- SHARED PEDESTRIAN / BIKE TRAIL


ALAMEDA POINT | ALAMEDA, CA

BIKE PATH AND PUBLIC PEDESTRIAN CIRCULATION DIAGRAMS



MAIN STREET R.O.W. SECTION

* SECTION FROM PRECISE PLAN DOCUMENTS

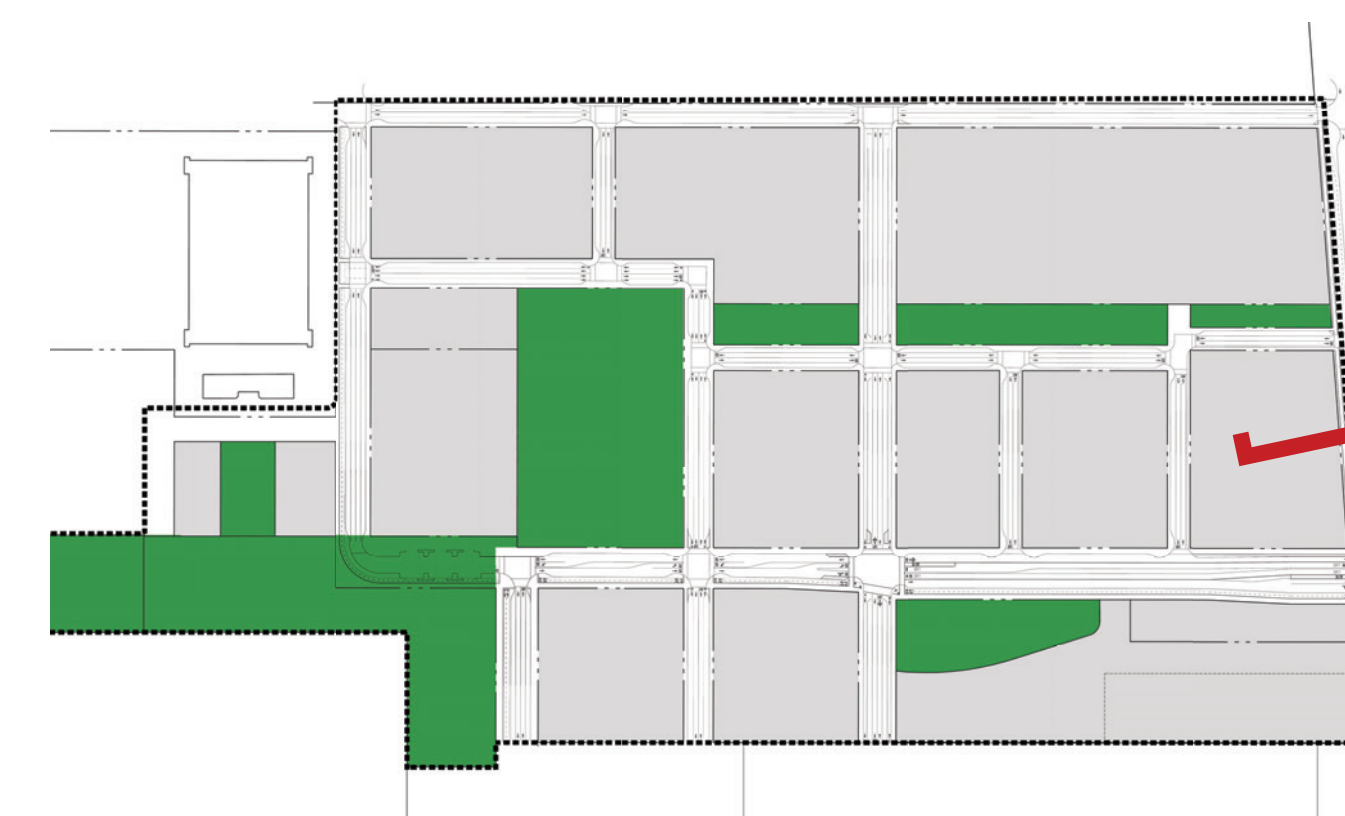

KEY PLAN

ALAMEDA POINT | ALAMEDA, CA

RIGHT OF WAY SECTIONS




ALAMEDA POINT PARTNERS - FERRY POINT R.O.W. STREET SECTION - AT BUILDING 113 - PHASE TWO



AERIAL VIEW OF PROMENADE BETWEEN BUILDING 113 AND SEAPLANE LAGOON


ALAMEDA POINT | ALAMEDA, CA

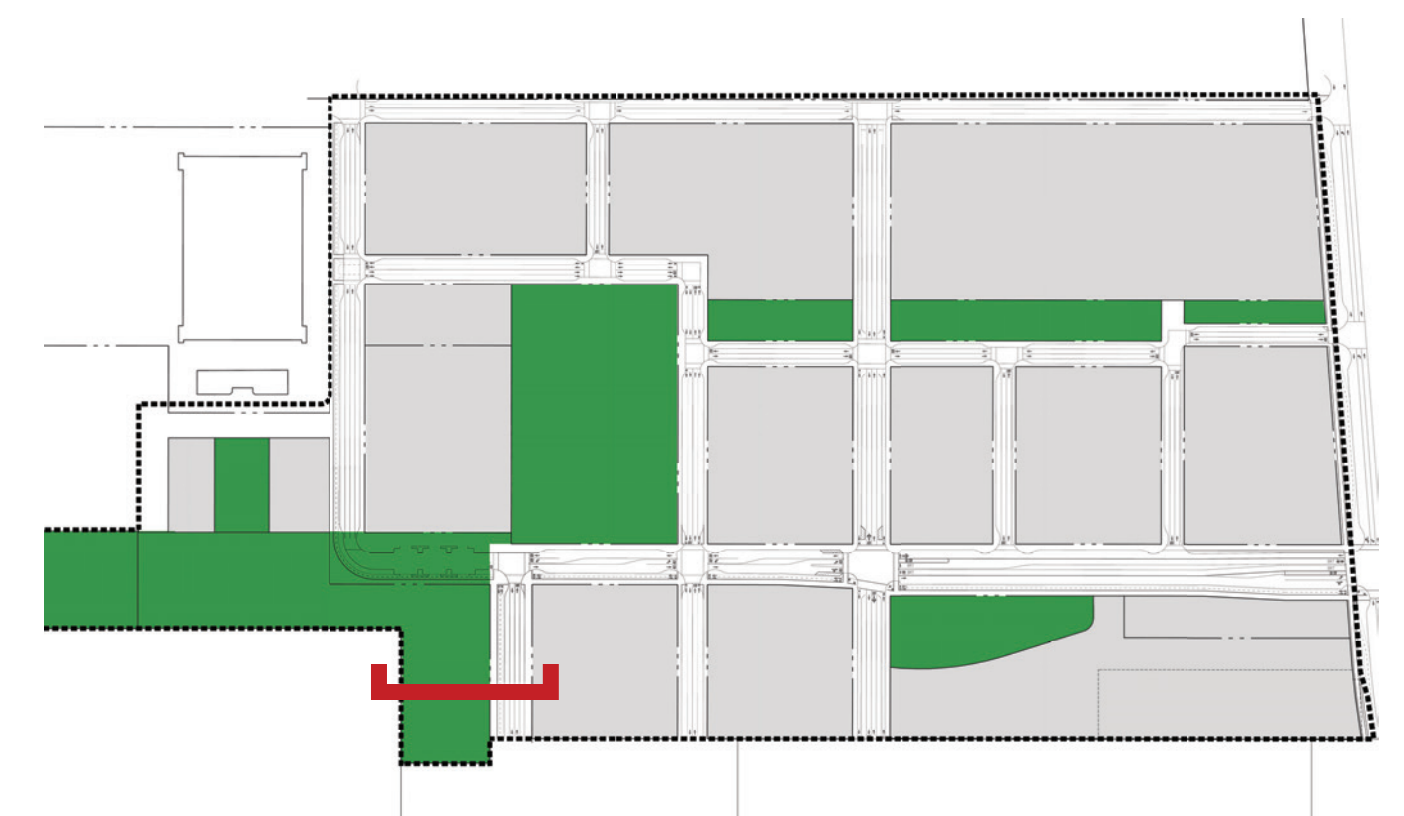

KEY PLAN


* SECTION ADAPTED FROM PRECISE PLAN DOCUMENTS

RIGHT OF WAY SECTIONS

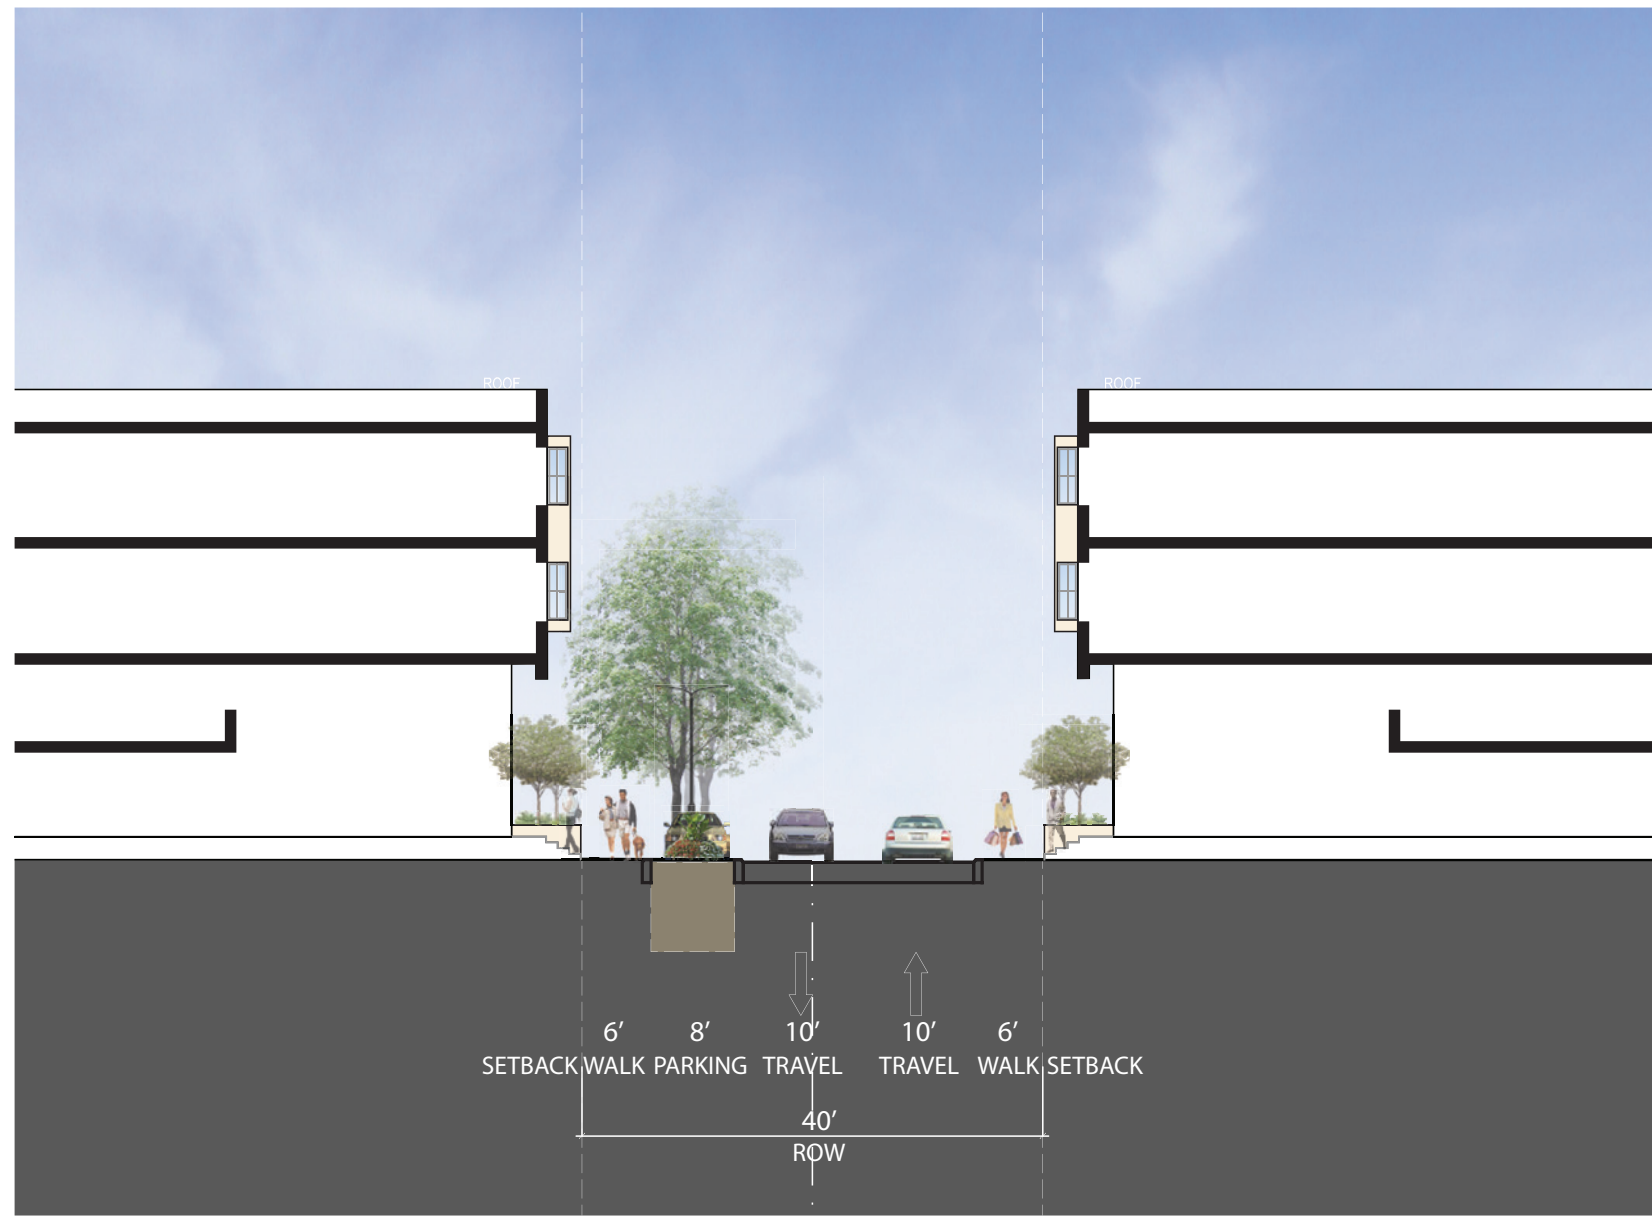

A. ALLEY R.O.W. SECTION

*NOTE: WHERE ADJACENT BUILDING HEIGHT EXCEEDS 30' PROVIDE 13-FT TRAVEL LANES , STRIPPED AS 10-FT WITH 3-FT BUFFERS

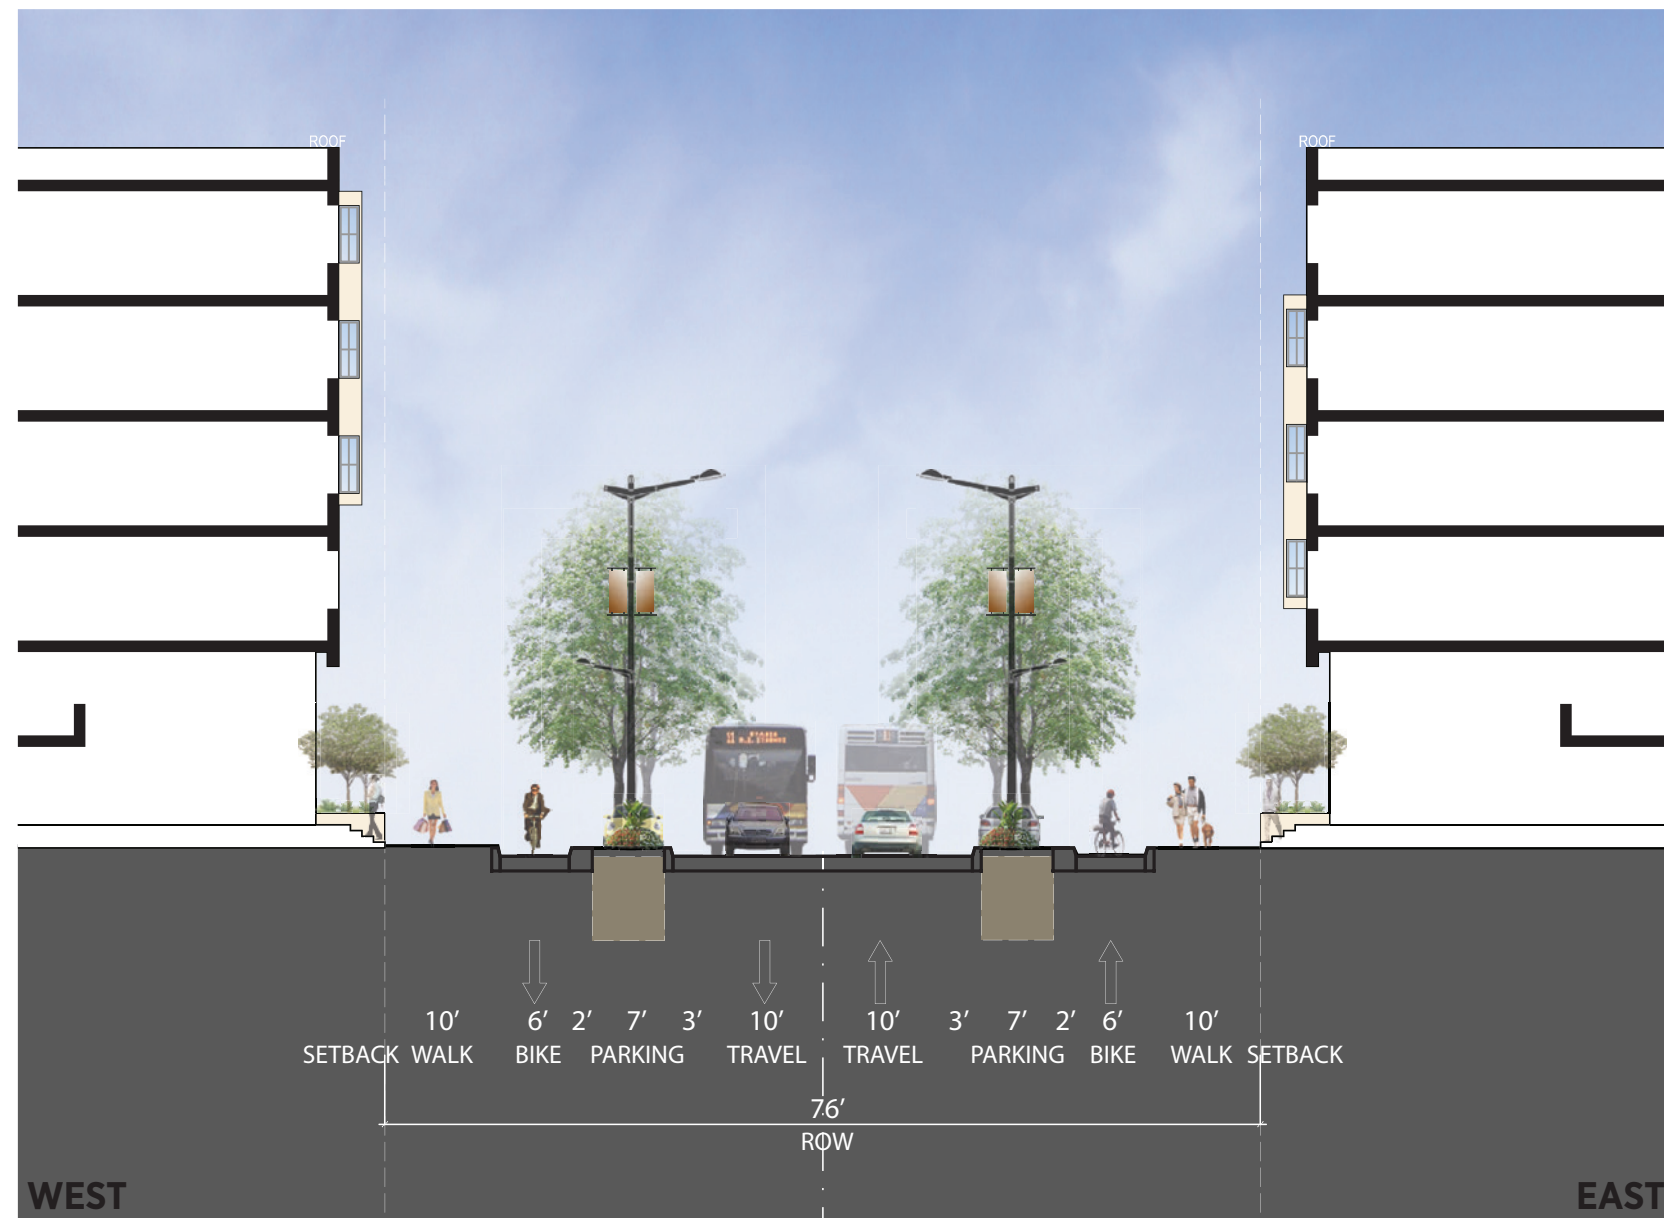


B. ORION STREET (NORTH) R.O.W. SECTION

*NOTE: PROVIDE 13-FT TRAVEL LANES , STRIPPED AS 10-FT WITH 3-FT BUFFERS




C. PAN AM WAY R.O.W. SECTION

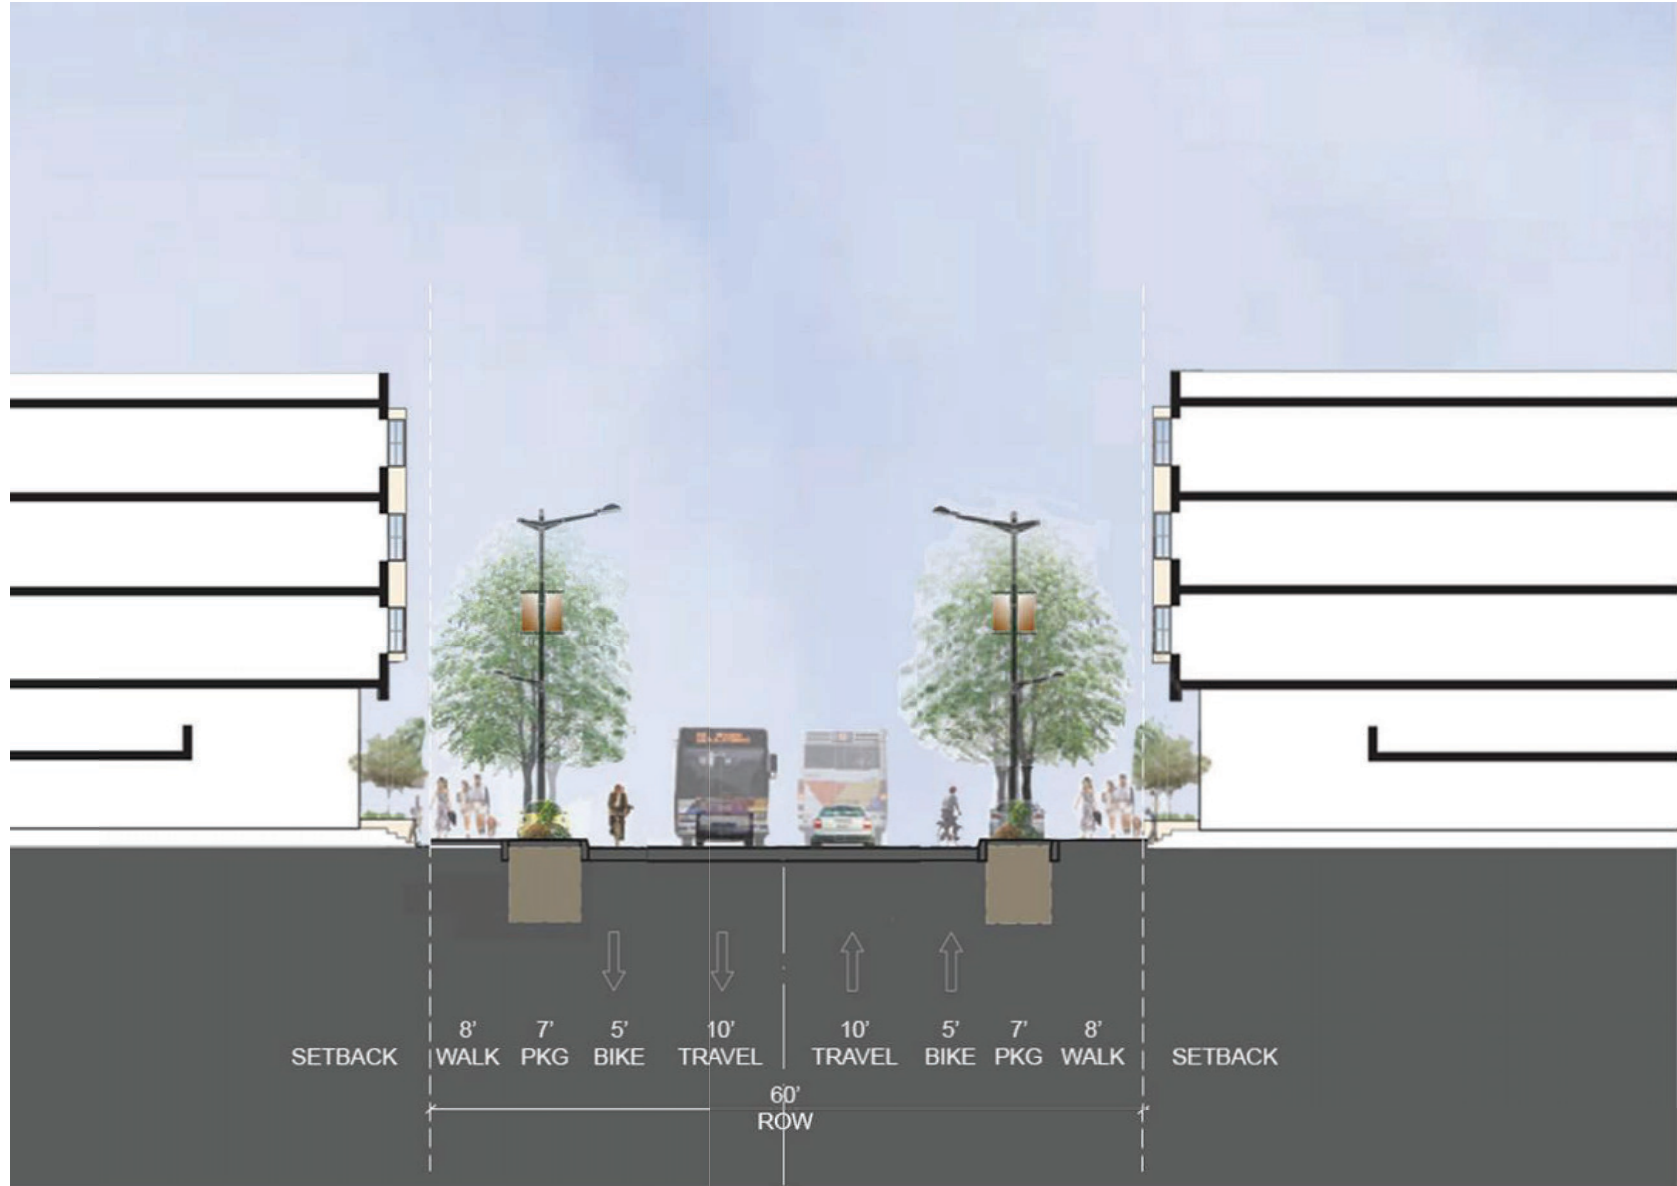


D. TYPICAL LOCAL STREET R.O.W. SECTION

* CONSISTENT WITH TABLE ON PRECISE PLAN PAGE 67

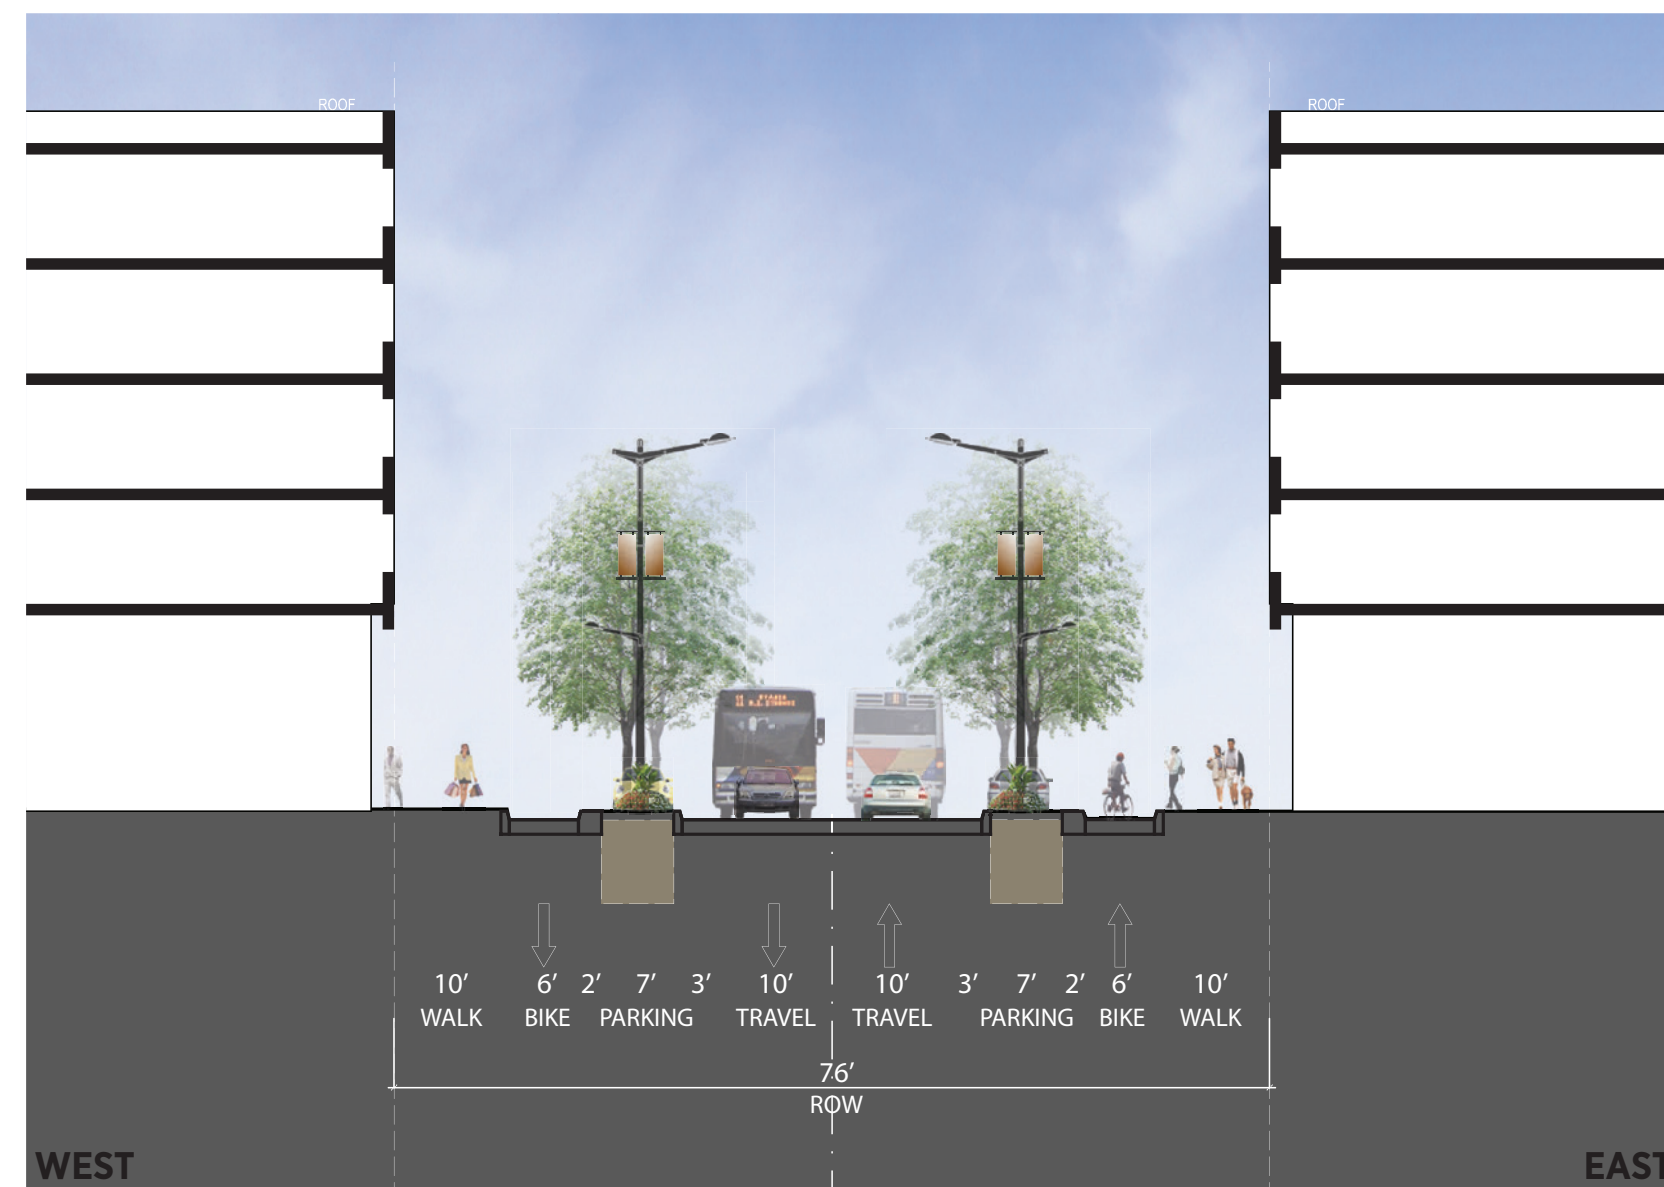

E. ORION STREET (SOUTH) R.O.W. SECTION

*NOTE: PROVIDE 13-FT TRAVEL LANES , STRIPPED AS 10-FT WITH 3-FT BUFFERS

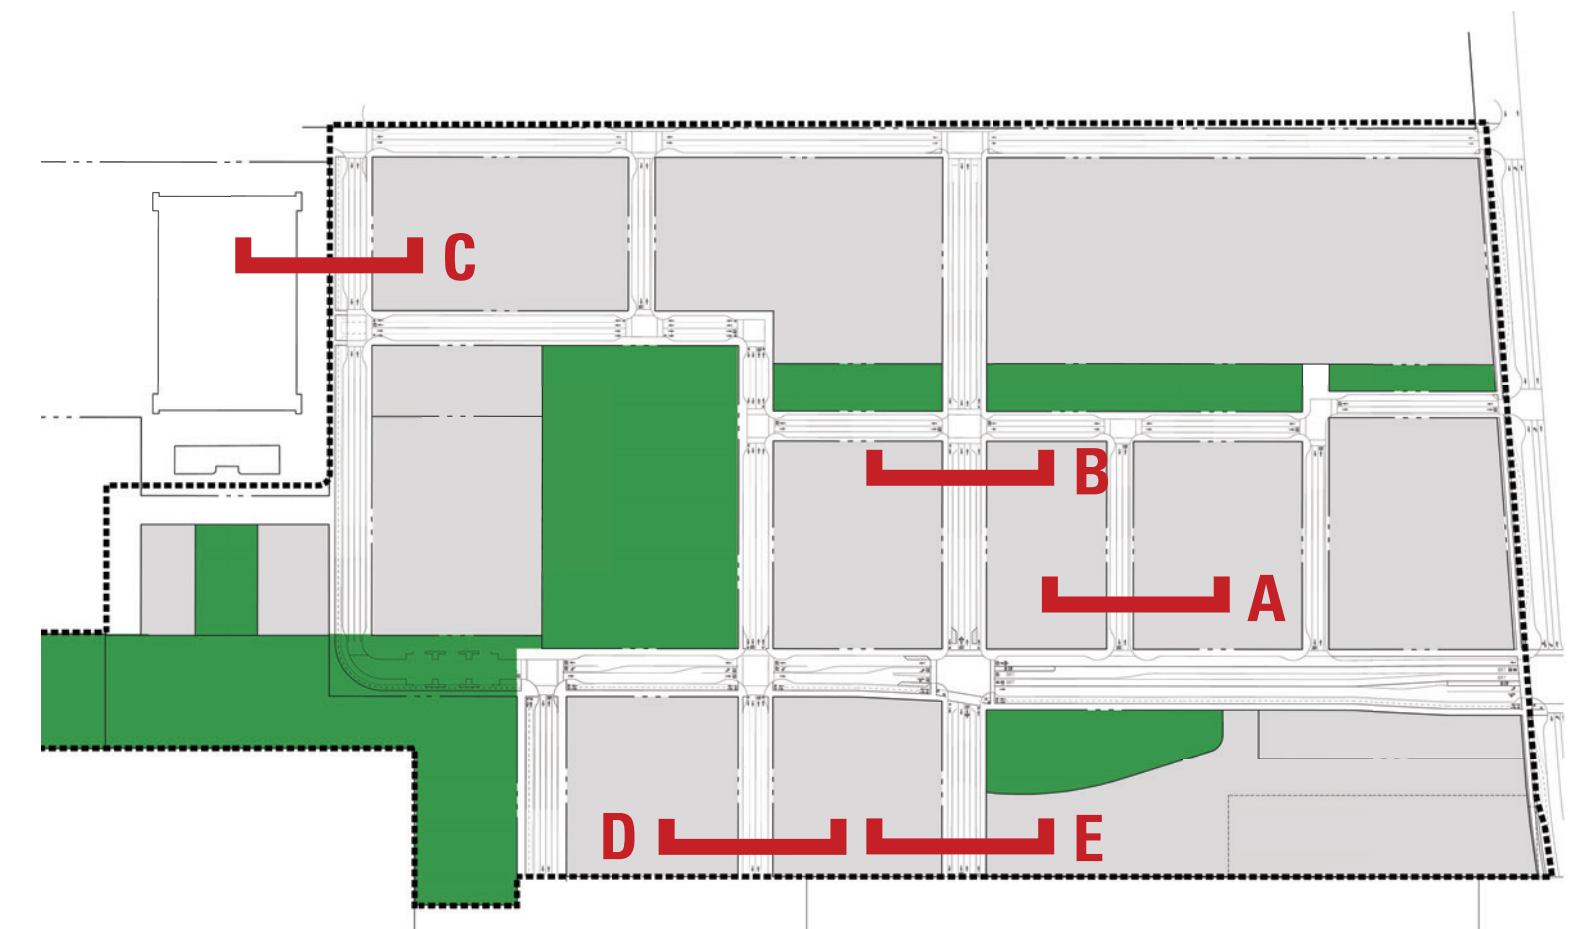


KEY PLAN

* SECTION FROM PRECISE PLAN DOCUMENTS


RIGHT OF WAY SECTIONS

ALAMEDA POINT


ALAMEDA, CA

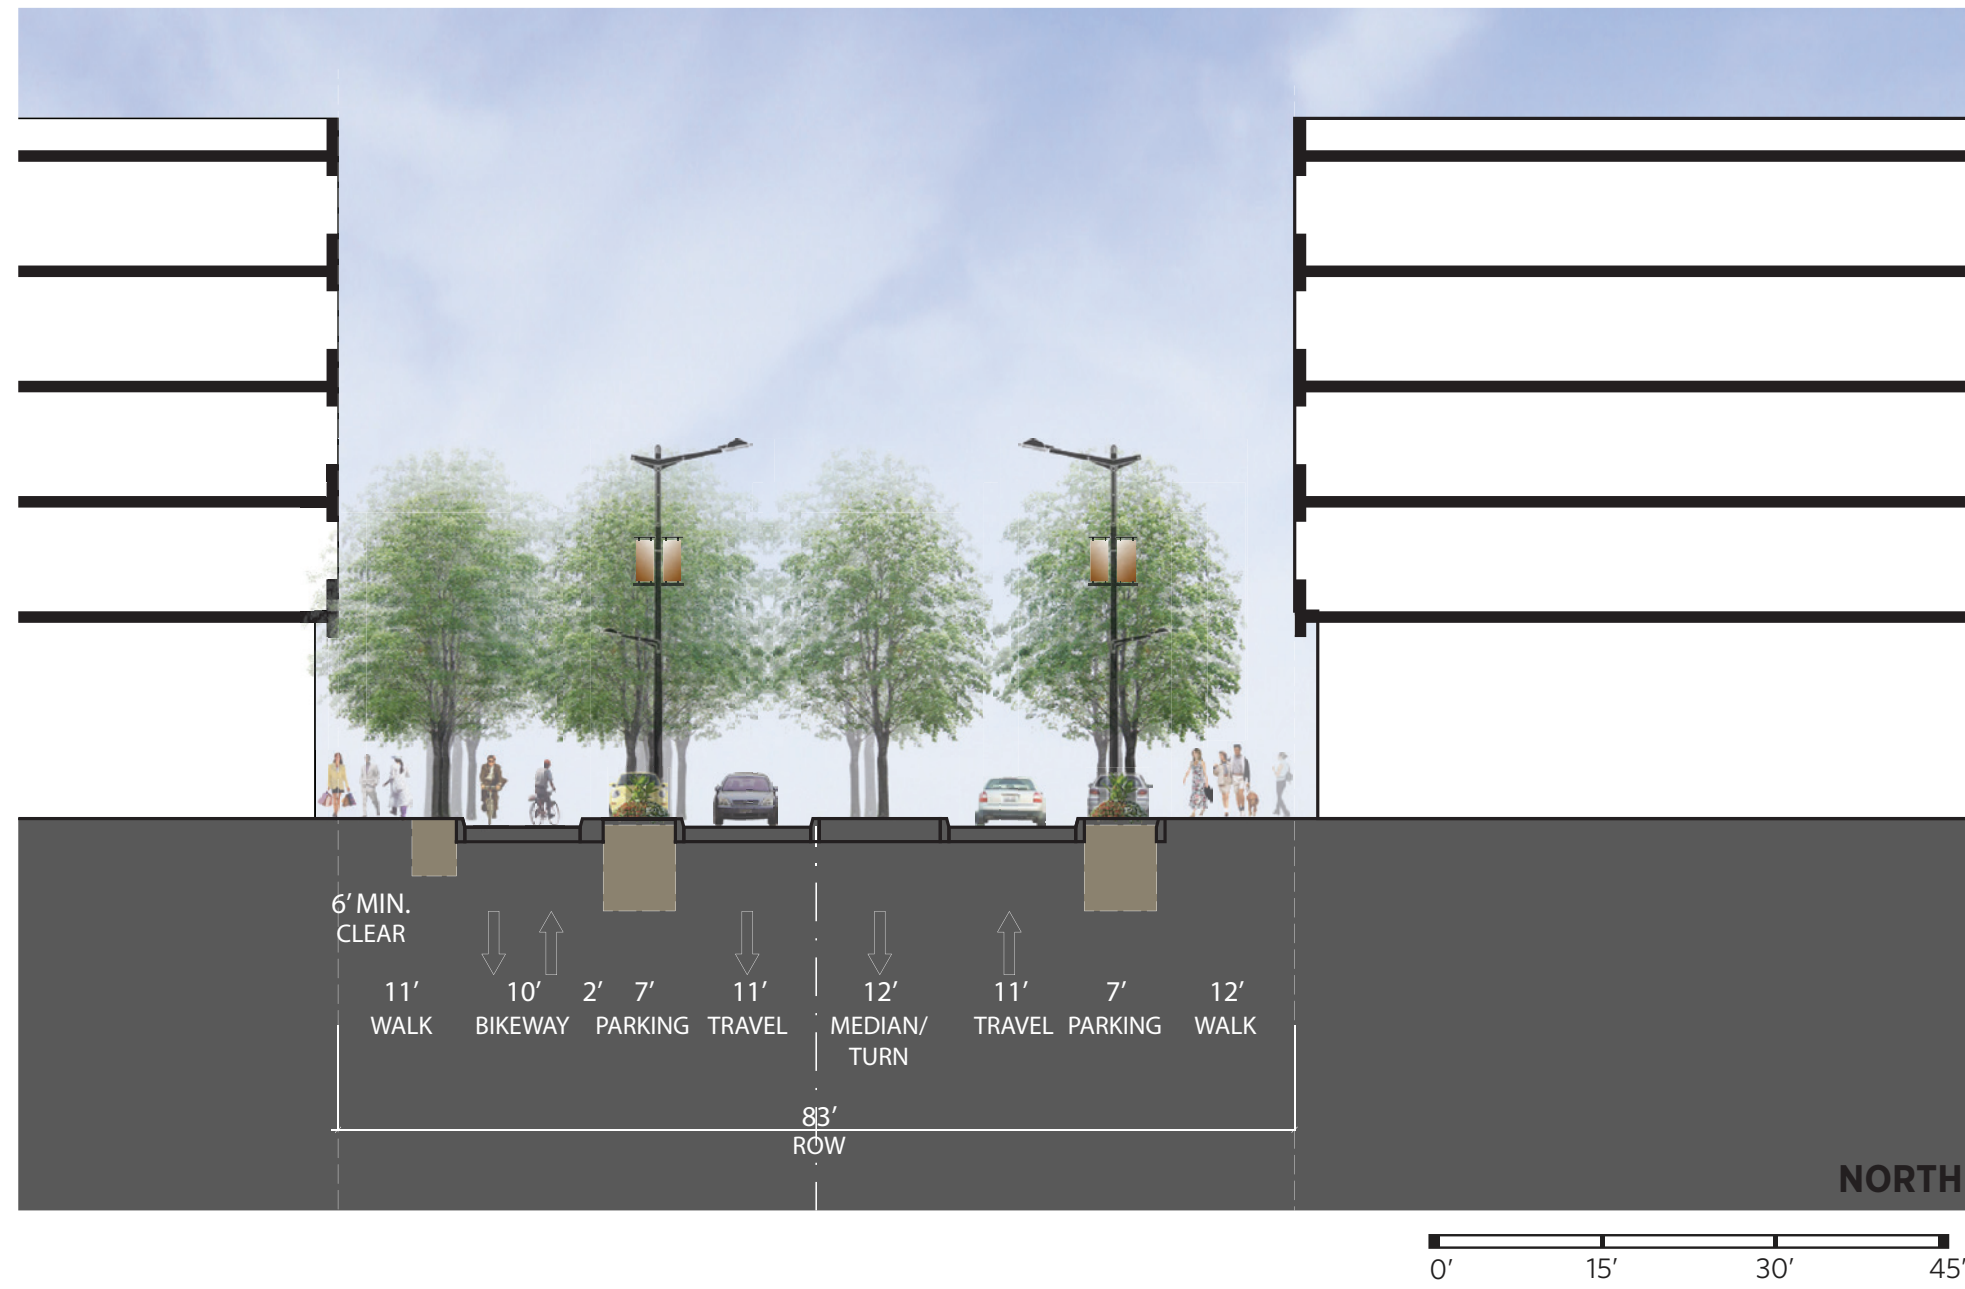


C. RALPH APPEZZATO MEMORIAL PARKWAY - WEST 83' R.O.W. SECTION
SECTION FROM PRECISE PLAN DOCUMENTS

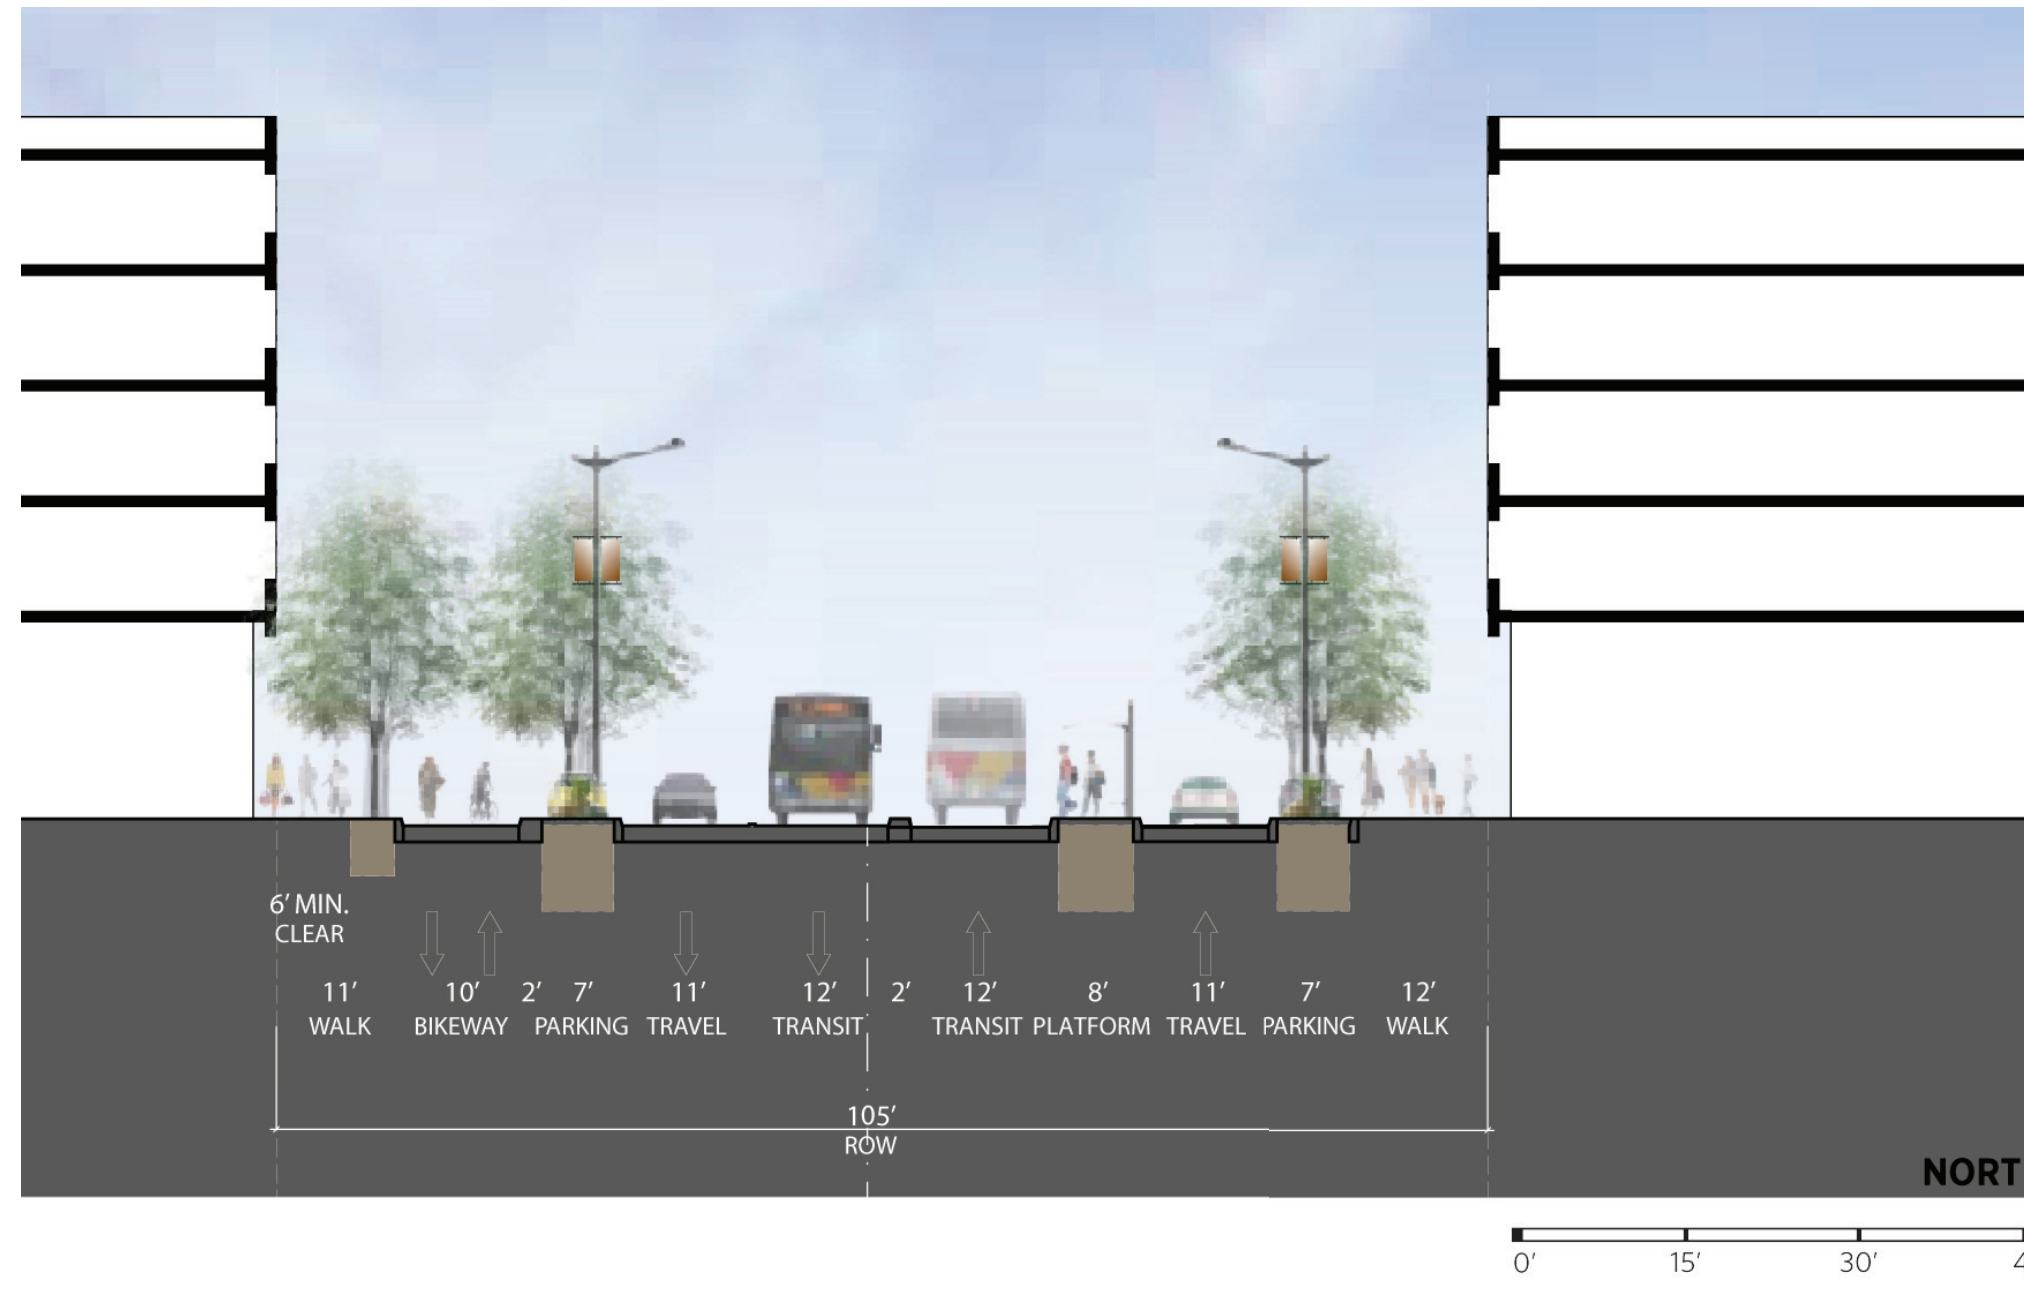

B. RALPH APPEZZATO MEMORIAL PARKWAY - EAST 105' R.O.W. SECTION
SECTION REVISED FROM PRECISE PLAN DOCUMENTS

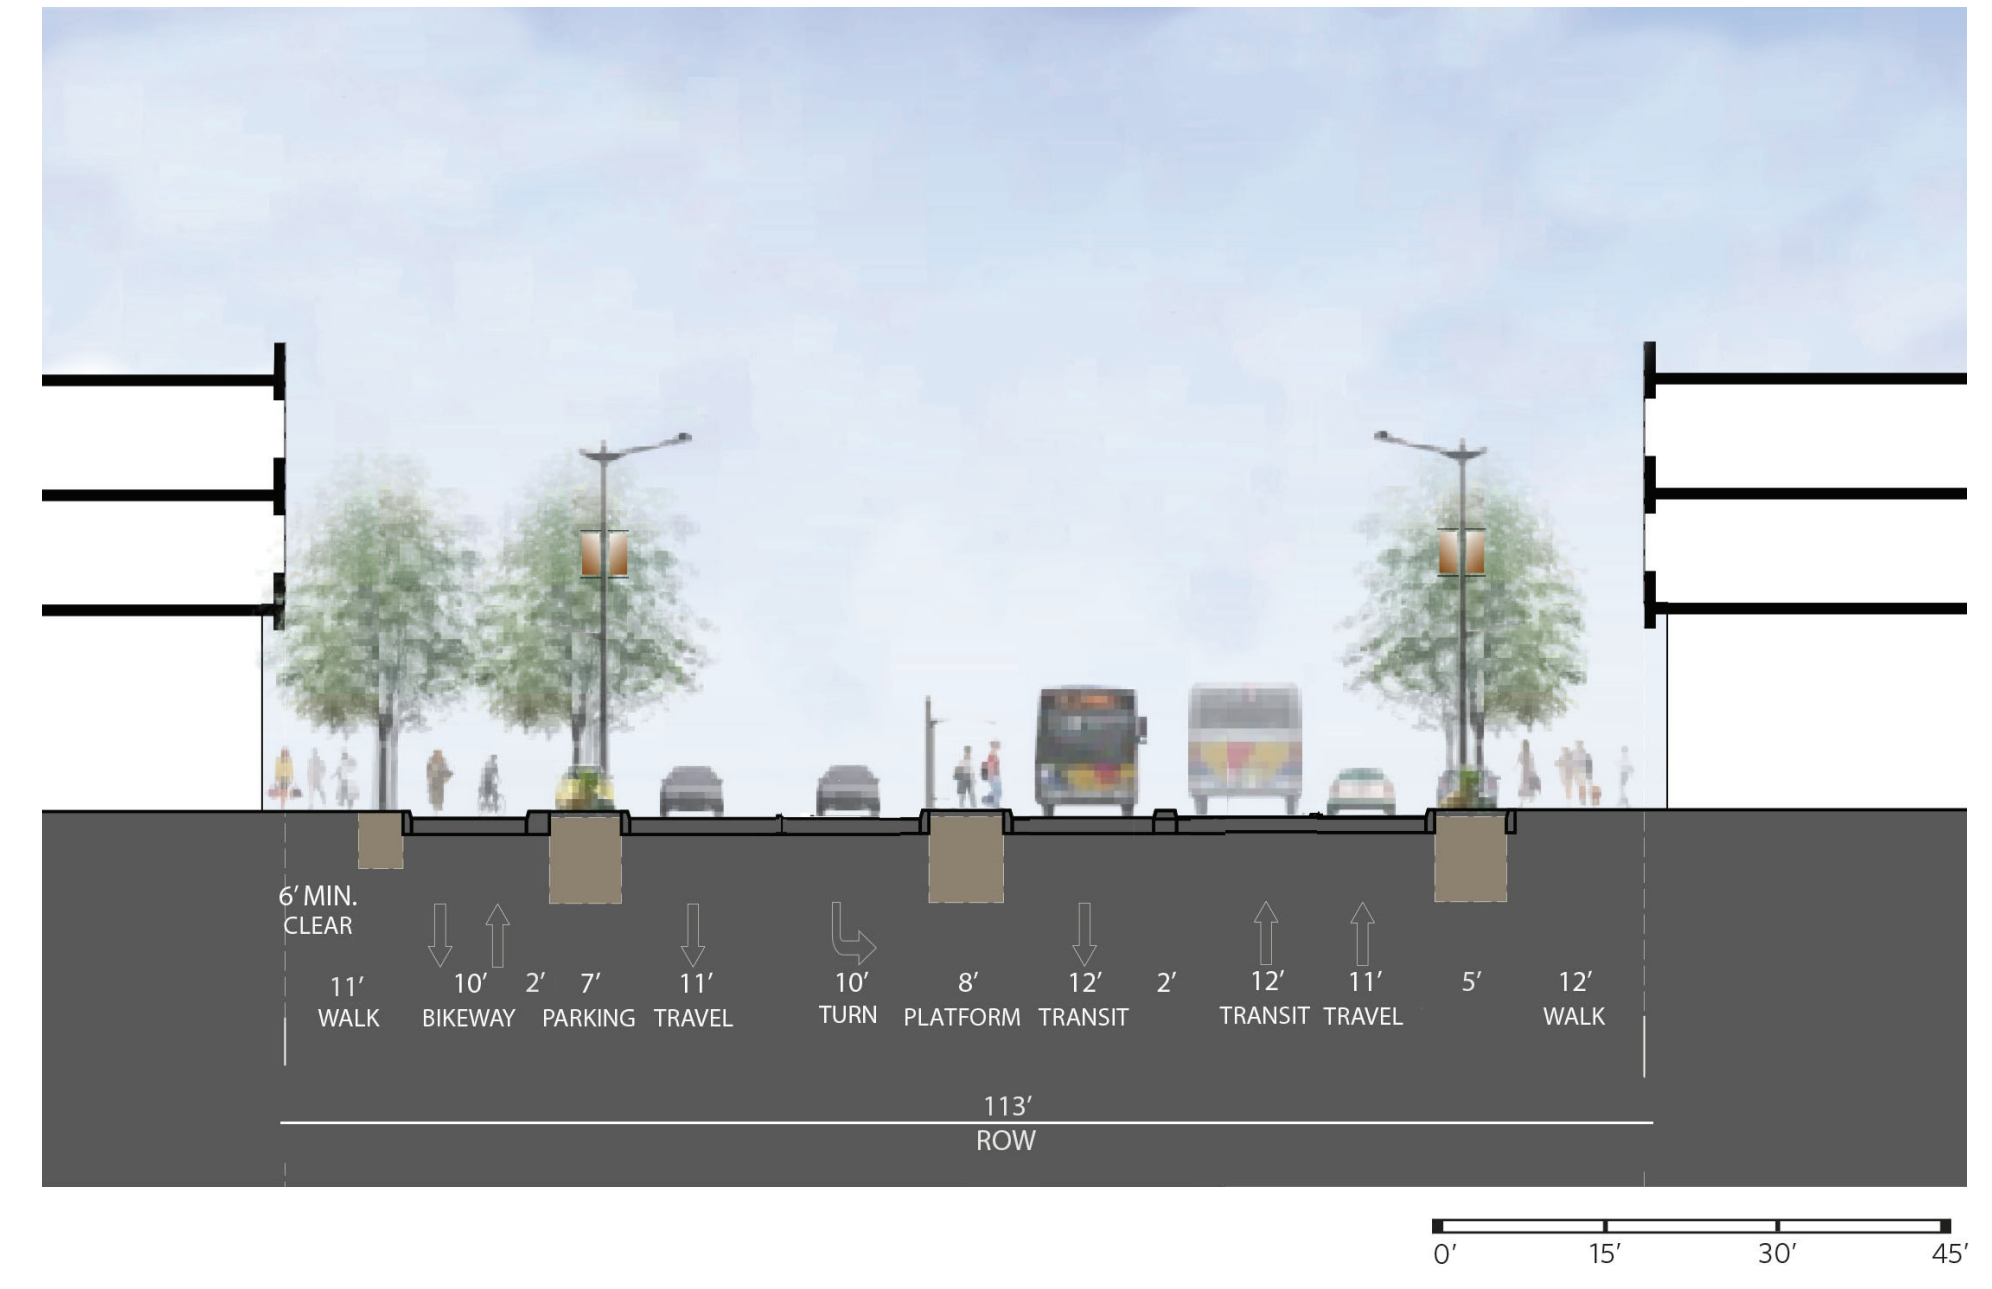

A. RALPH APPEZZATO MEMORIAL PARKWAY
EAST 113' R.O.W. SECTION AT MAIN STREET
SECTION REVISED FROM PRECISE PLAN DOCUMENTS

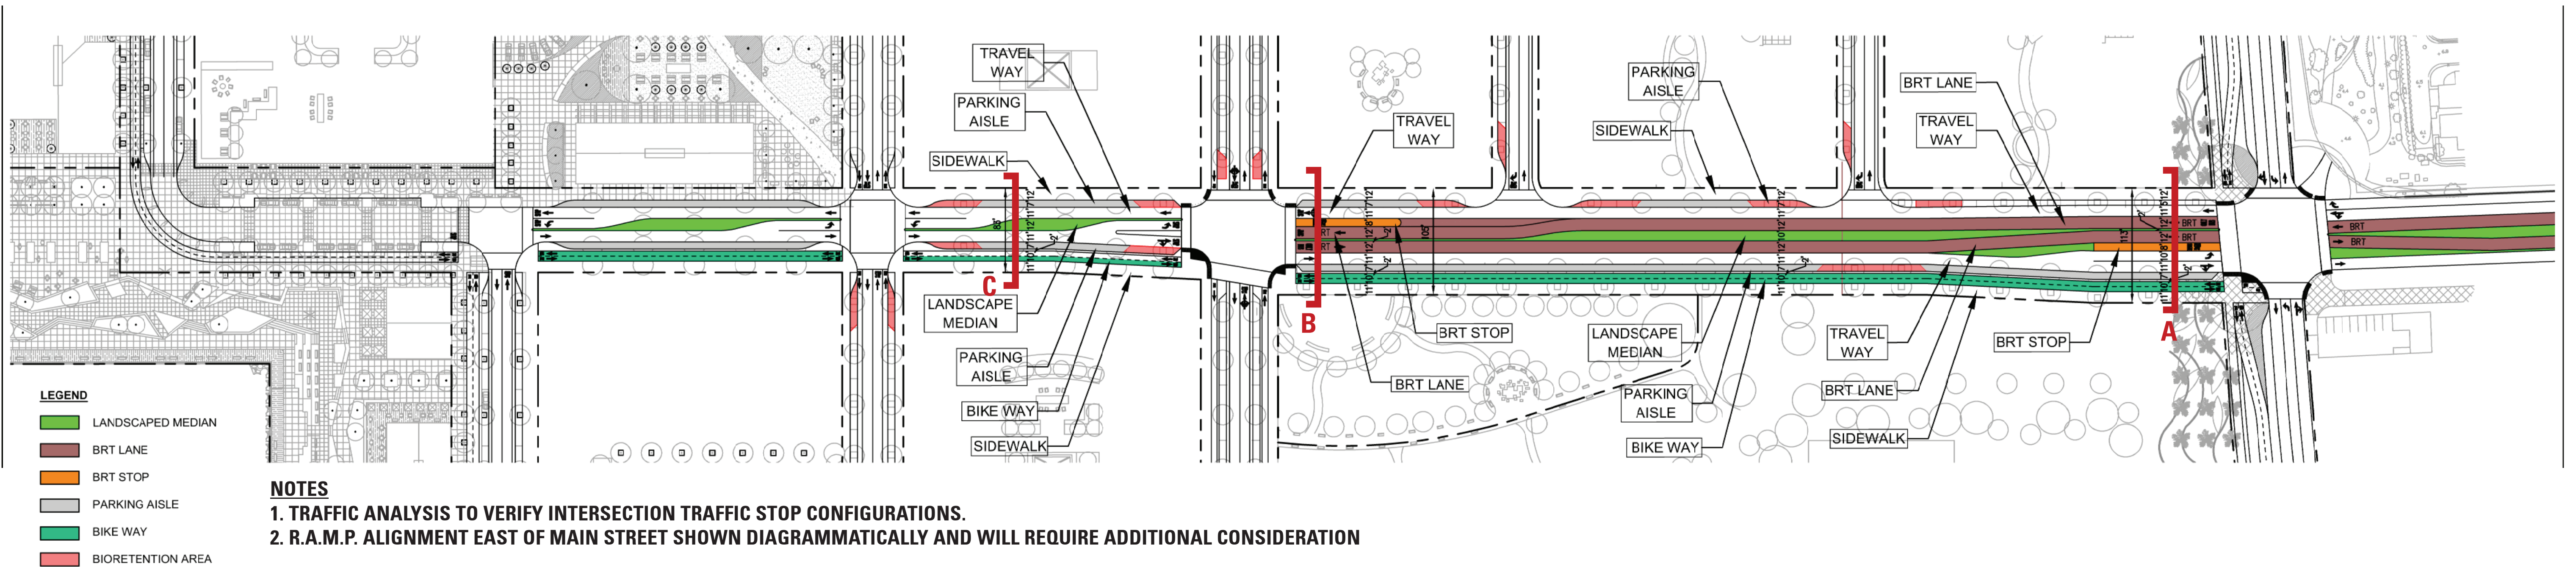


ALAMEDA POINT

ALAMEDA, CA

R.A.M.P. PLAN & SECTIONS




TRANSIT PLAN - VACINITY MAP

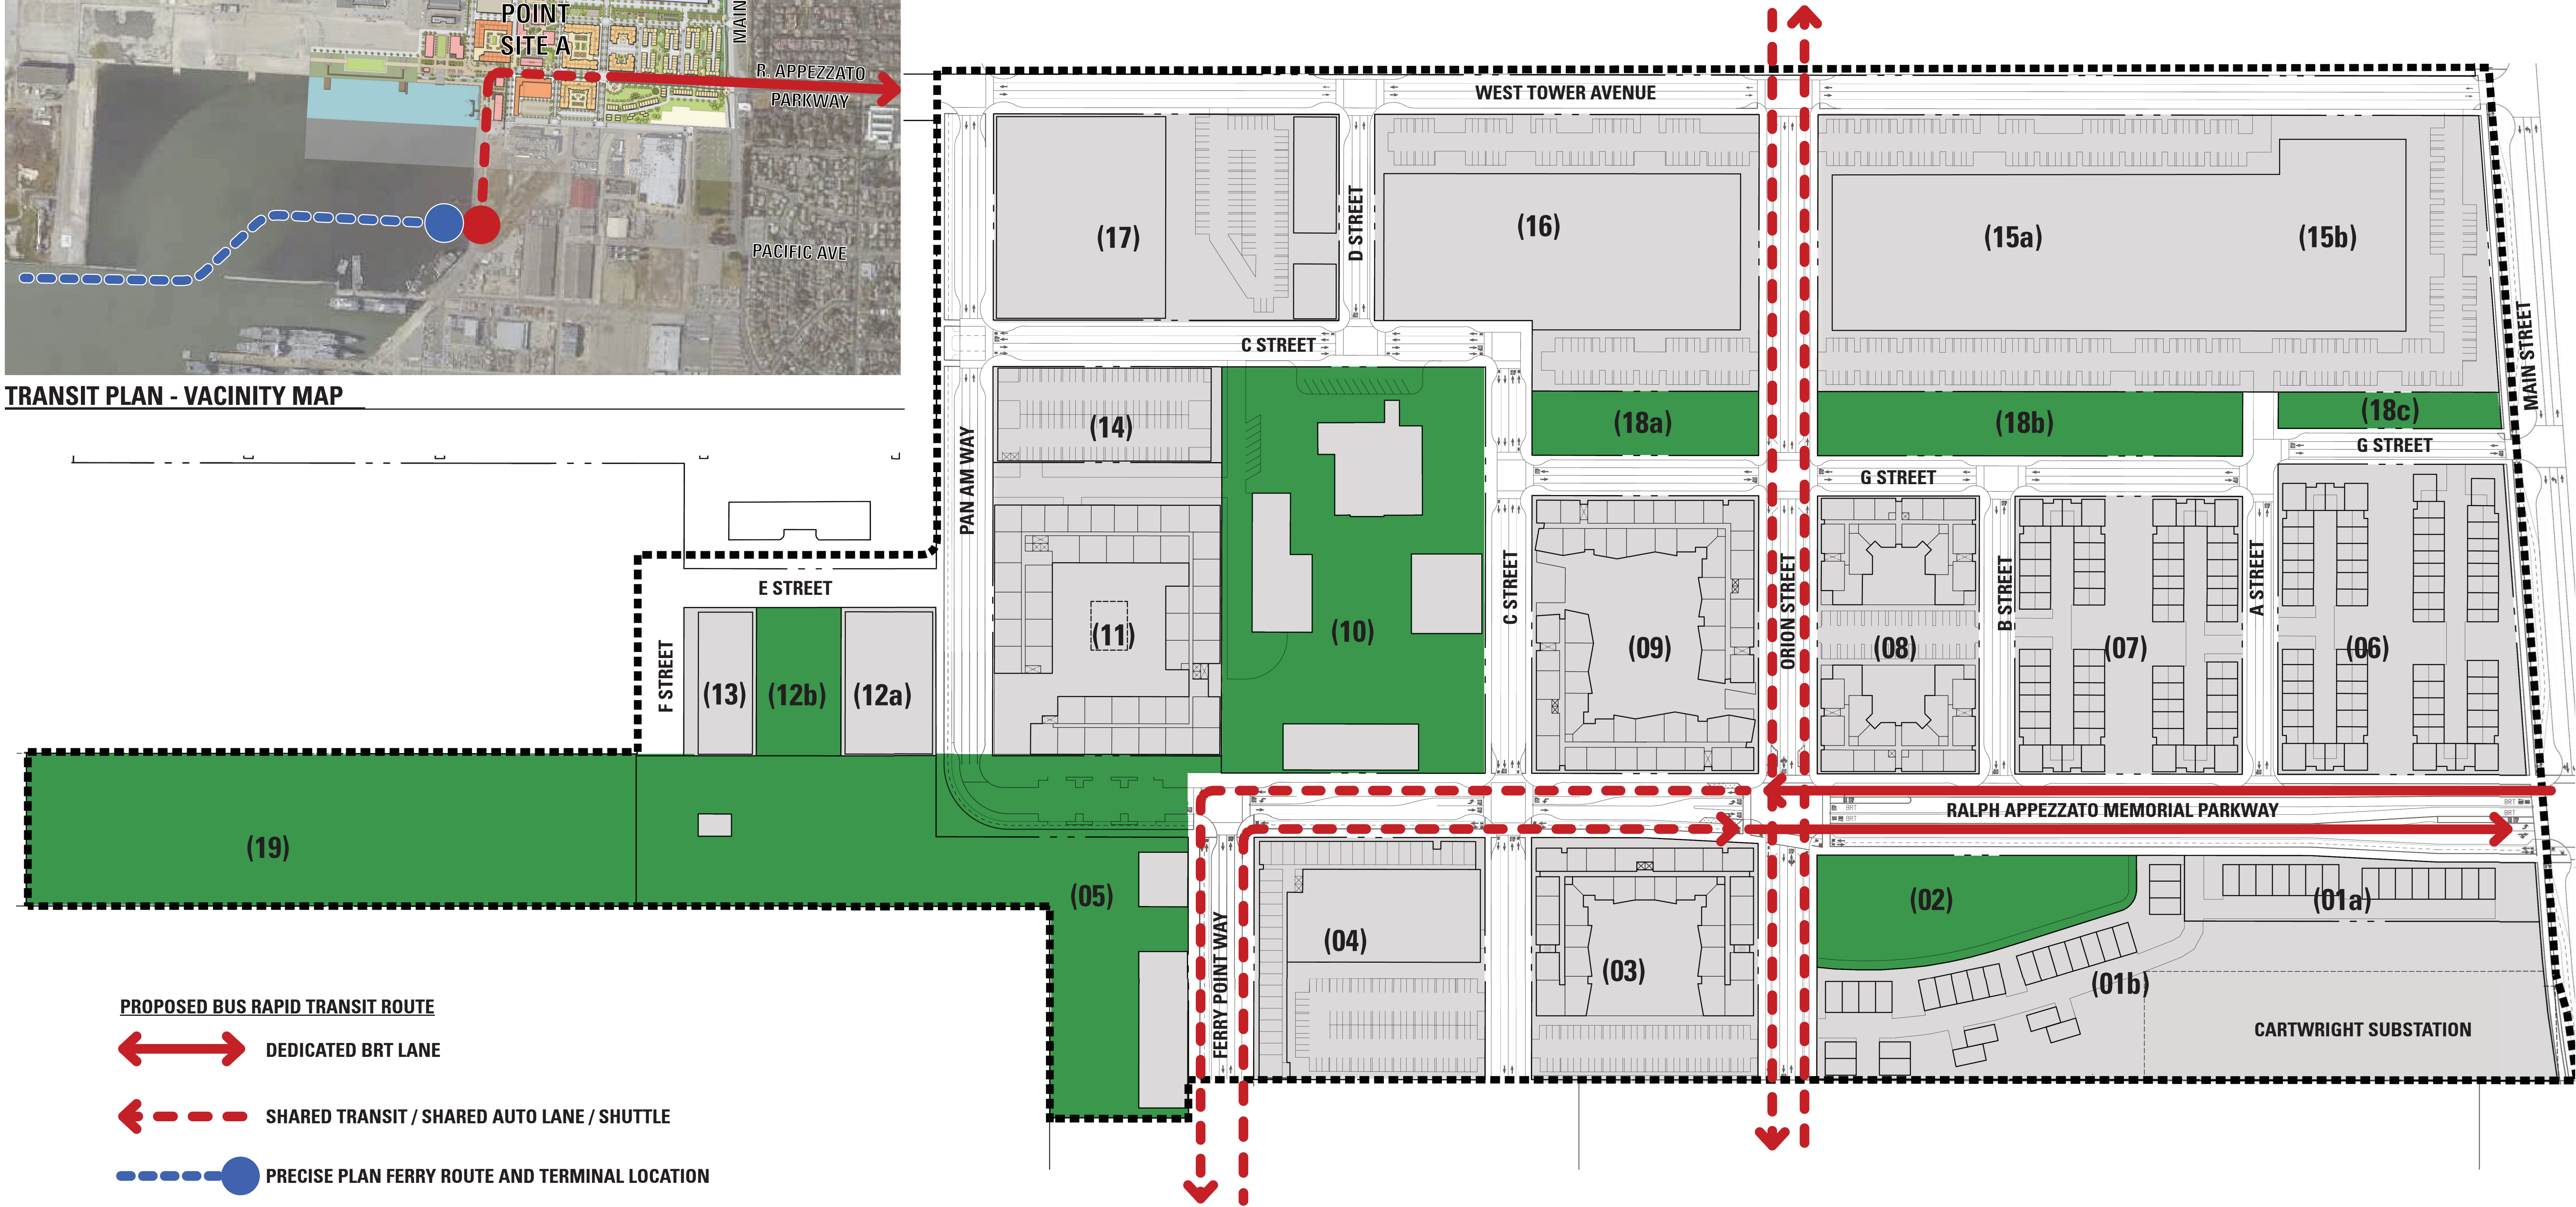


ALAMEDA POINT | ALAMEDA, CA

TRANSIT PLAN

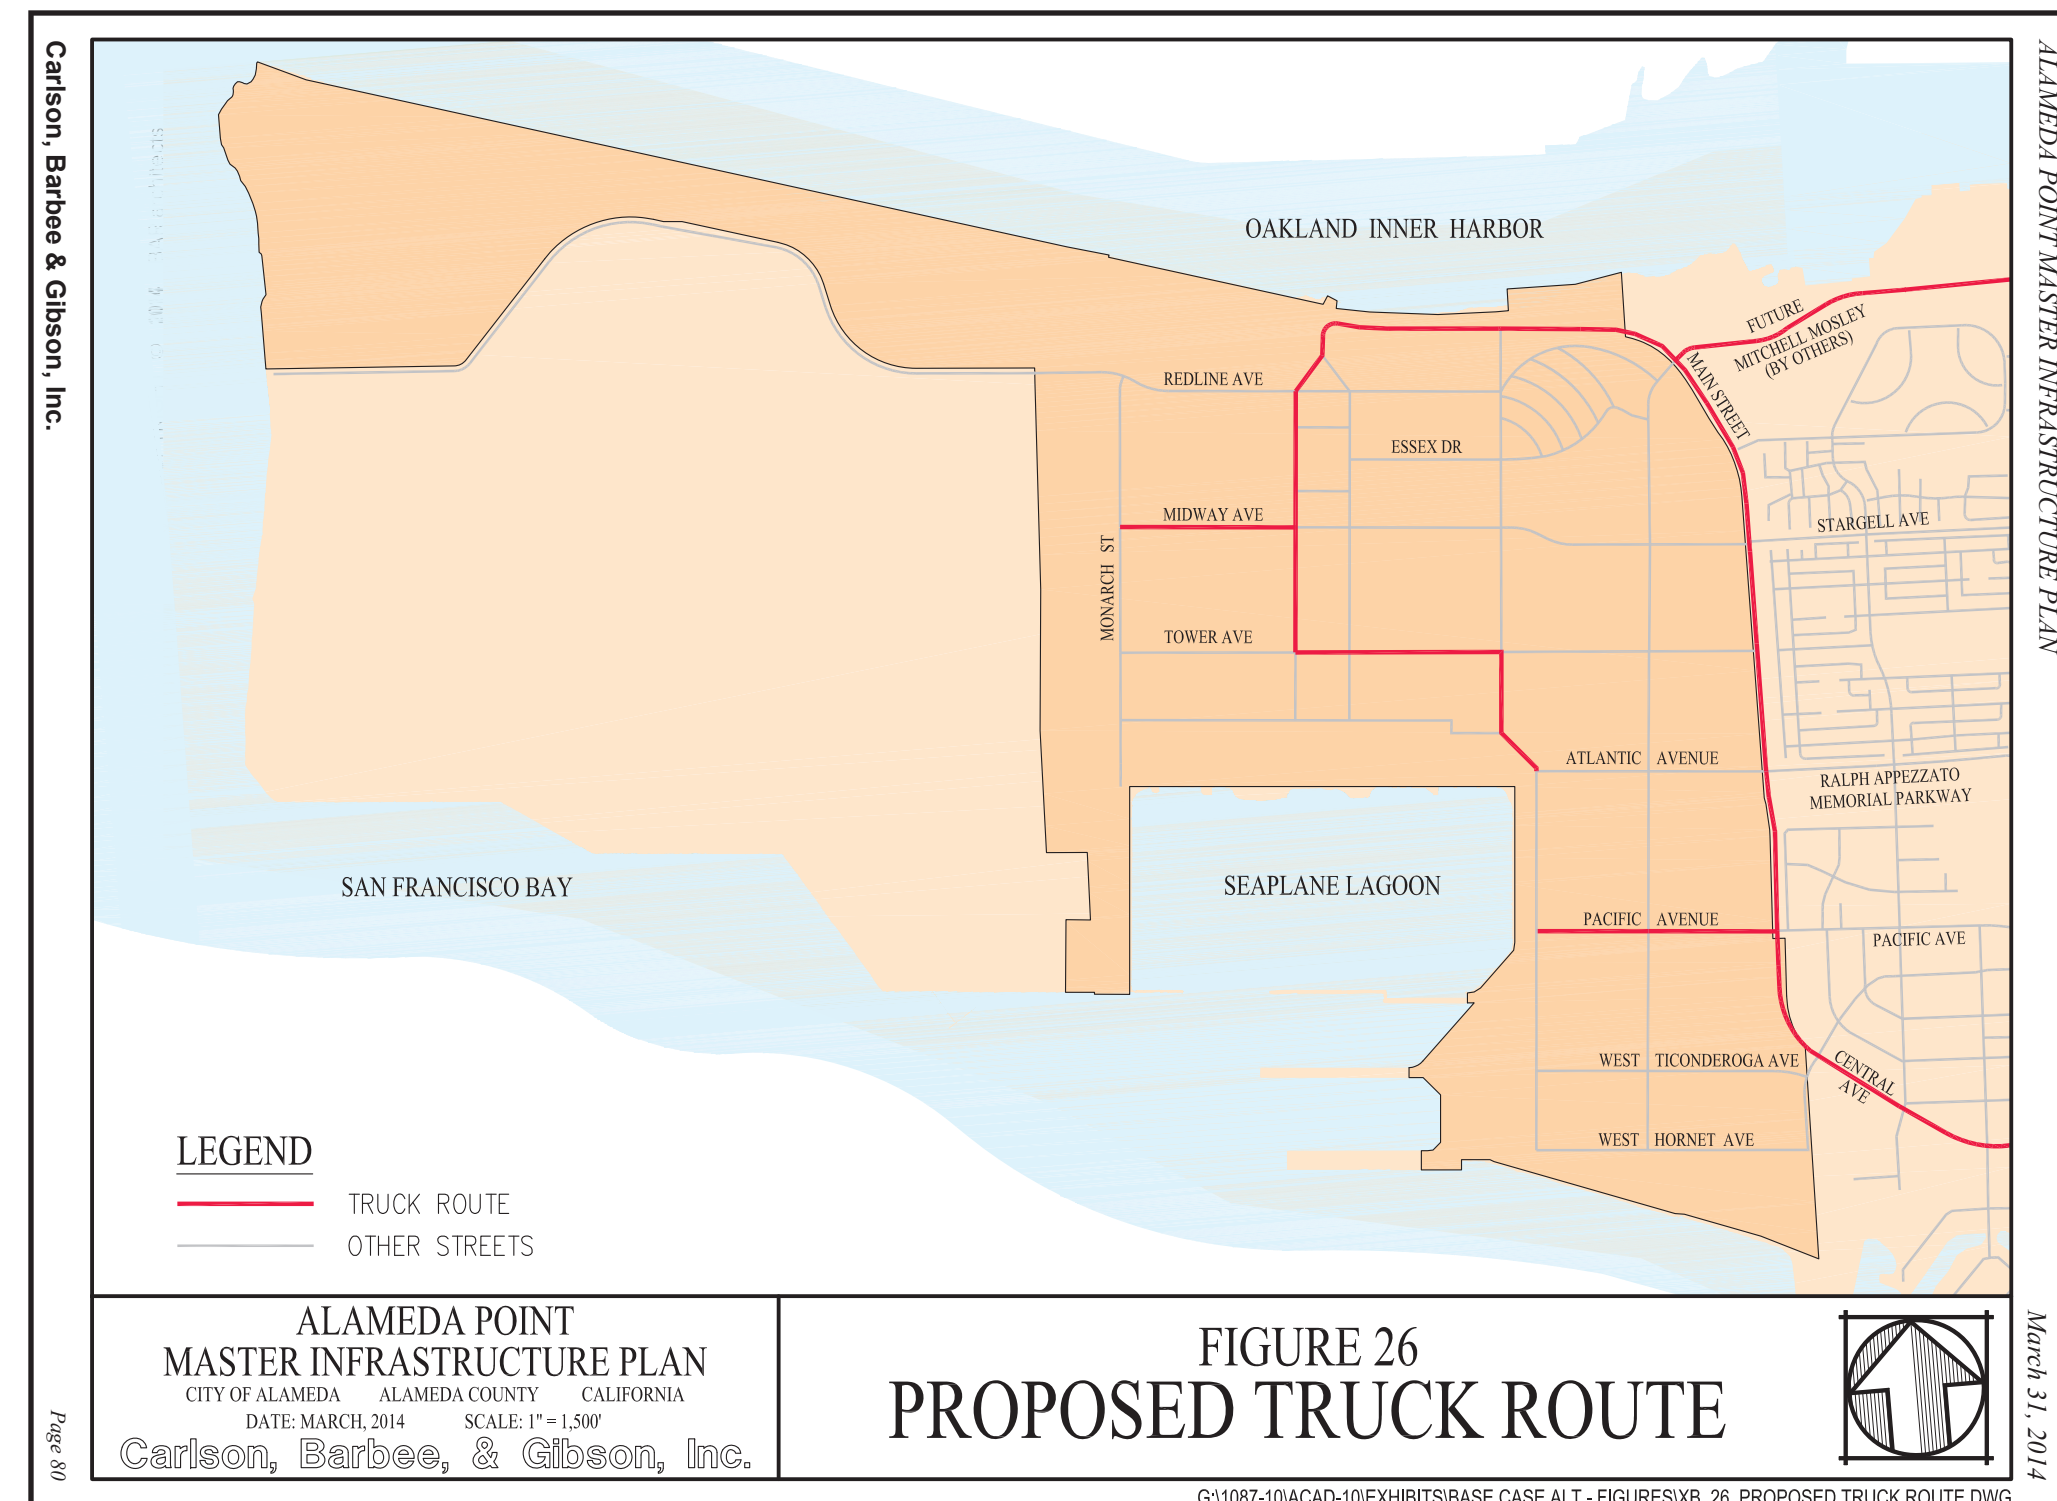

MASTER INFRASTRUCTURE PLAN - PROPOSED TRUCK ROUTES FOR REFERENCE ONLY

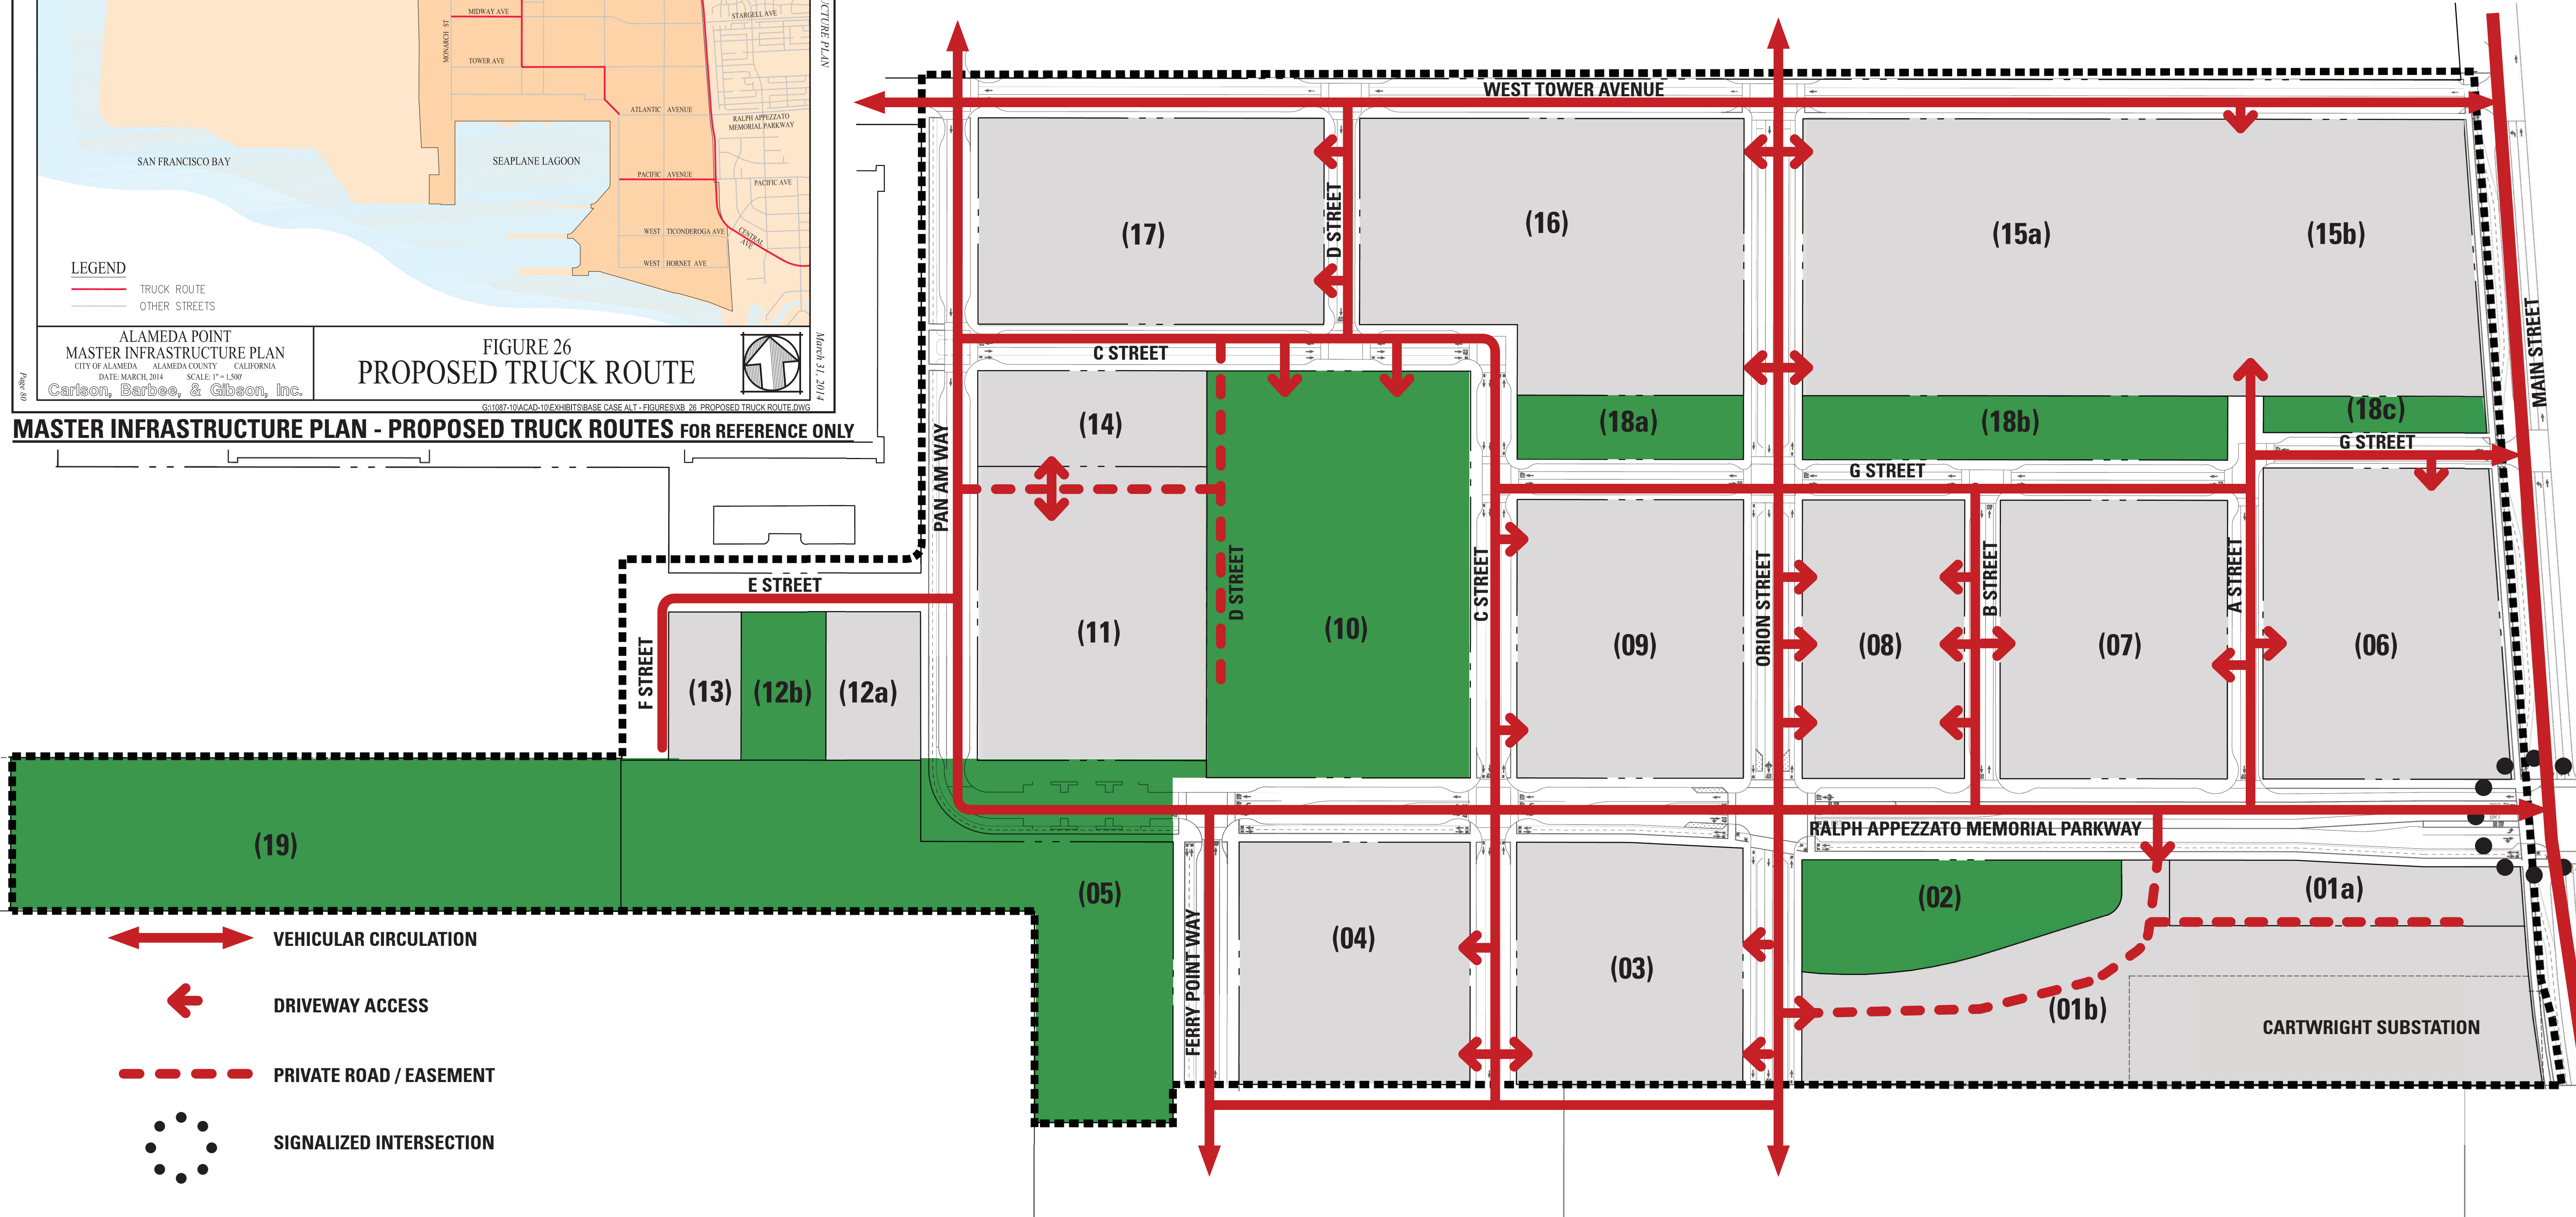


ALAMEDA POINT | ALAMEDA, CA

PROPOSED VEHICULAR ACCESS



PRECISE PLAN CONCEPTUAL PUBLIC PARKING LOCATIONS
 *DRAWING FROM JULY ALAMEDA PRECISE PLAN

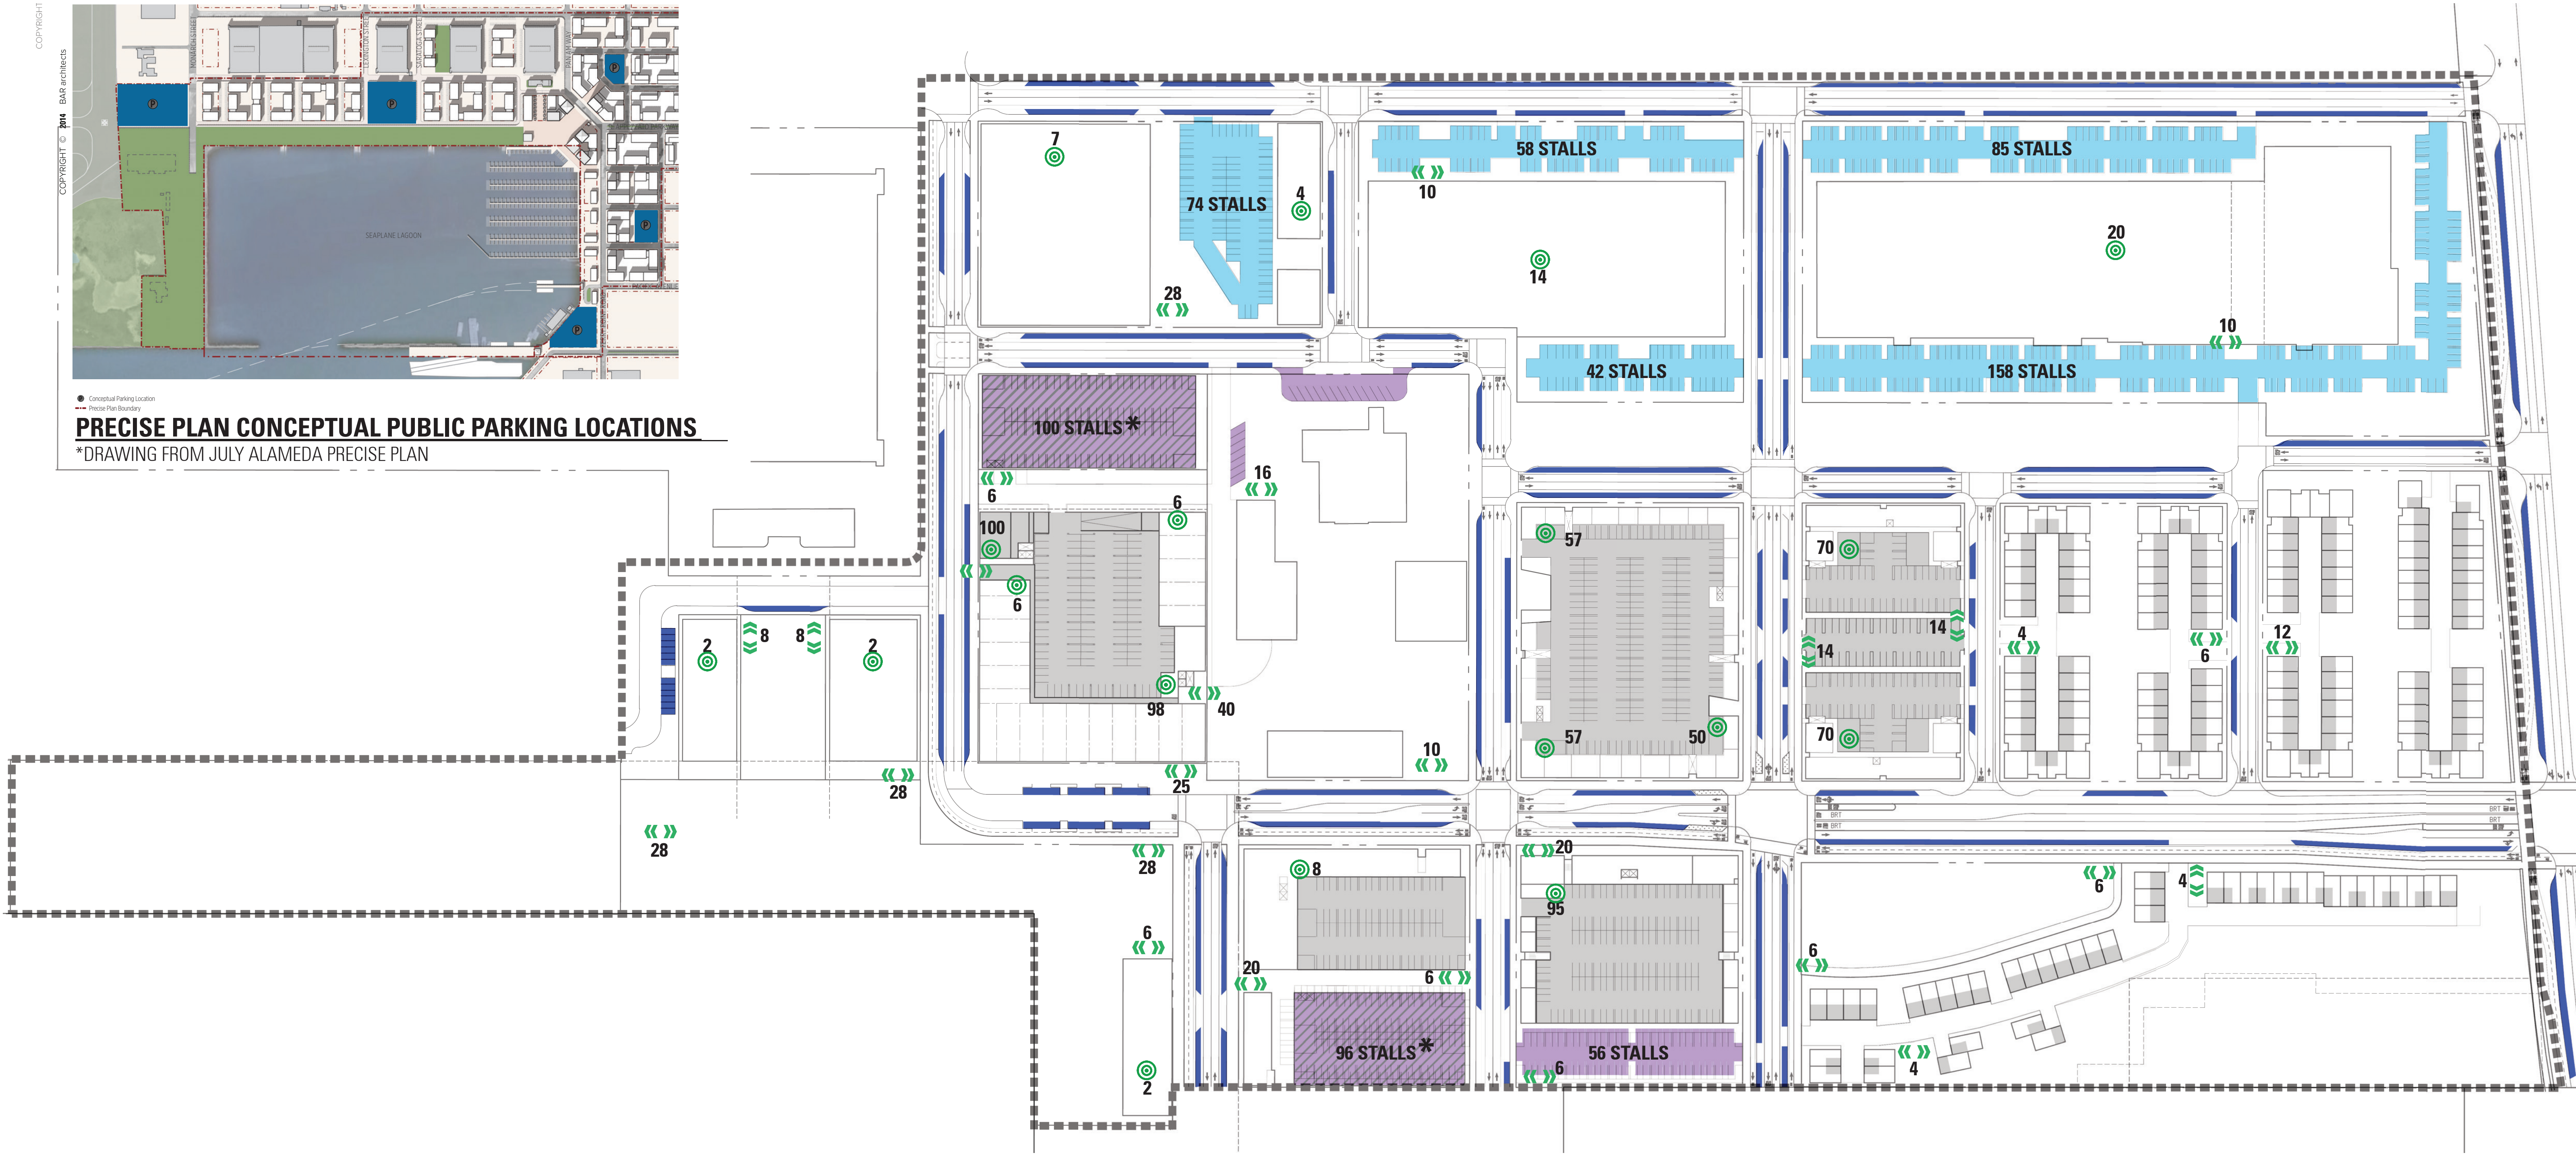

PRIVATE - RESIDENTIAL PARKING

PUBLIC - ON-STREET PARKING (+/-385 STALLS)

PUBLIC - RETAIL PARKING - LOCATION OF POSSIBLE FUTURE PARKING STRUCTURE - STALL COUNT PROVIDED ASSUMES SURFACE LOT ONLY

PUBLIC - SURFACE PARKING LOT - RETAIL (294 STALLS)

PRIVATE - SURFACE PARKING LOT - COMMERCIAL (416 STALLS)


CODE REQUIRED "LONG TERM BIKE PARKING" WITH STALL COUNT

CODE REQUIRED "SHORT TERM BIKE PARKING" WITH STALL COUNT


ALAMEDA POINT

ALAMEDA, CA

PUBLIC PARKING / BIKE PARKING PLAN

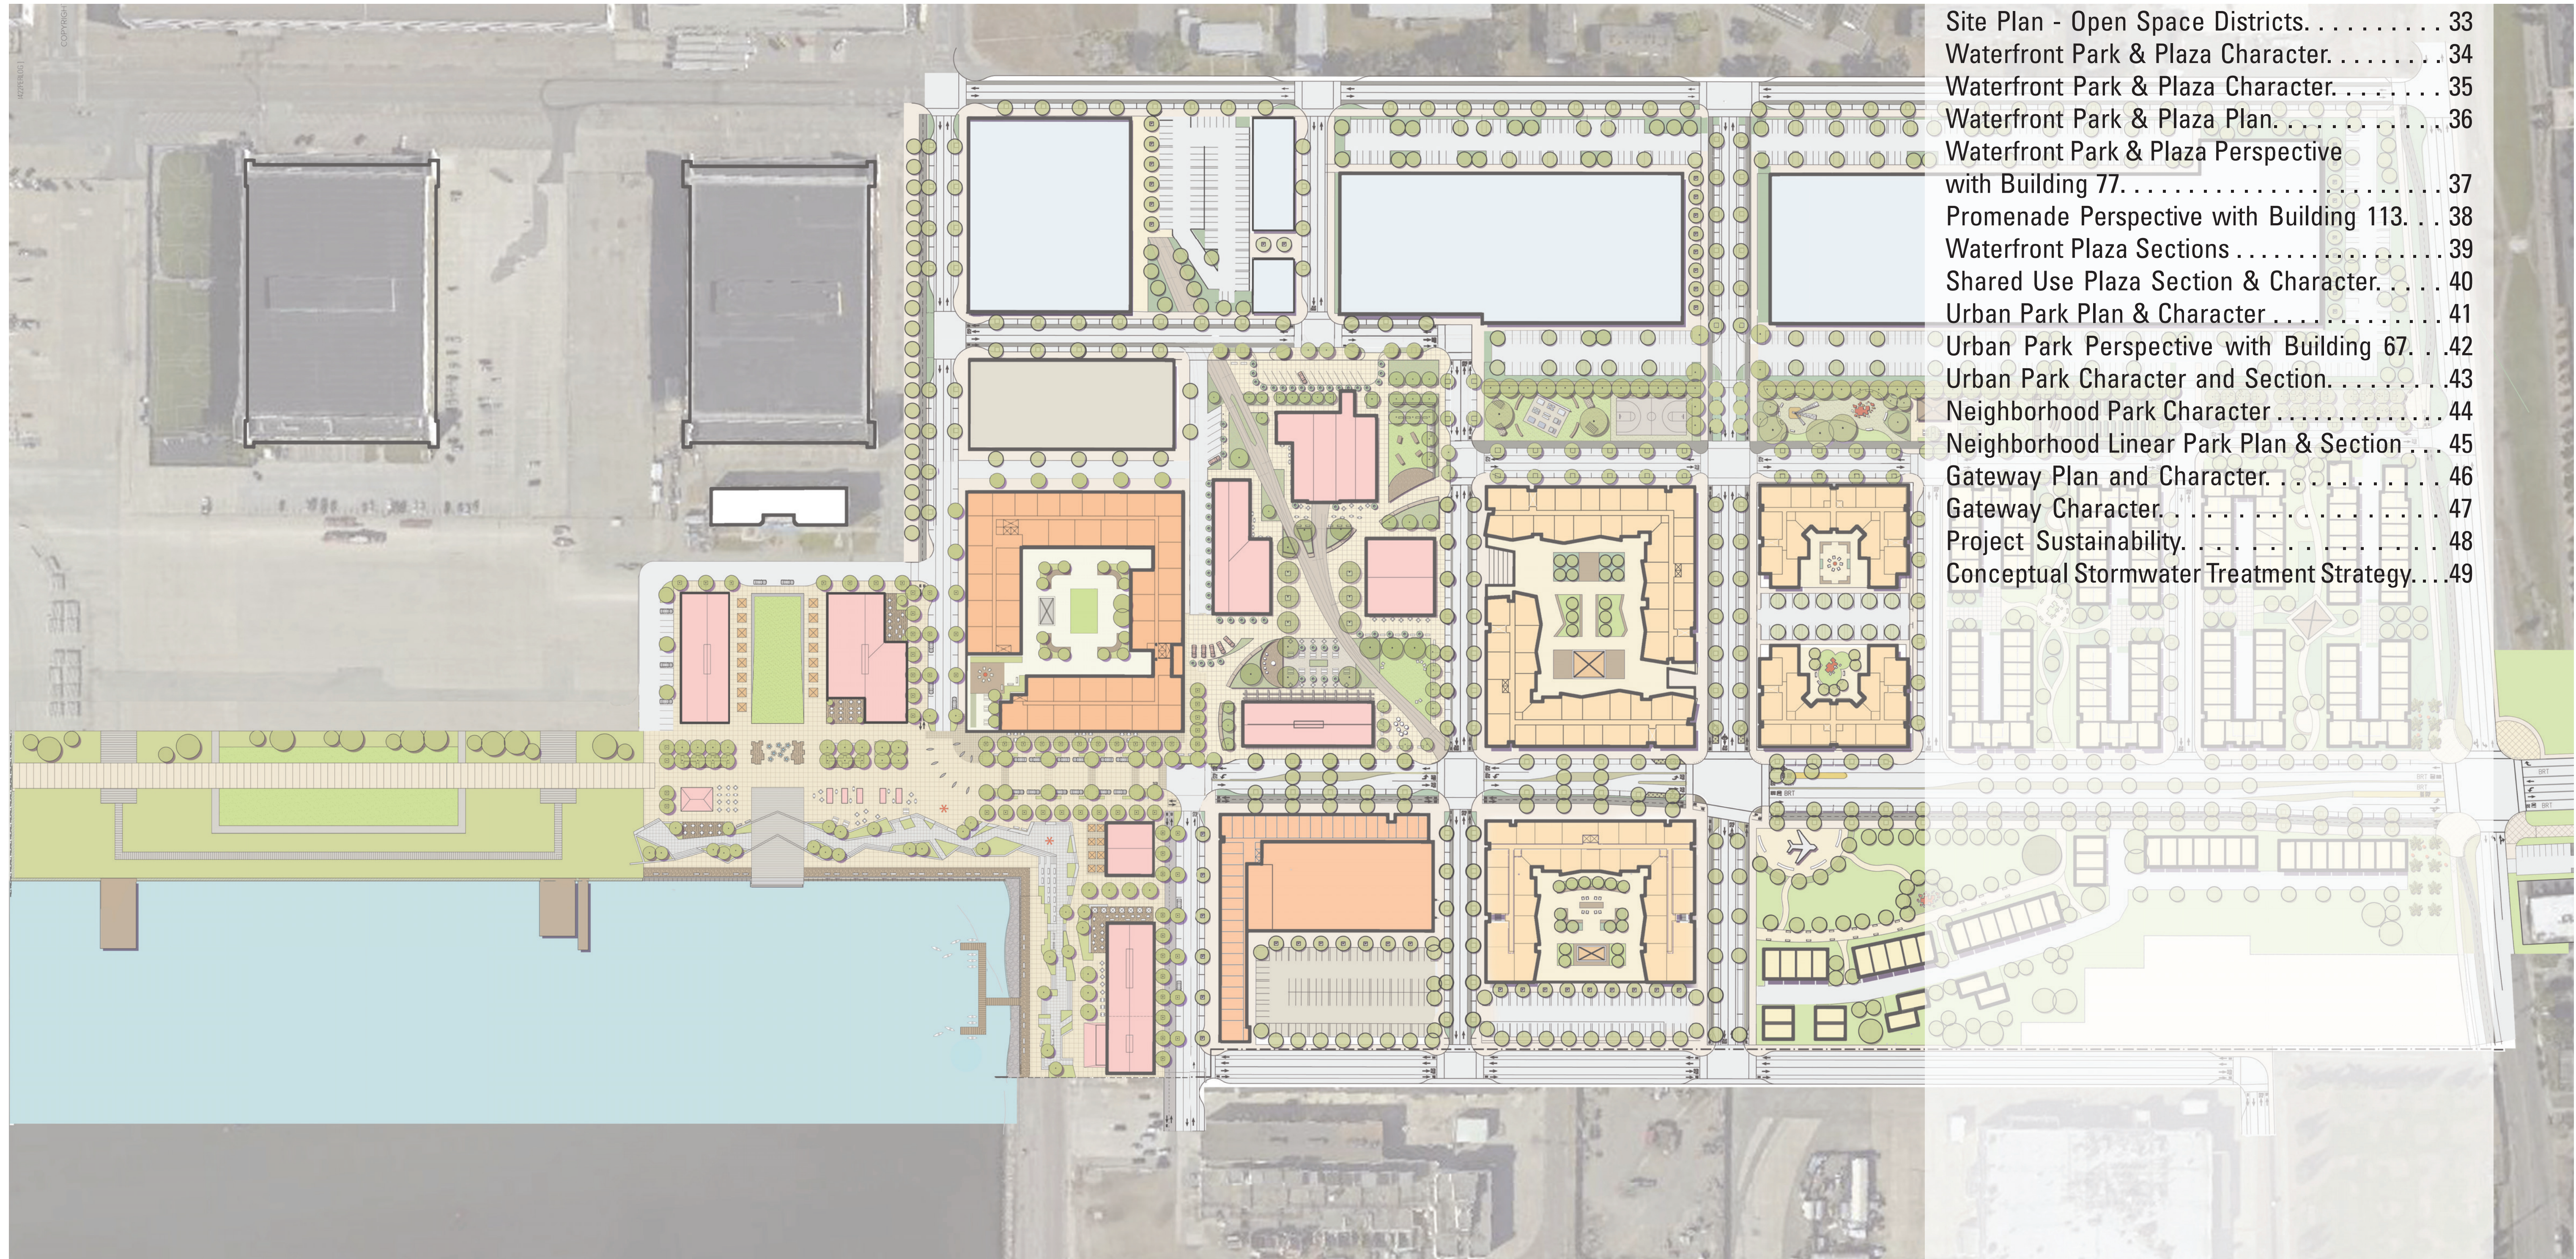

ALAMEDA POINT | ALAMEDA, CA

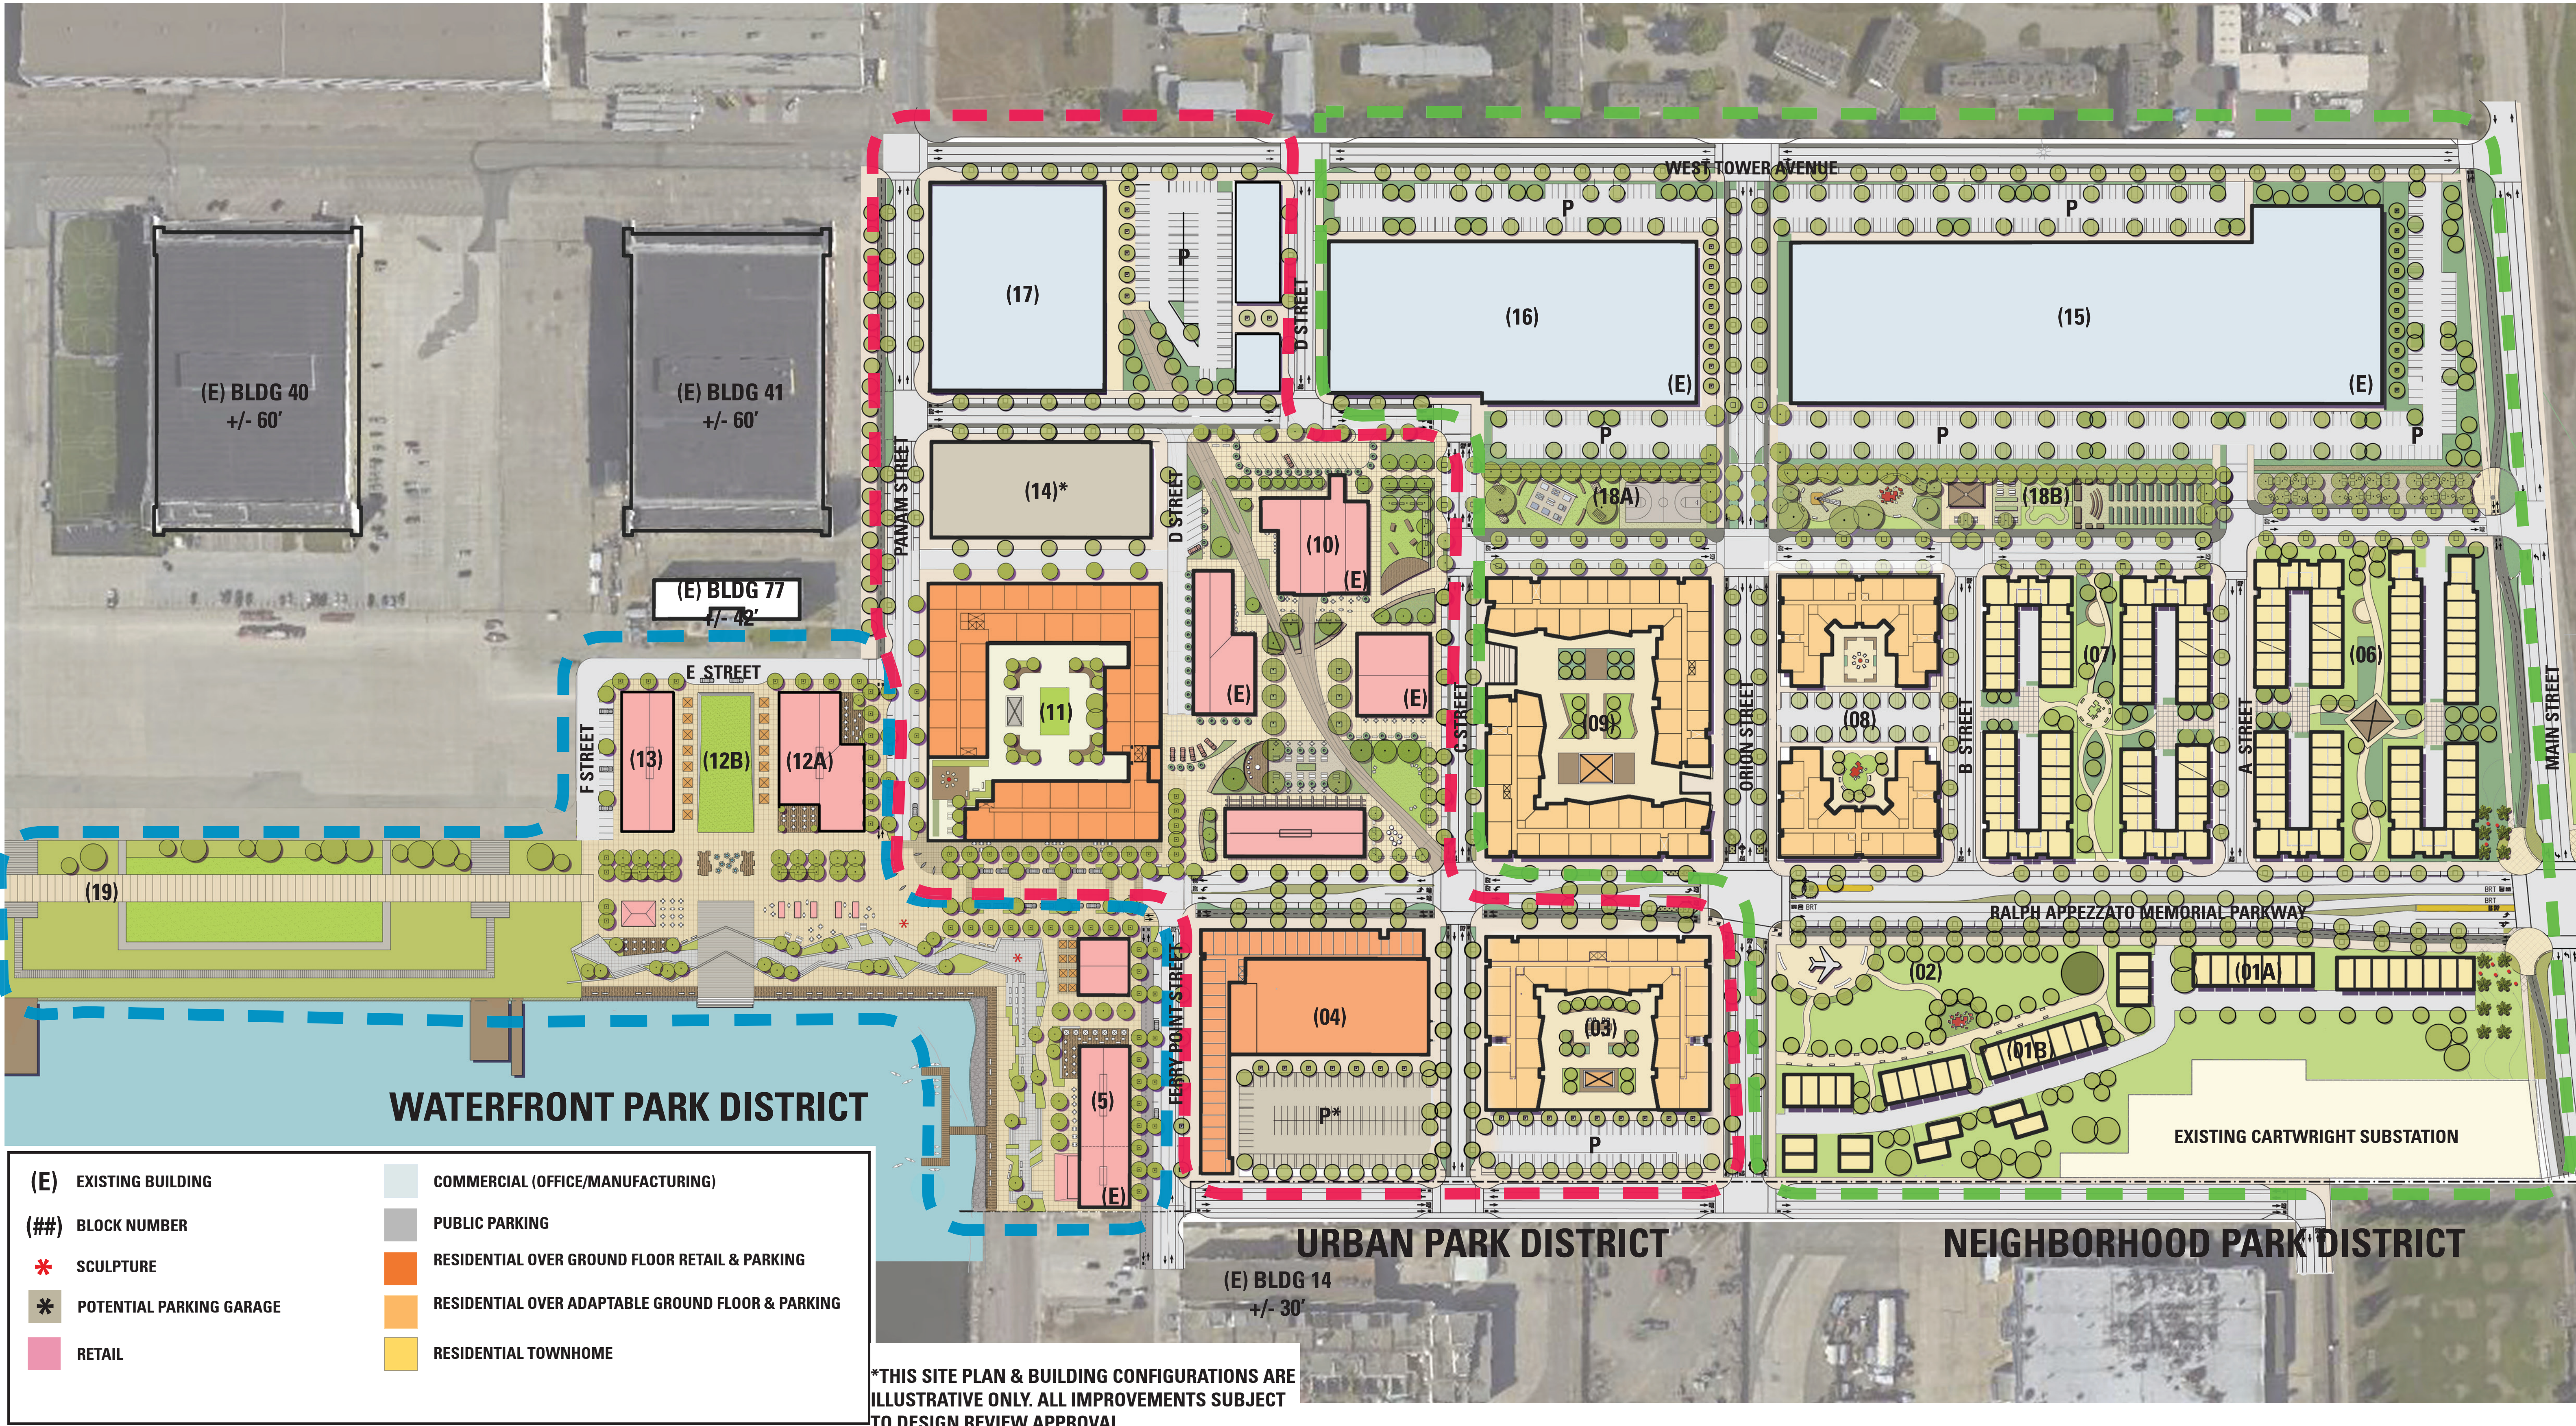

ALAMEDA POINT

ALAMEDA, CA

SITE PLAN - OPEN SPACE DISTRICTS

BARarchitects

901 Battery Street, Suite 300 | San Francisco, CA 94111 | 415 293 5700 | www.bararch.com

BKF ignition
architecture

MBHarch

TRICON
Tableau
DEVELOPMENT

EDEN
HOUSING

THOMPSON
DORRMAN

EBL
Environmental Building
Laboratory

SRMERNST
development partners
MadisonMarquette
LANGAN

KH
KwanHenmi

FIELD
PAOLI

A_p P_h
D_e W_o

05.11.15

14072



ALAMEDA POINT

ALAMEDA, CA

WATERFRONT PARK & PLAZA CHARACTER



ALAMEDA POINT | ALAMEDA, CA

WATERFRONT PARK & PLAZA CHARACTER

BARarchitects

901 Battery Street, Suite 300 | San Francisco, CA 94111 | 415 293 5700 | www.bararch.com

BKF ignition
architecture

MBHarch

TRICON
Tableau
DEVELOPMENT

EDEN
HOUSING

THOMPSON
DOREMAN

eblu
Sustainable and Green Development

SRMERNST
development partners
MadisonMarquette
LANGAN


KH
KwanHenmi

FIELD
PAOLI


A_p **P_h**
D_e **W_o**

05.11.15

14072

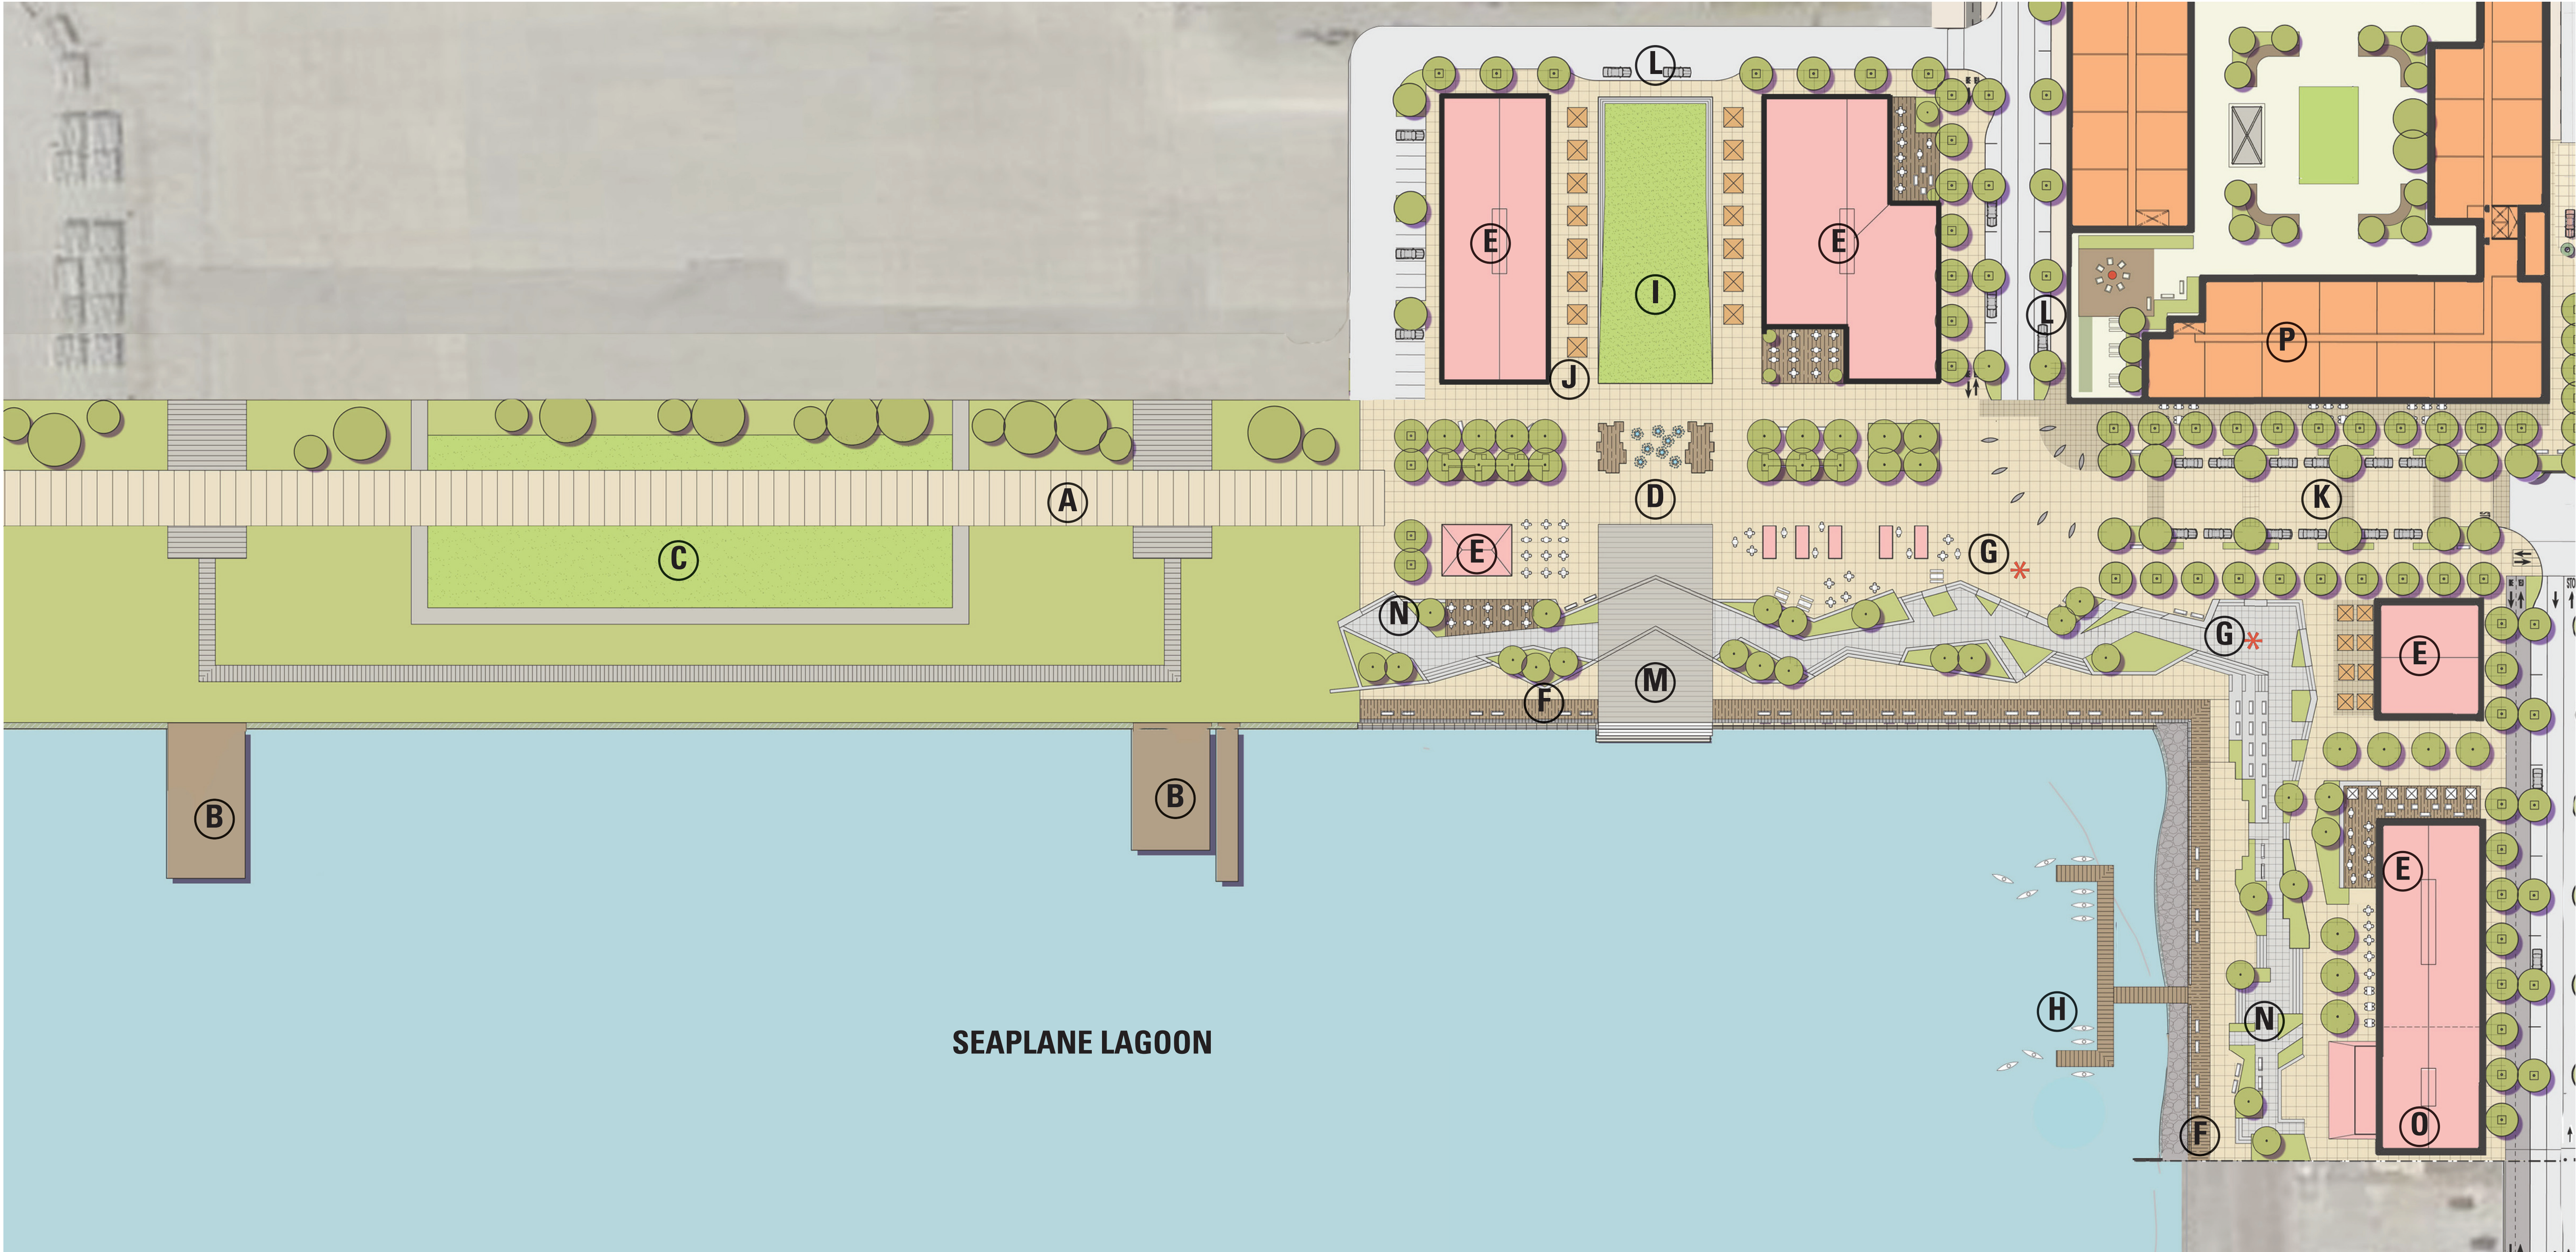

- | | | | |
|------------------------------------|--|--------------------------------|---|
| A PARK PROMENADE | E RETAIL | I SLOPED EVENT LAWN | M HISTORIC VIEW CORRIDOR AND WATER ACCESS |
| B HISTORIC SEAPLANE RAMPS | F WATERFRONT PROMENADE | J POTENTIAL MARKET AREA | N WATER FRONT VIEWING TERRACE |
| C POTENTIAL RECREATION AREA | G SCULPTURE (*) | K SHARED USE PLAZA | O PROPOSED SMALL CRAFT RENTAL FACILITY |
| D WATERFRONT PLAZA | H FLOATING SMALL CRAFT/KAYAK LAUNCH | L DROP OFF ZONE | P RESIDENTIAL OVER GROUND FLOOR RETAIL & PARKING |

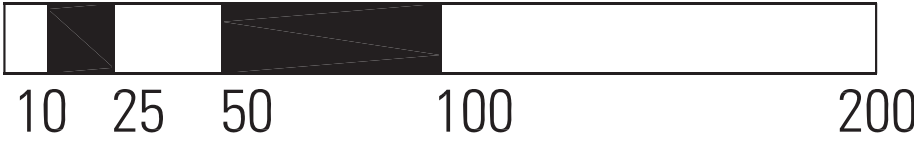

*THIS SITE PLAN & BUILDING CONFIGURATIONS ARE ILLUSTRATIVE ONLY. ALL IMPROVEMENTS SUBJECT TO DESIGN REVIEW APPROVAL.

ALAMEDA POINT

ALAMEDA, CA

WATERFRONT PARK & PLAZA PLAN

BARarchitects

901 Battery Street, Suite 300 | San Francisco, CA 94111 | 415 293 5700 | www.bararch.com

BKF ignition
architecture

MBHarch

TRICON
Tableau
DEVELOPMENT

EDEN
HOUSING

THOMPSON
DOREMAN

blu
Sustainable and Green Development

SRMERNST
development partners
MadisonMarquette
LANGAN

KH
KwanHenmi

FIELD
PAOLI


A_p **P_h**
D_e **W_o**

05.11.15

14072



EXISTING CONDITIONS - BUILDING 77

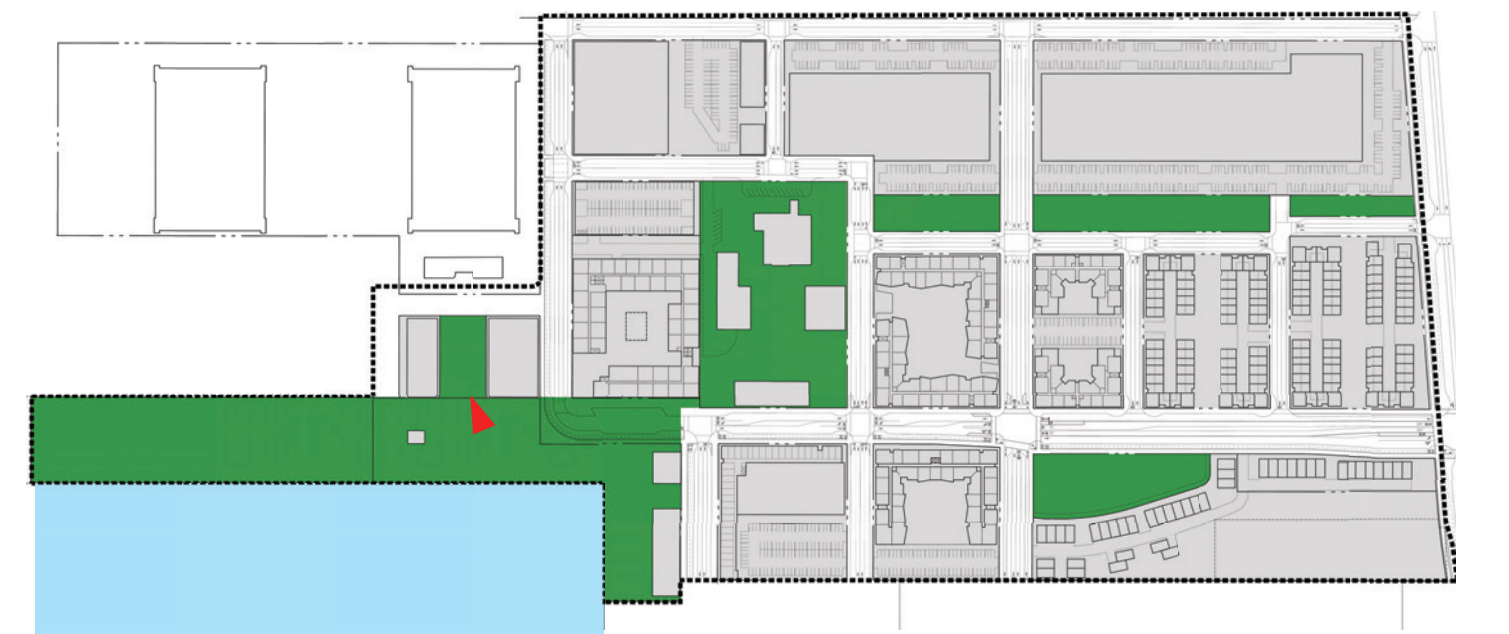


ALAMEDA POINT | ALAMEDA, CA

WATERFRONT PARK & PLAZA PERSPECTIVE WITH BUILDING 77



EXISTING CONDITIONS - BUILDING 113

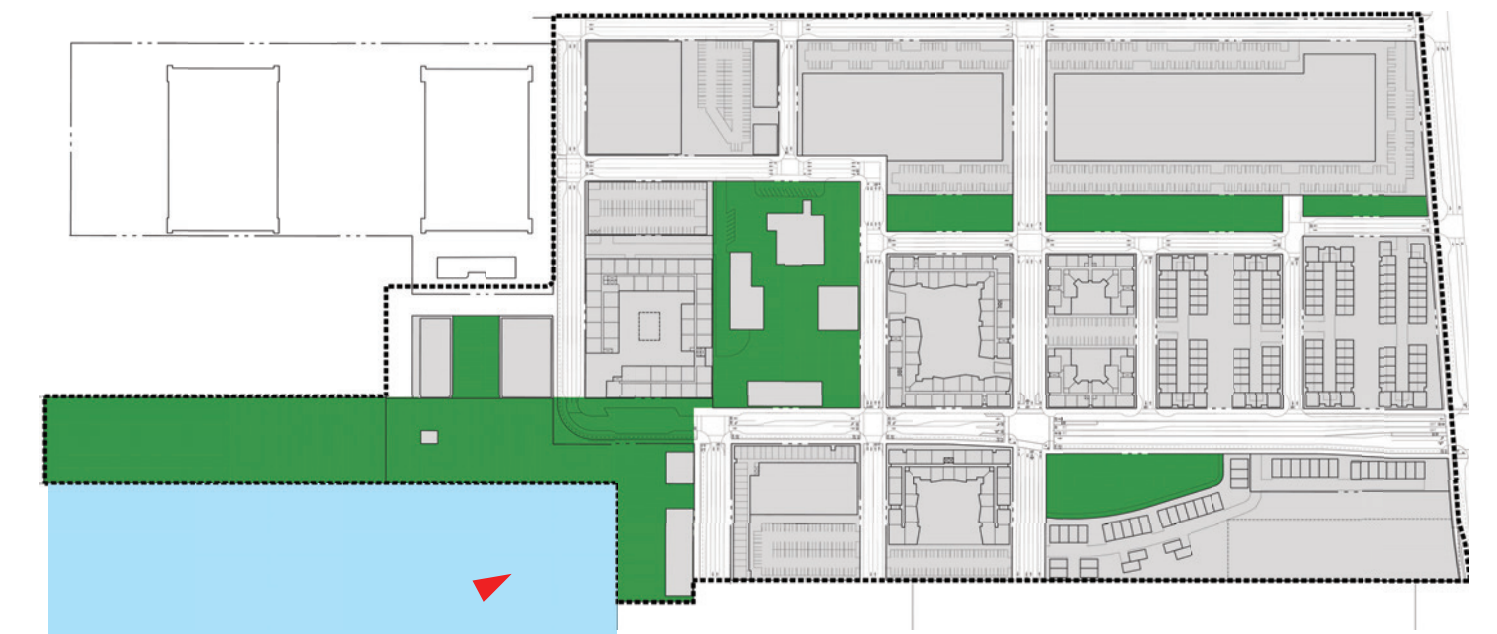


ALAMEDA POINT | ALAMEDA, CA


PROMENADE PERSPECTIVE WITH BUILDING 113




SECTION A AT WATERFRONT PARK

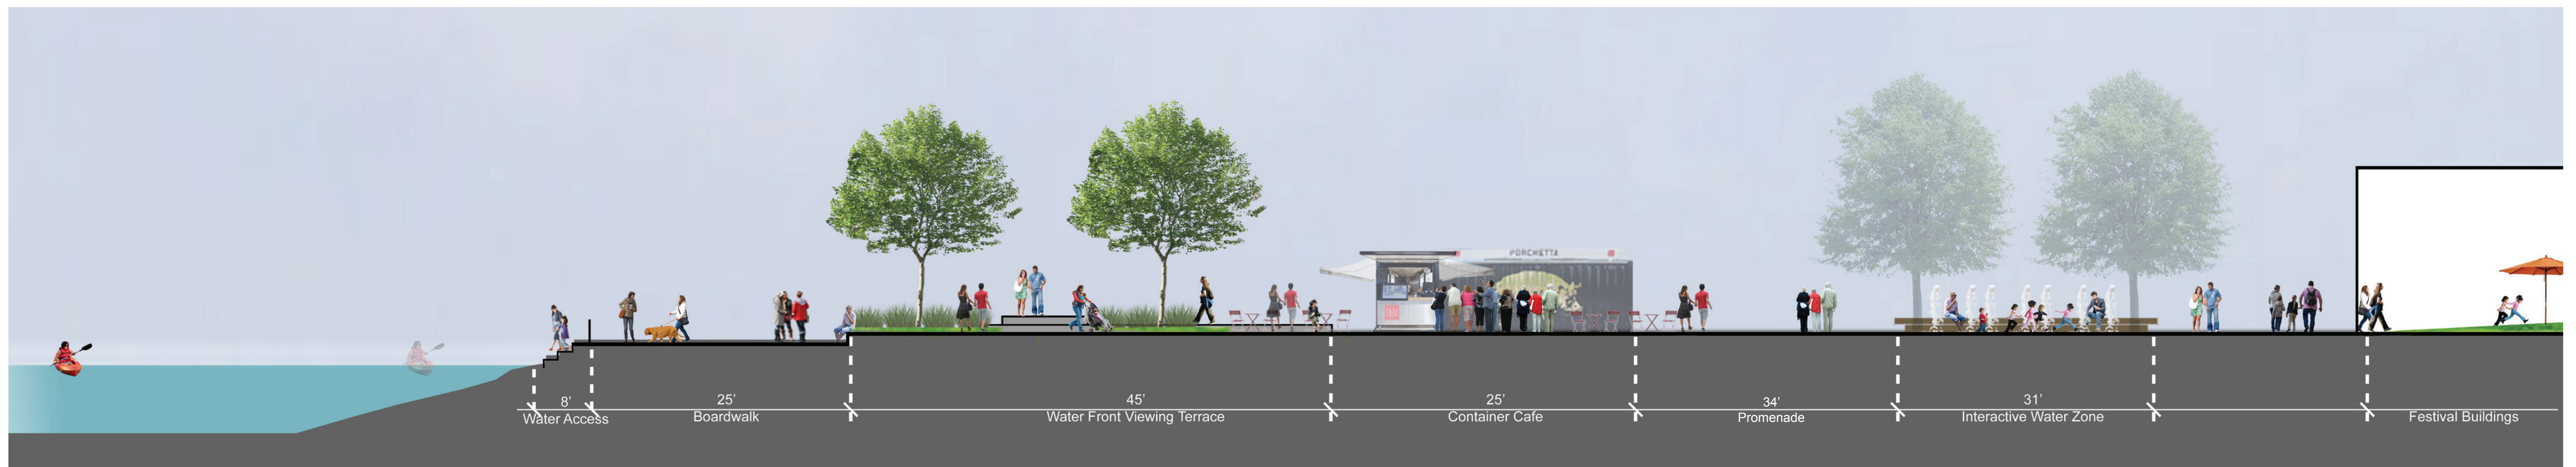

SECTION B AT WATERFRONT PLAZA

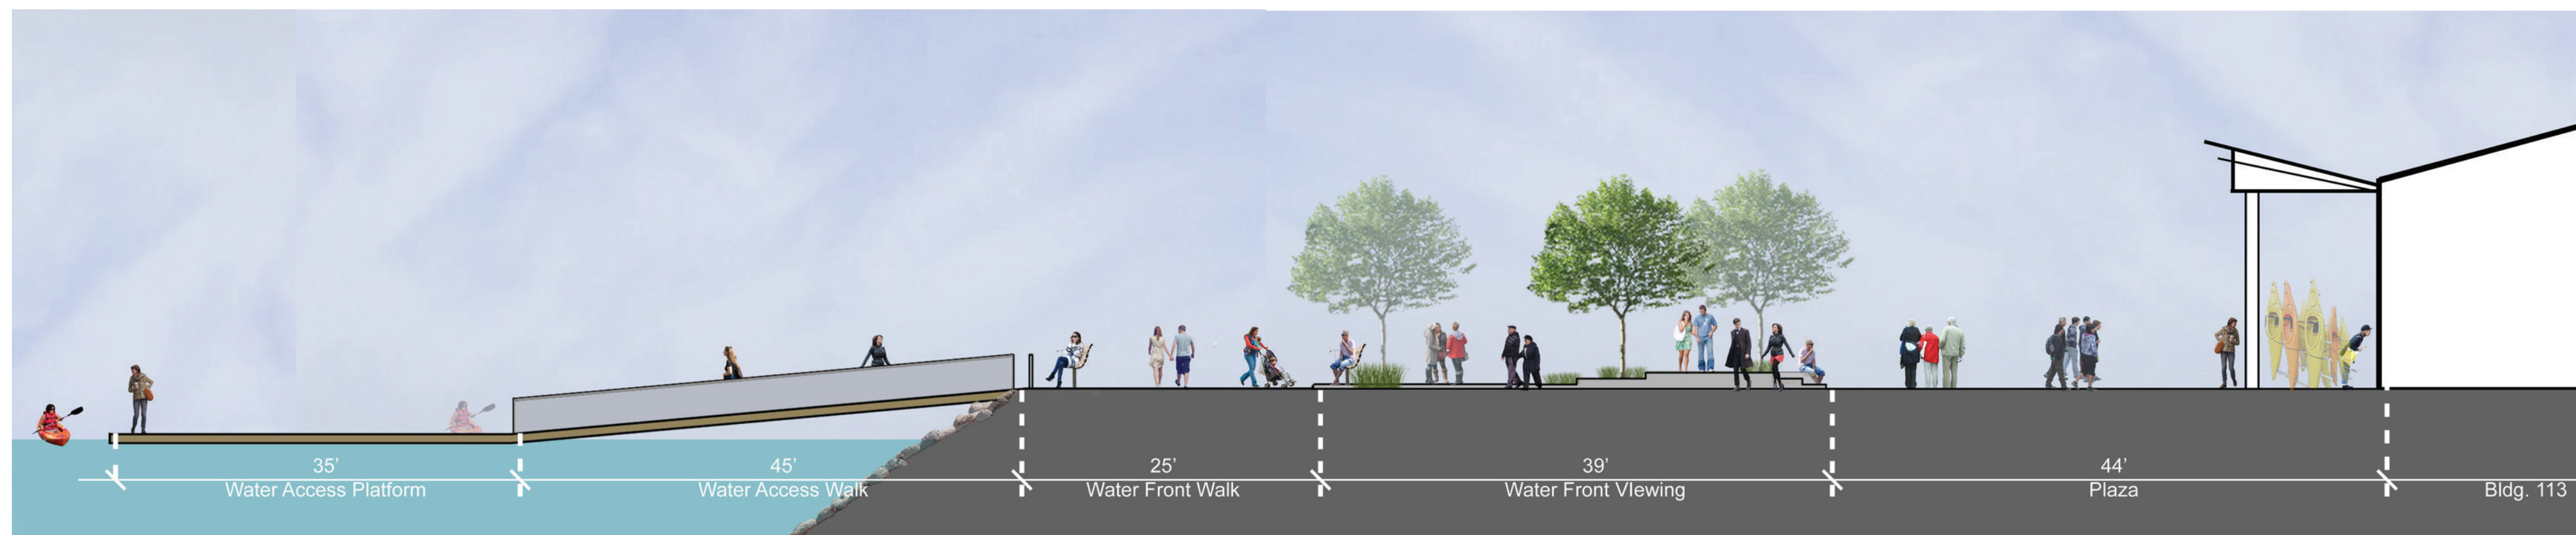

SECTION C AT WATERFRONT ACCESS

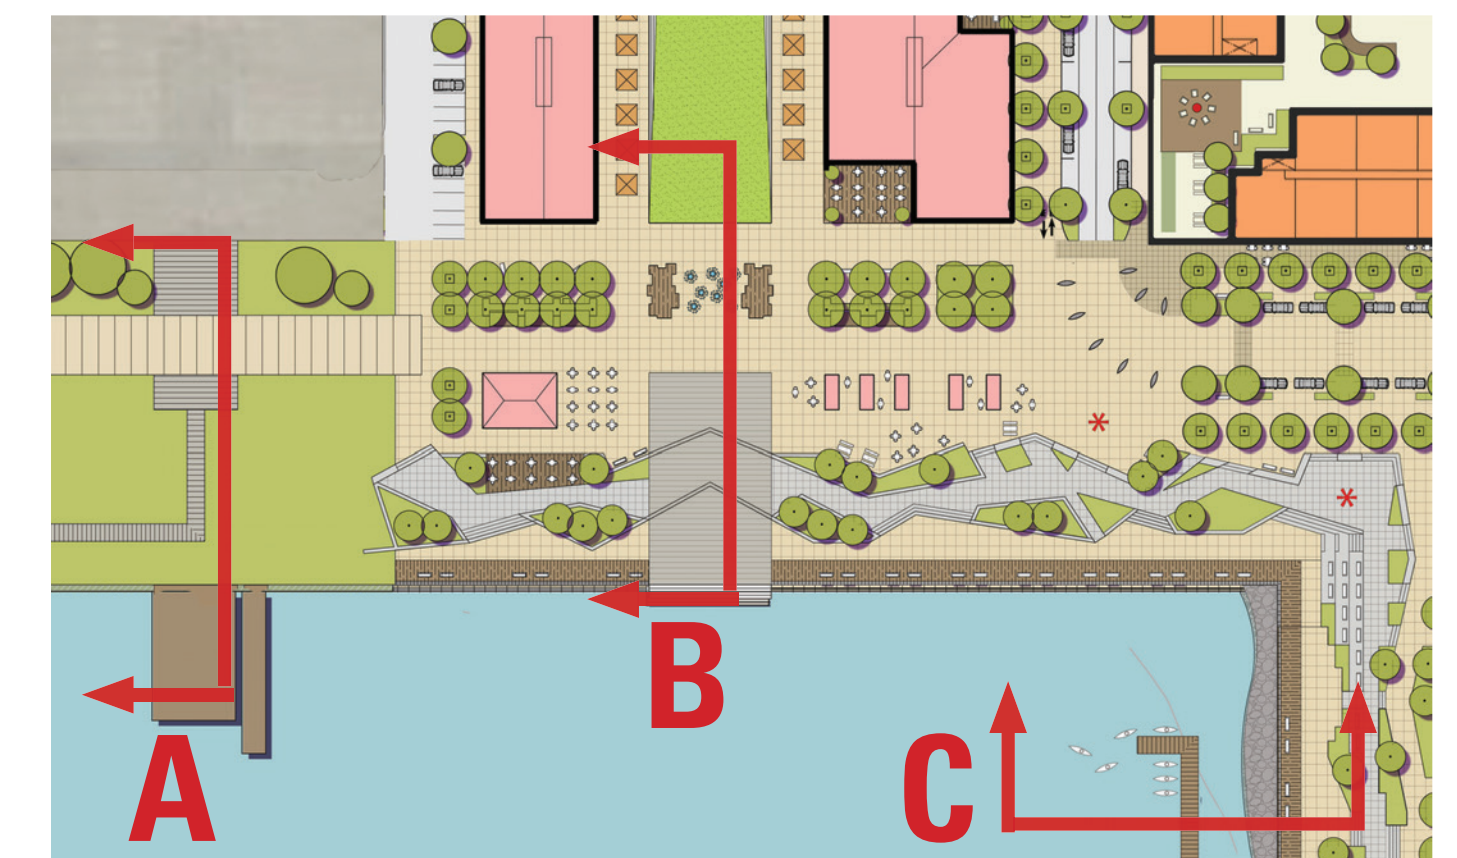

KEY PLAN

***SITE PLAN & BUILDING CONFIGURATIONS ARE ILLUSTRATIVE ONLY.
ALL IMPROVEMENTS SUBJECT TO DESIGN REVIEW APPROVAL.**

ALAMEDA POINT | **ALAMEDA, CA**

WATERFRONT PLAZA SECTIONS

BARarchitects

901 Battery Street, Suite 300 | San Francisco, CA 94111 | 415 293 5700 | www.bararch.com

BKF ignition
architecture

MBHarch

TRICON
Tableau
DEVELOPMENT

EDEN
HOUSING

THOMPSON
DOREMAN

EBLU
Sustainable and Green Development

SRMERNST
development partners
MadisonMarquette
LANGAN



KH
KwanHenmi

FIELD
PAOLI

A_p **P_h**
D_e **W_o**

05.11.15

14072

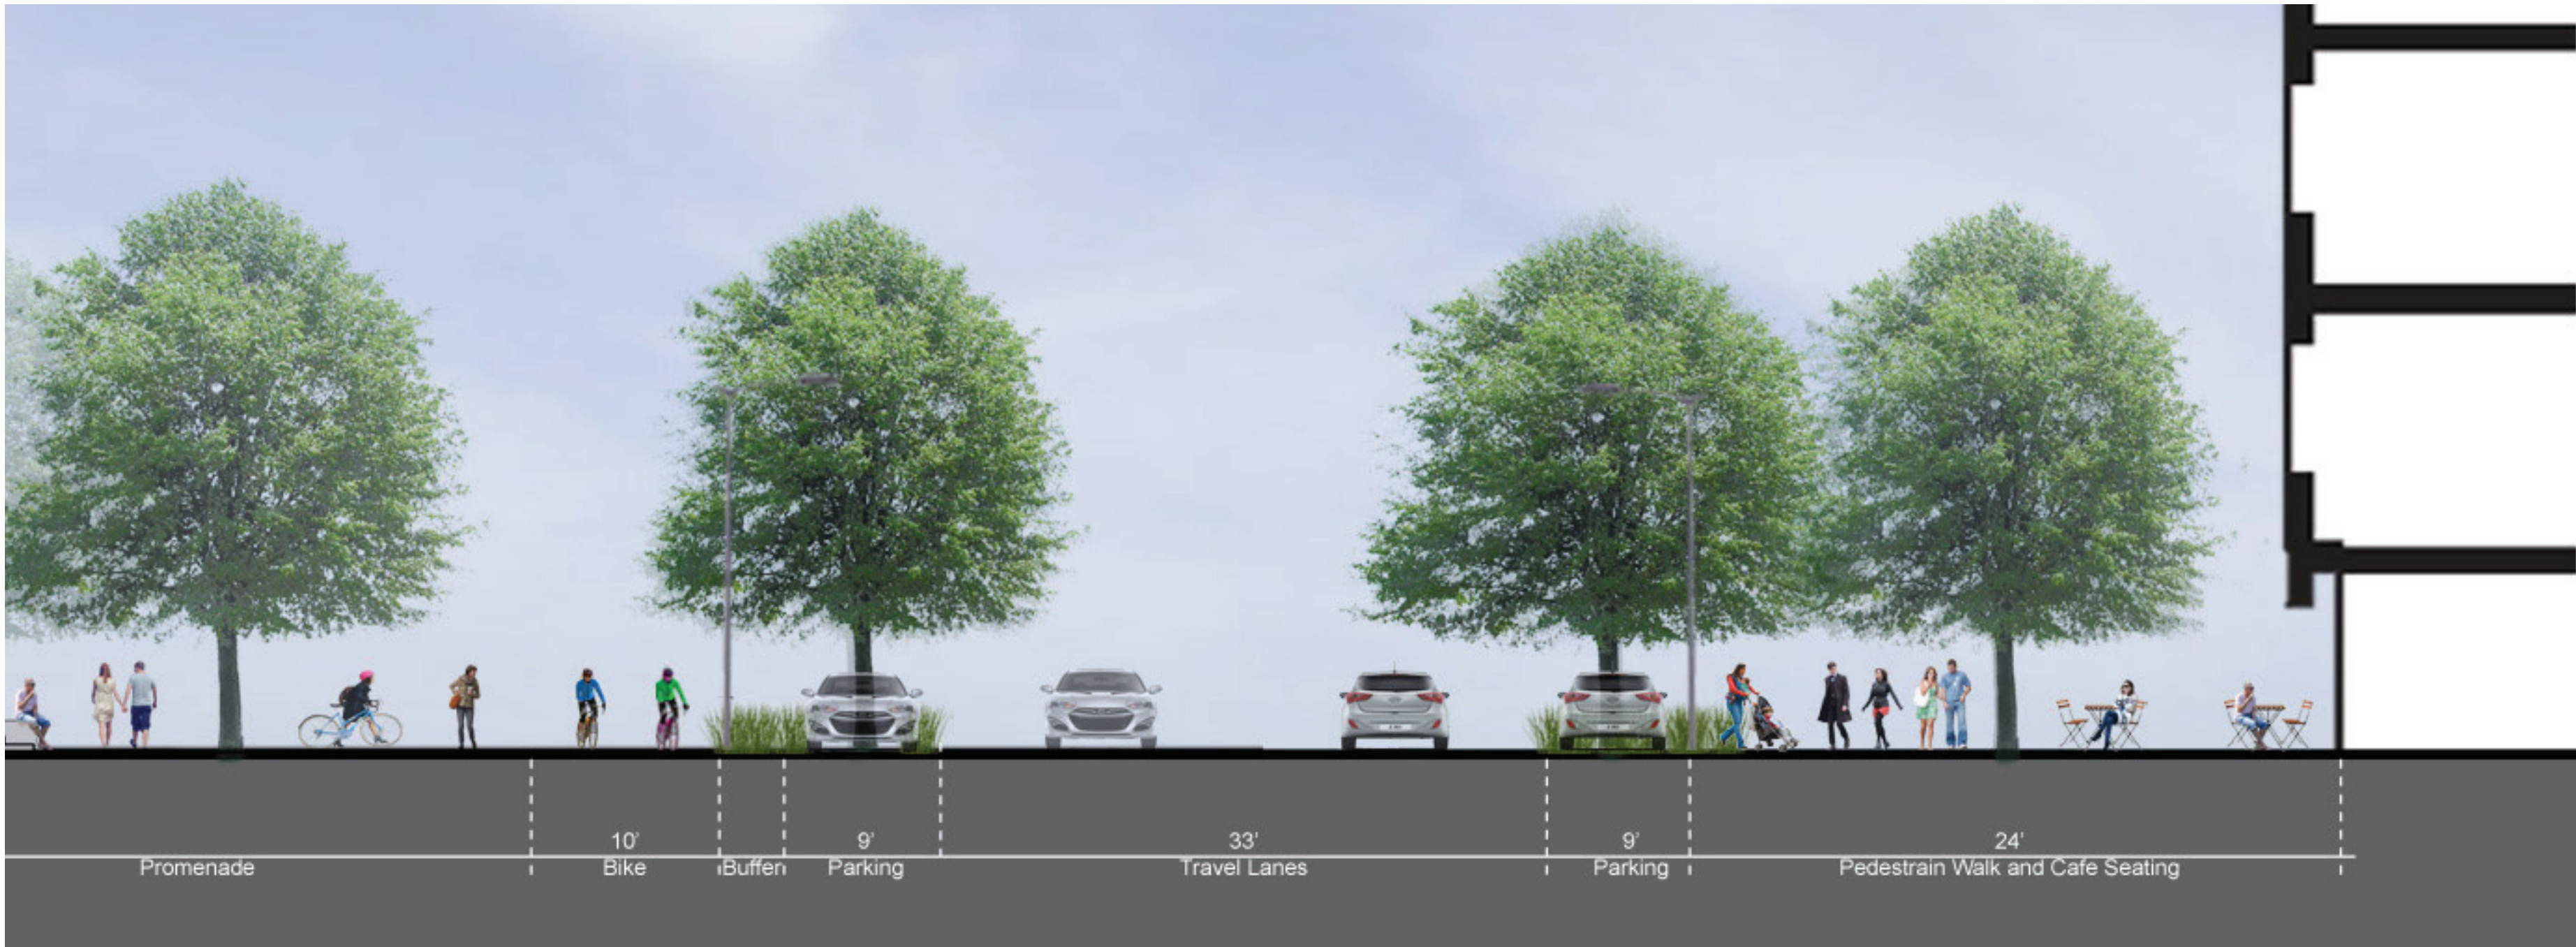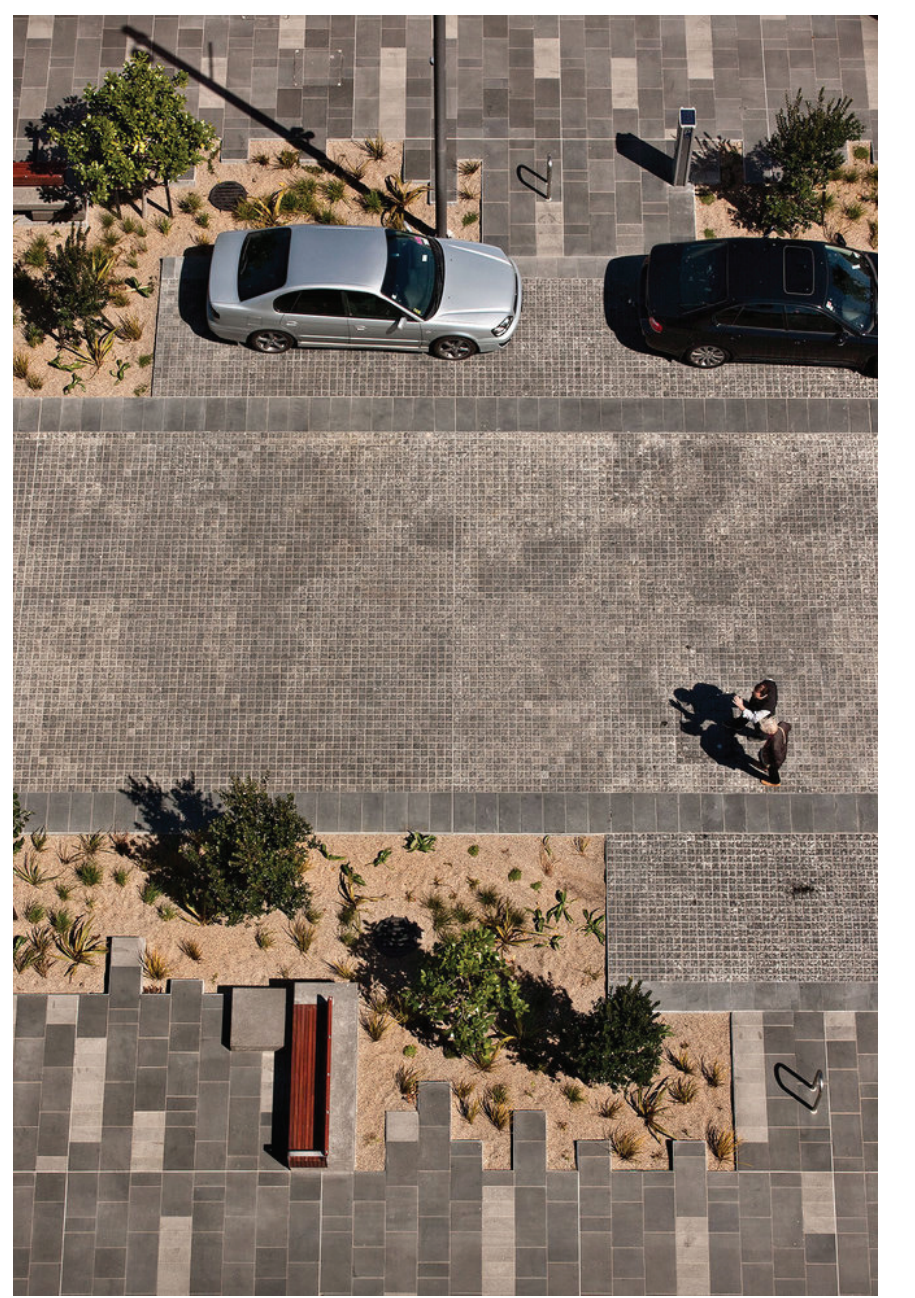

SECTION AT SEA PLANE PLAZA AND RAMP




KEY PLAN

*THIS SITE PLAN & BUILDING CONFIGURATIONS ARE ILLUSTRATIVE ONLY. ALL IMPROVEMENTS SUBJECT TO DESIGN REVIEW APPROVAL.

ALAMEDA POINT | ALAMEDA, CA

SHARED USE PLAZA SECTION & CHARACTER

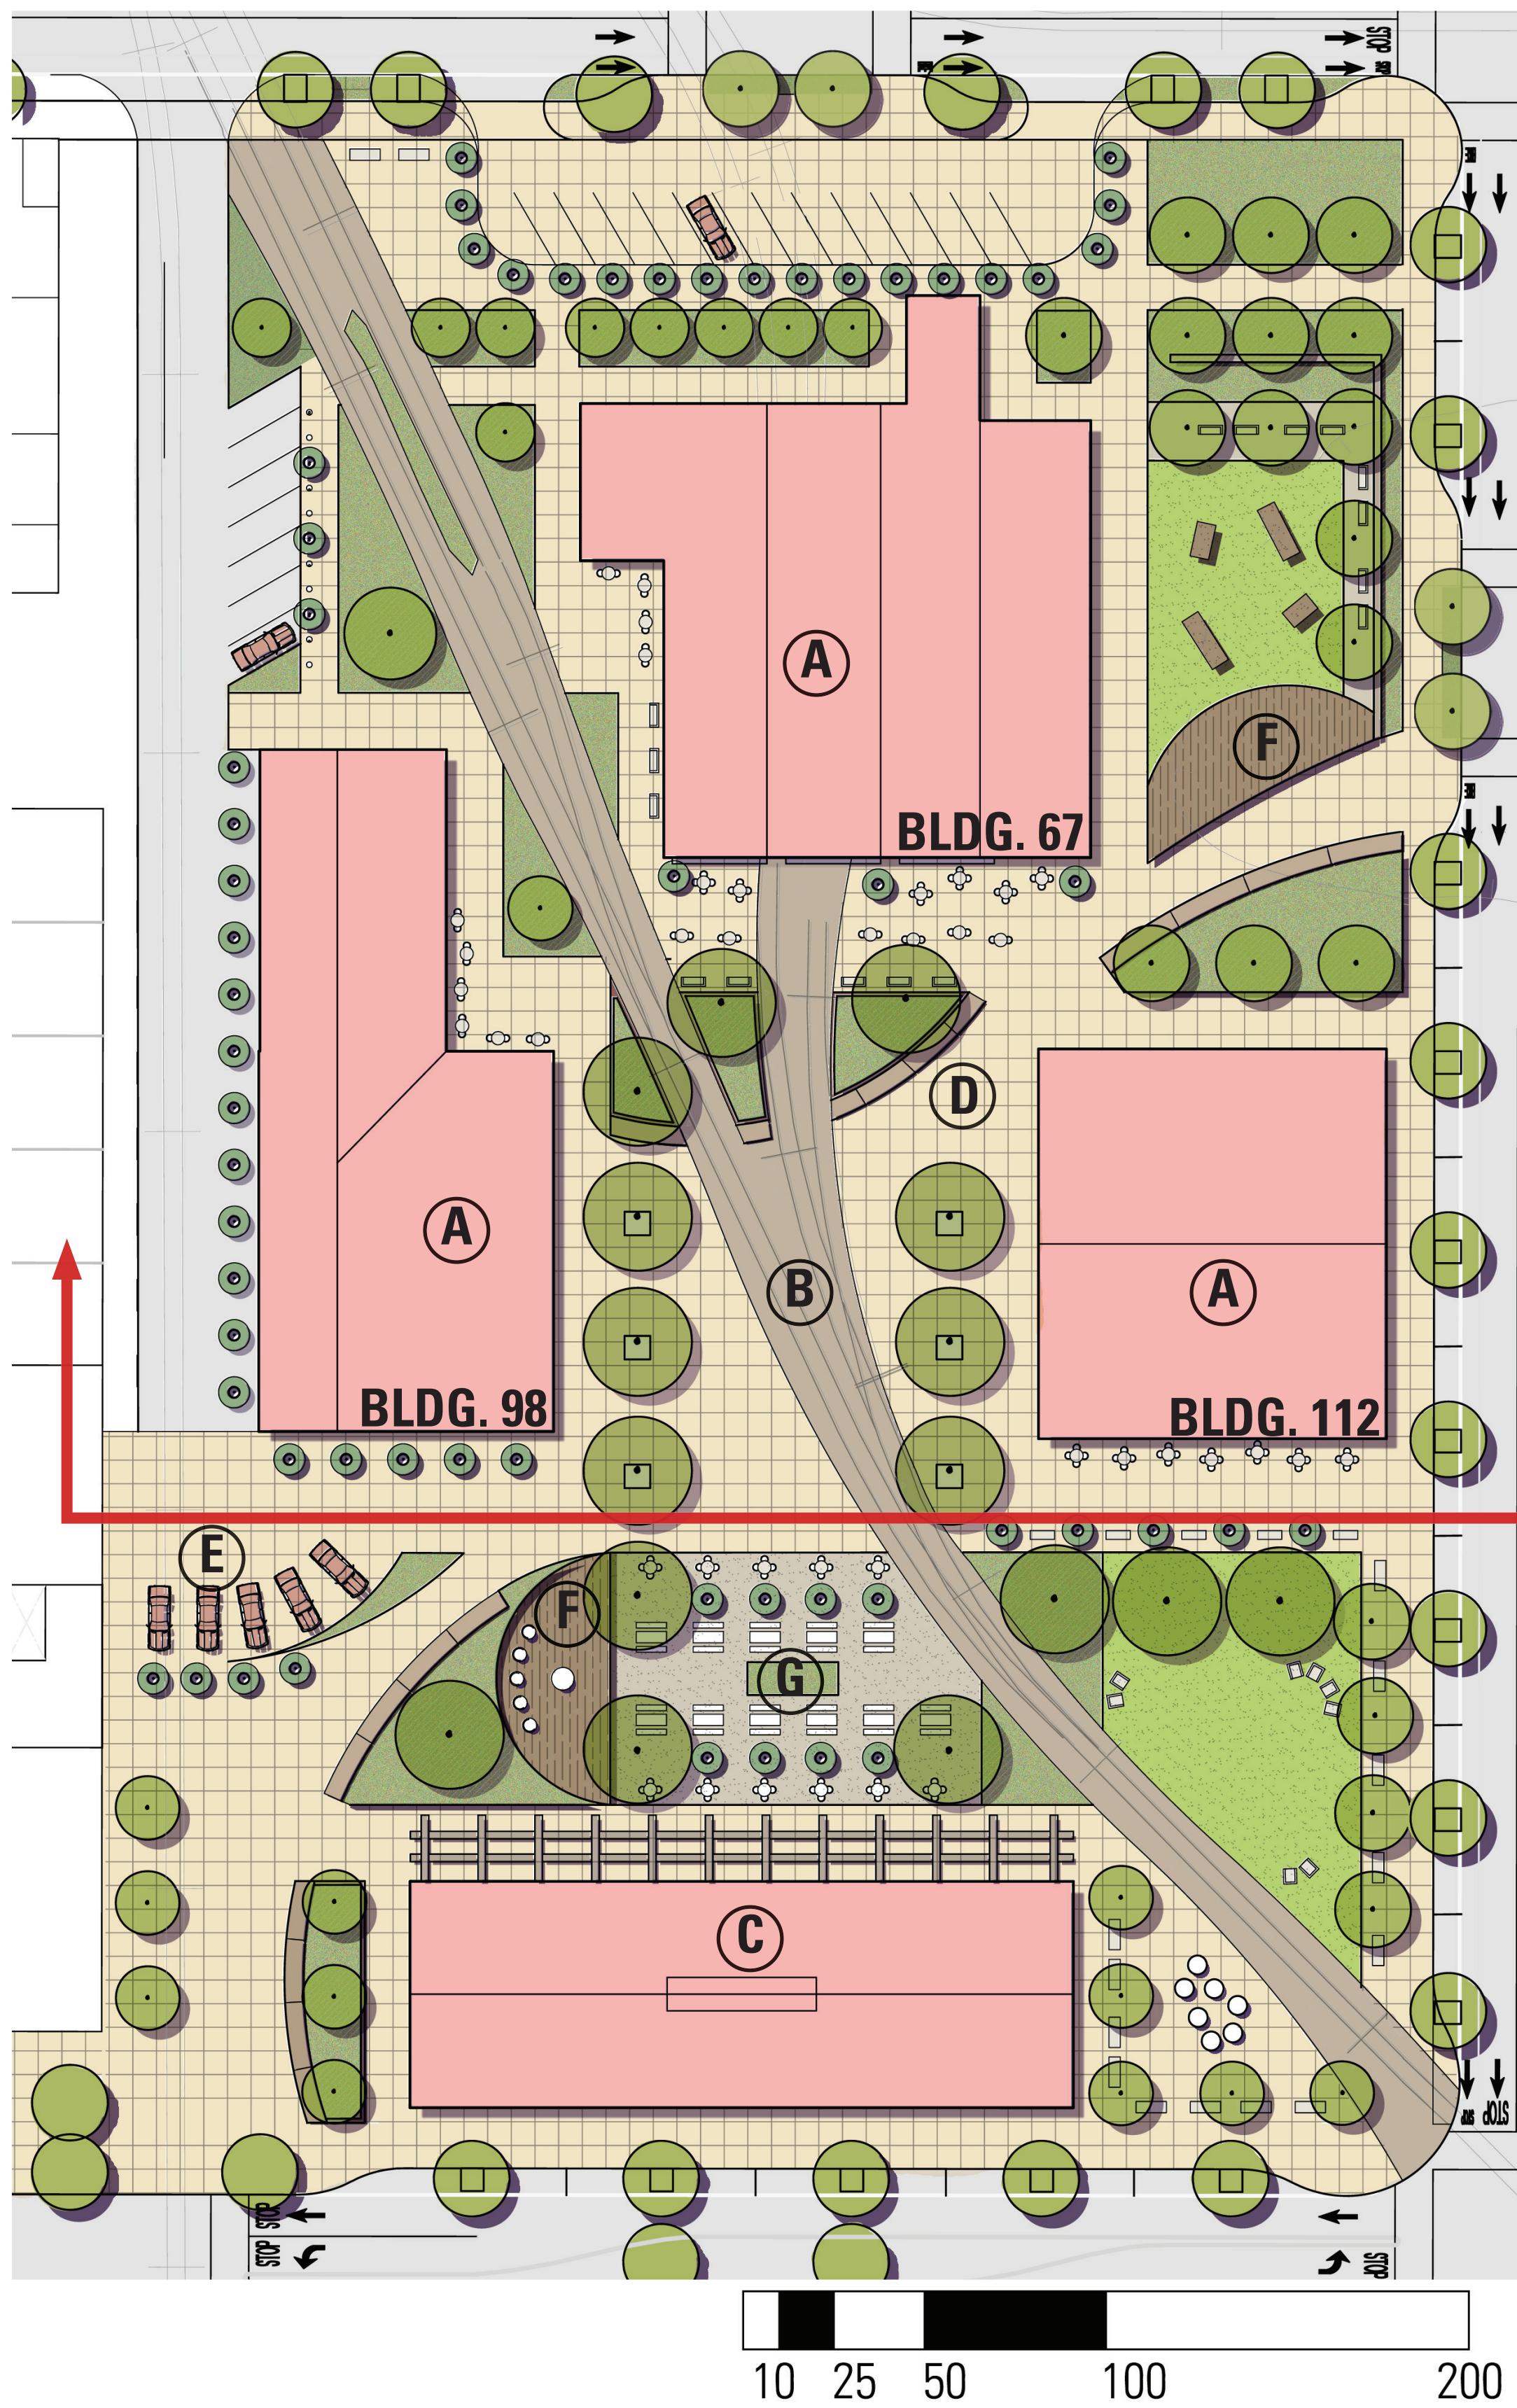

URBAN PARK LEGEND

- A RETROFITTED EXISTING BUILDING
- B TRACKS IN PAVING AND PLANTING
- C CAFE/RETAIL/MAKER FOCUS
- D CENTRAL PLAZA
- E MEWS
- F WOOD DECK
- G BEER GARDEN


POSSIBLE PROGRAMS

ELEMENTS INCLUDE:

- CAFE
- FAMILY PLAY AREA
- DINING/OUTDOOR EATING VENUES
- ART/SCULPTURE
- INTIMATE AND LARGER GATHERING OPPORTUNITIES



EXISTING BUILDING PHOTOS

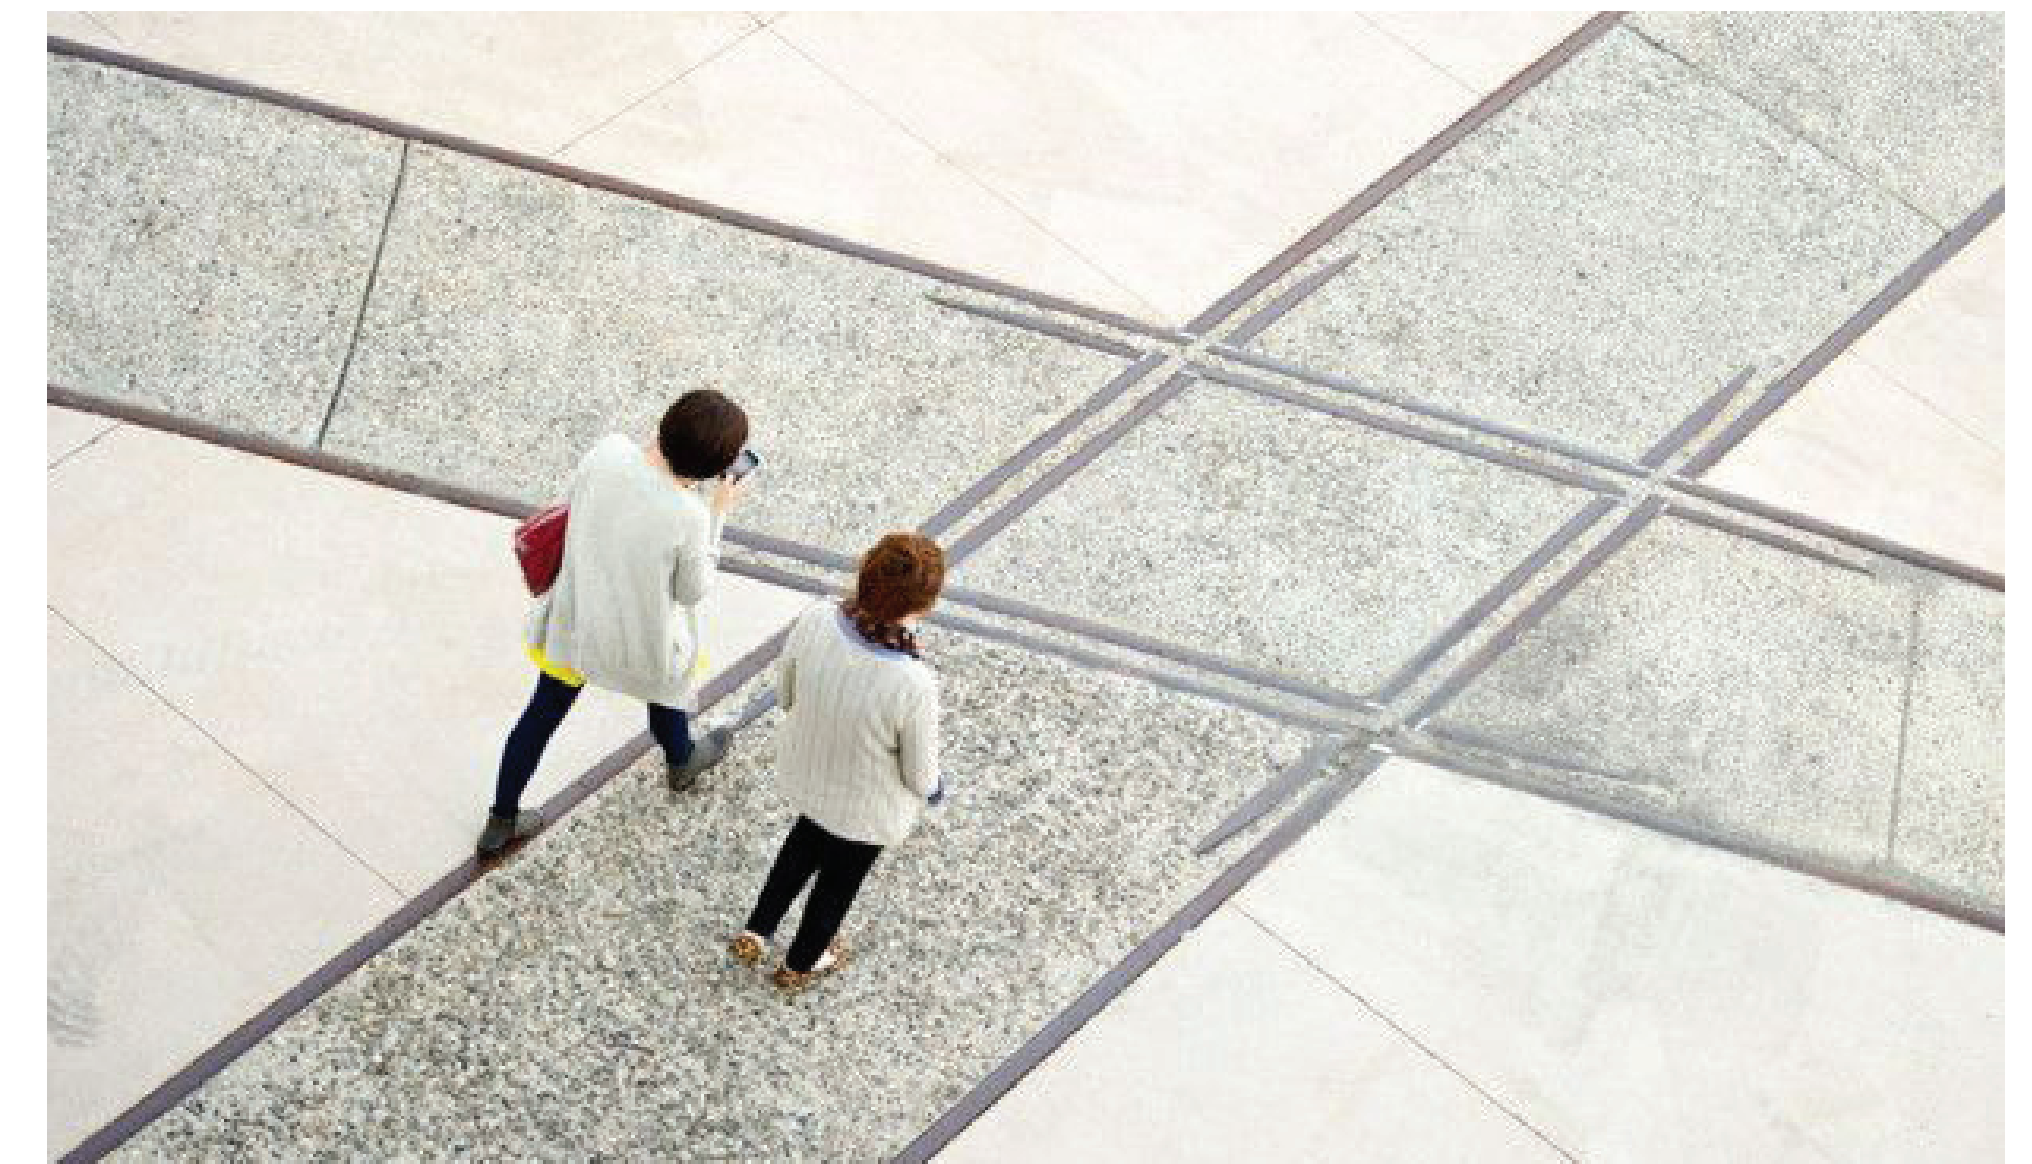

PROPOSED CHARACTER

*THIS SITE PLAN & BUILDING CONFIGURATIONS ARE ILLUSTRATIVE ONLY. ALL IMPROVEMENTS SUBJECT TO DESIGN REVIEW APPROVAL.

ALAMEDA POINT

ALAMEDA, CA

URBAN PARK PLAN & CHARACTER

BARarchitects

901 Battery Street, Suite 300 | San Francisco, CA 94111 | 415 293 5700 | www.bararch.com

BKF ignition
architecture

MBHarch

TRICON
Tableau
DEVELOPMENT

EDEN
HOUSING

THOMPSON
DOREMAN

blu
Sustainable and Green Development

SRMERNST
development partners
MadisonMarquette
LANGAN

KH
KwanHenmi

FIELD
PAOLI


A_p P_h
D_e W_o

05.11.15

14072





EXISTING CONDITIONS - BUILDING 67

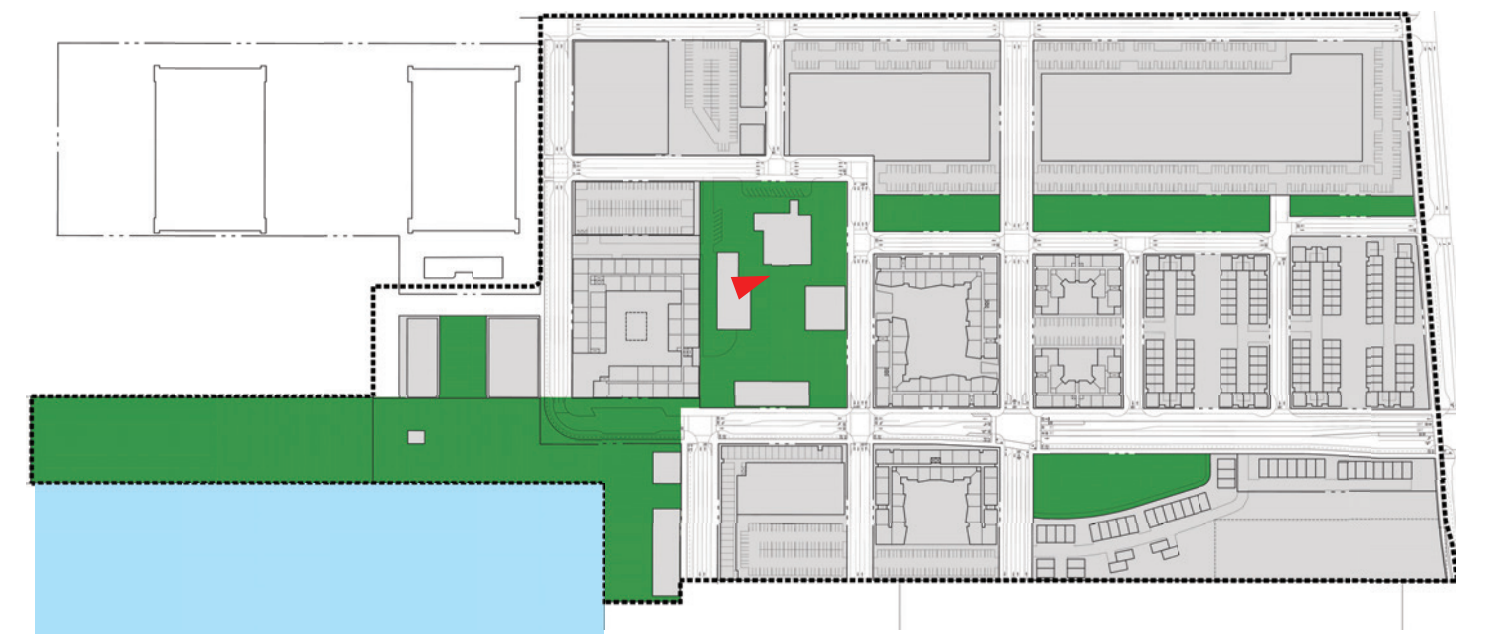

ALAMEDA POINT | ALAMEDA, CA

URBAN PARK PERSPECTIVE WITH BUILDING 67

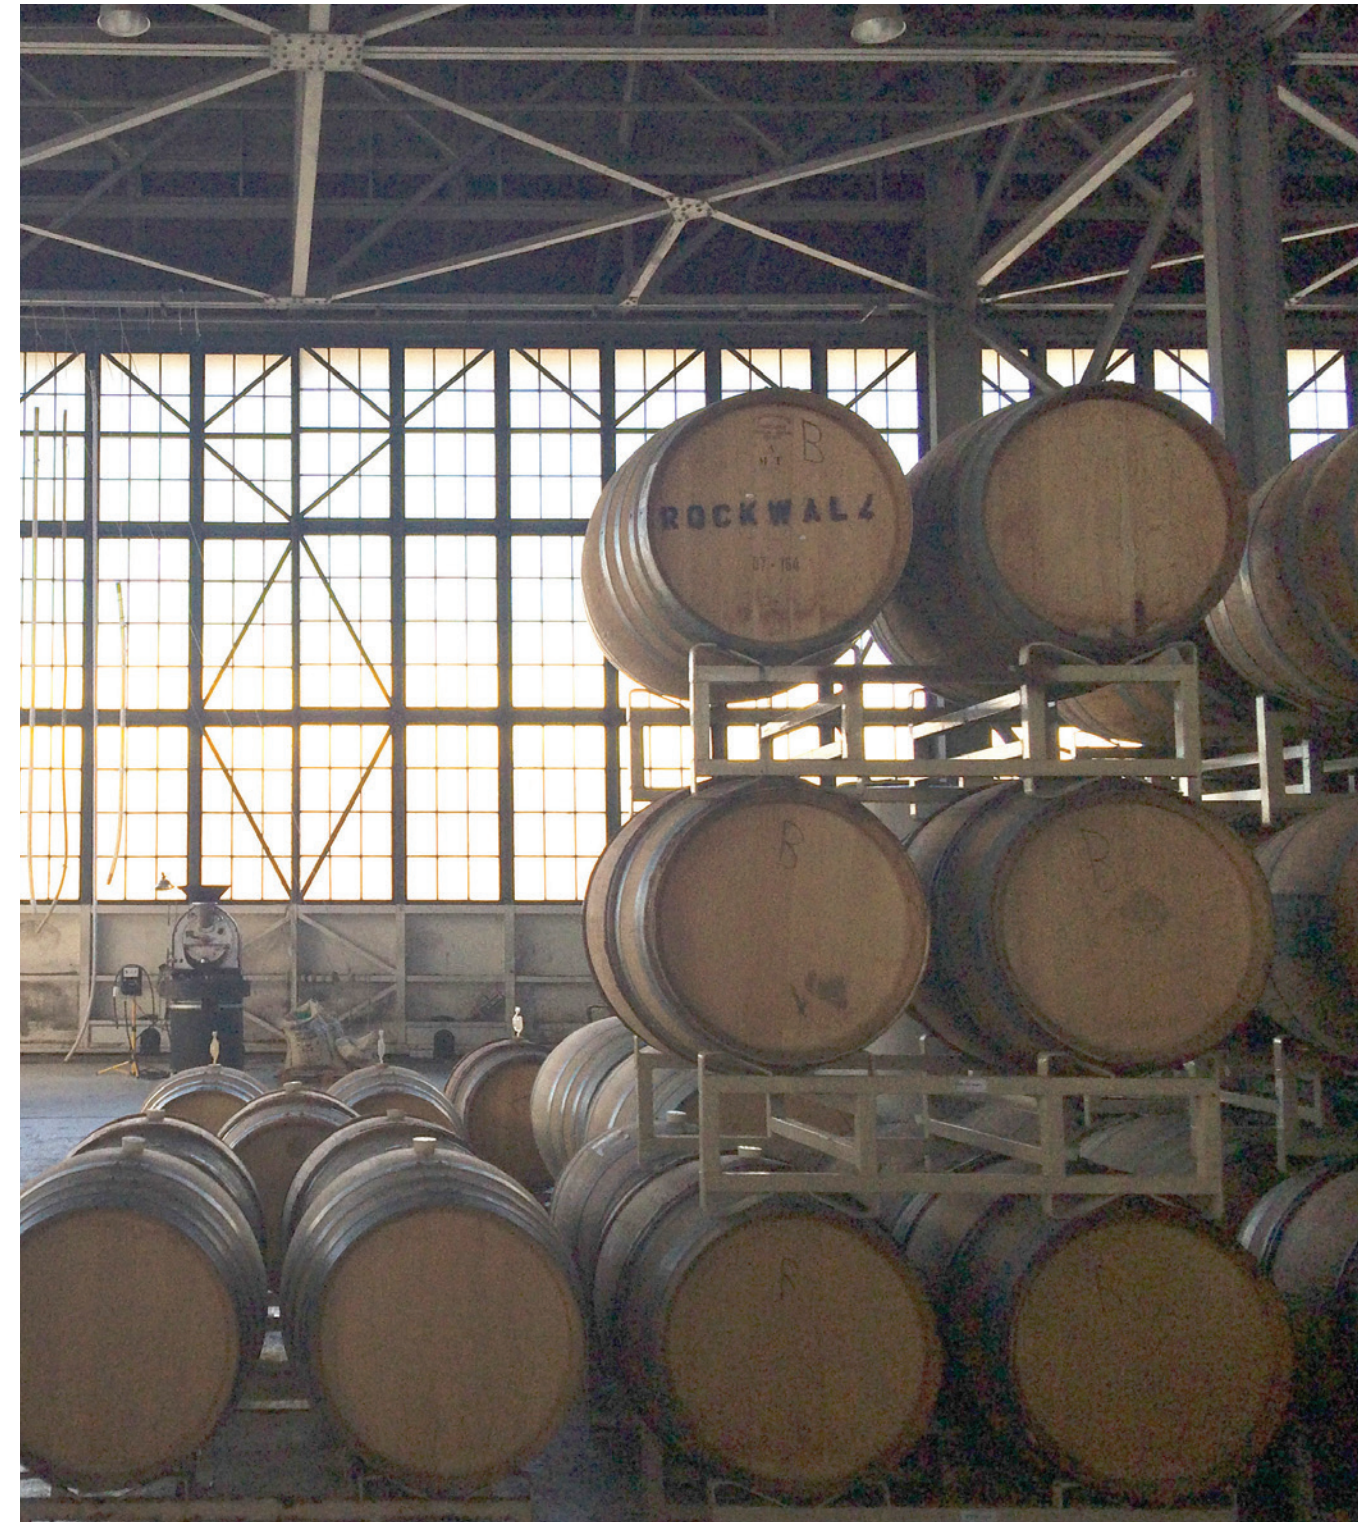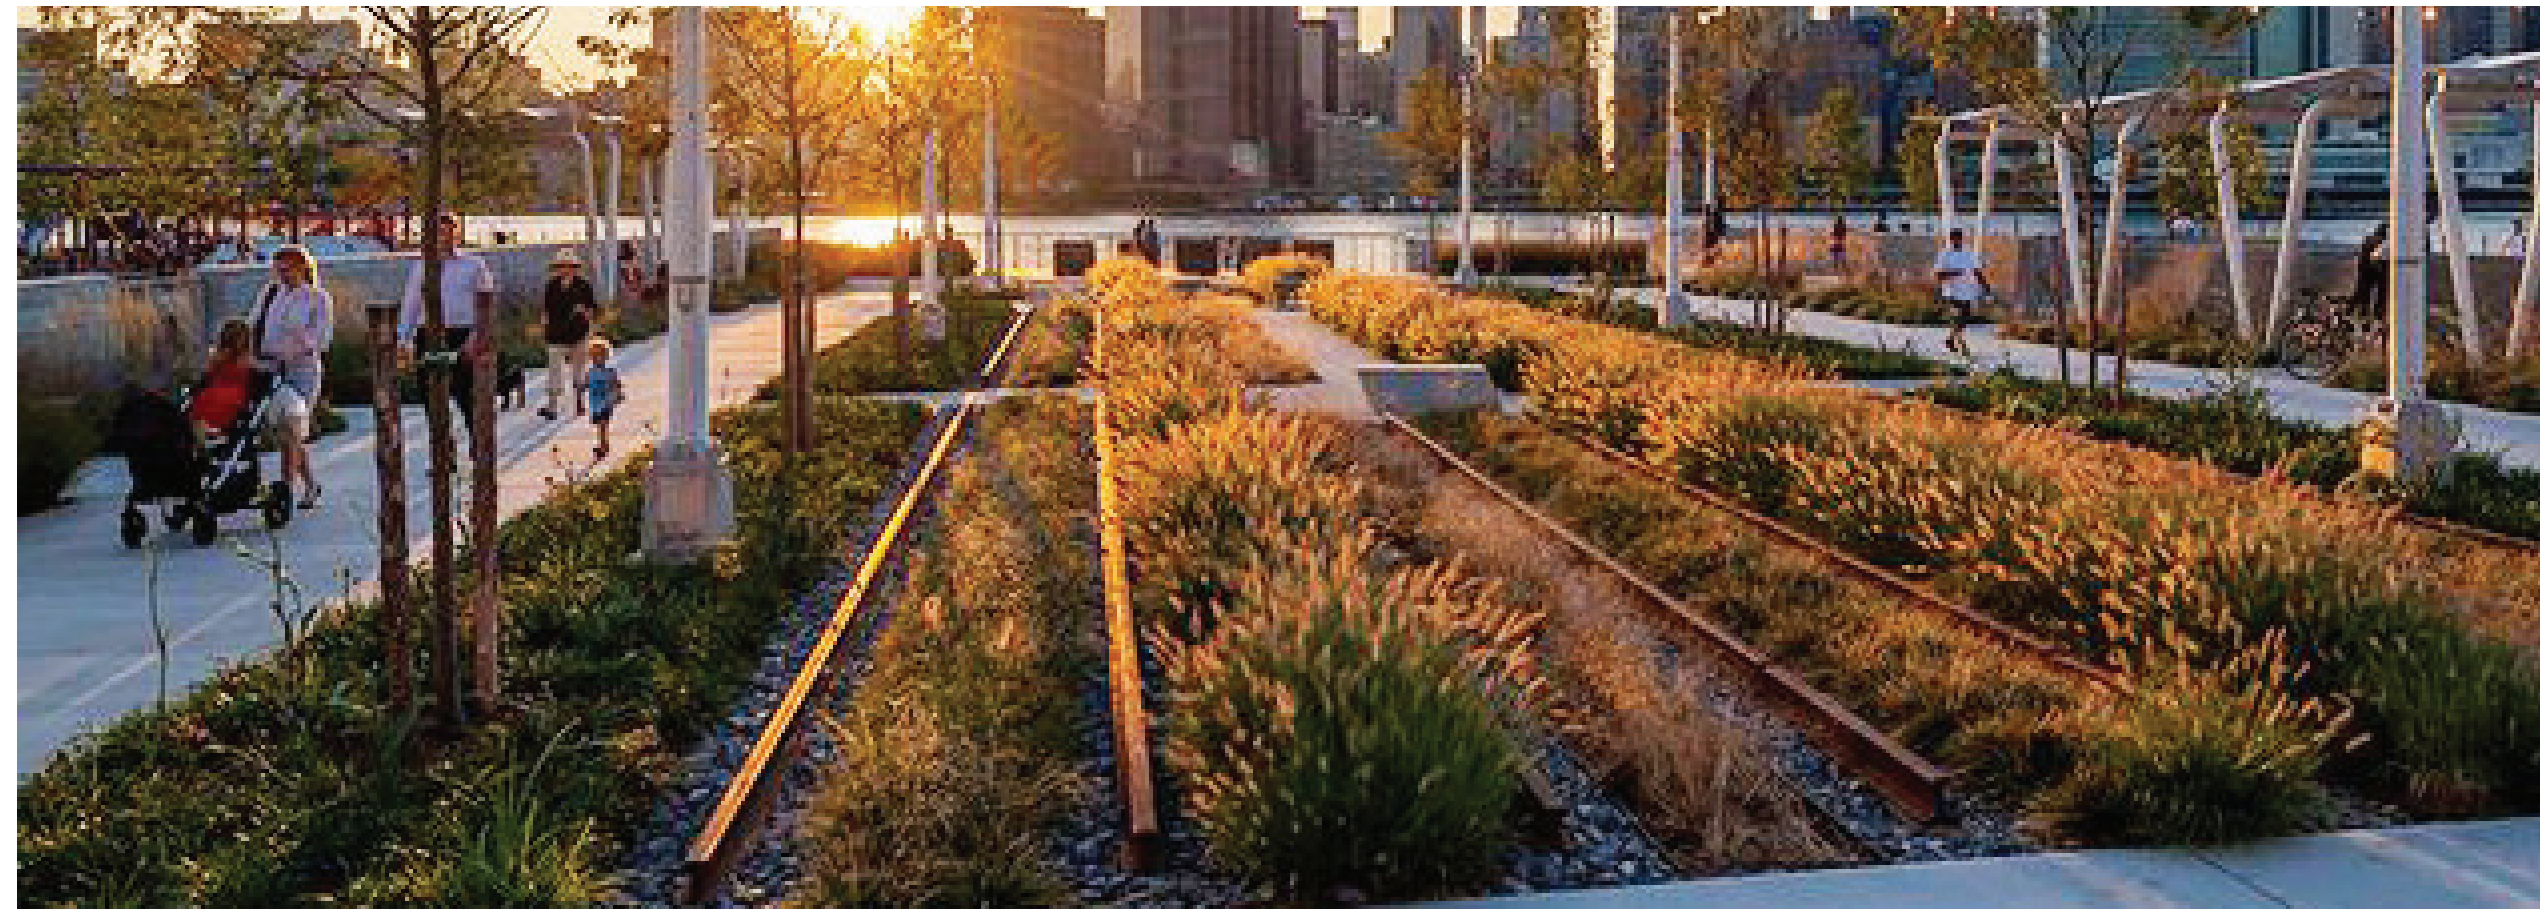

*THIS SITE PLAN & BUILDING CONFIGURATIONS ARE ILLUSTRATIVE ONLY. ALL IMPROVEMENTS SUBJECT TO DESIGN REVIEW APPROVAL.

ALAMEDA POINT | ALAMEDA, CA

URBAN PARK CHARACTER & SECTION

BARarchitects

901 Battery Street, Suite 300 | San Francisco, CA 94111 | 415 293 5700 | www.bararch.com

BKF ignition
architecture

MBHarch

TRICON
Tableau
DEVELOPMENT

EDEN
HOUSING

THOMPSON
DOREMAN

blu
Sustainable Real Estate Development

SRMERNST
development partners
MadisonMarquette
LANGAN



KH
KwanHenmi

FIELD
PAOLI

A_p **P_h**
D_e **W_o**

05.11.15

14072

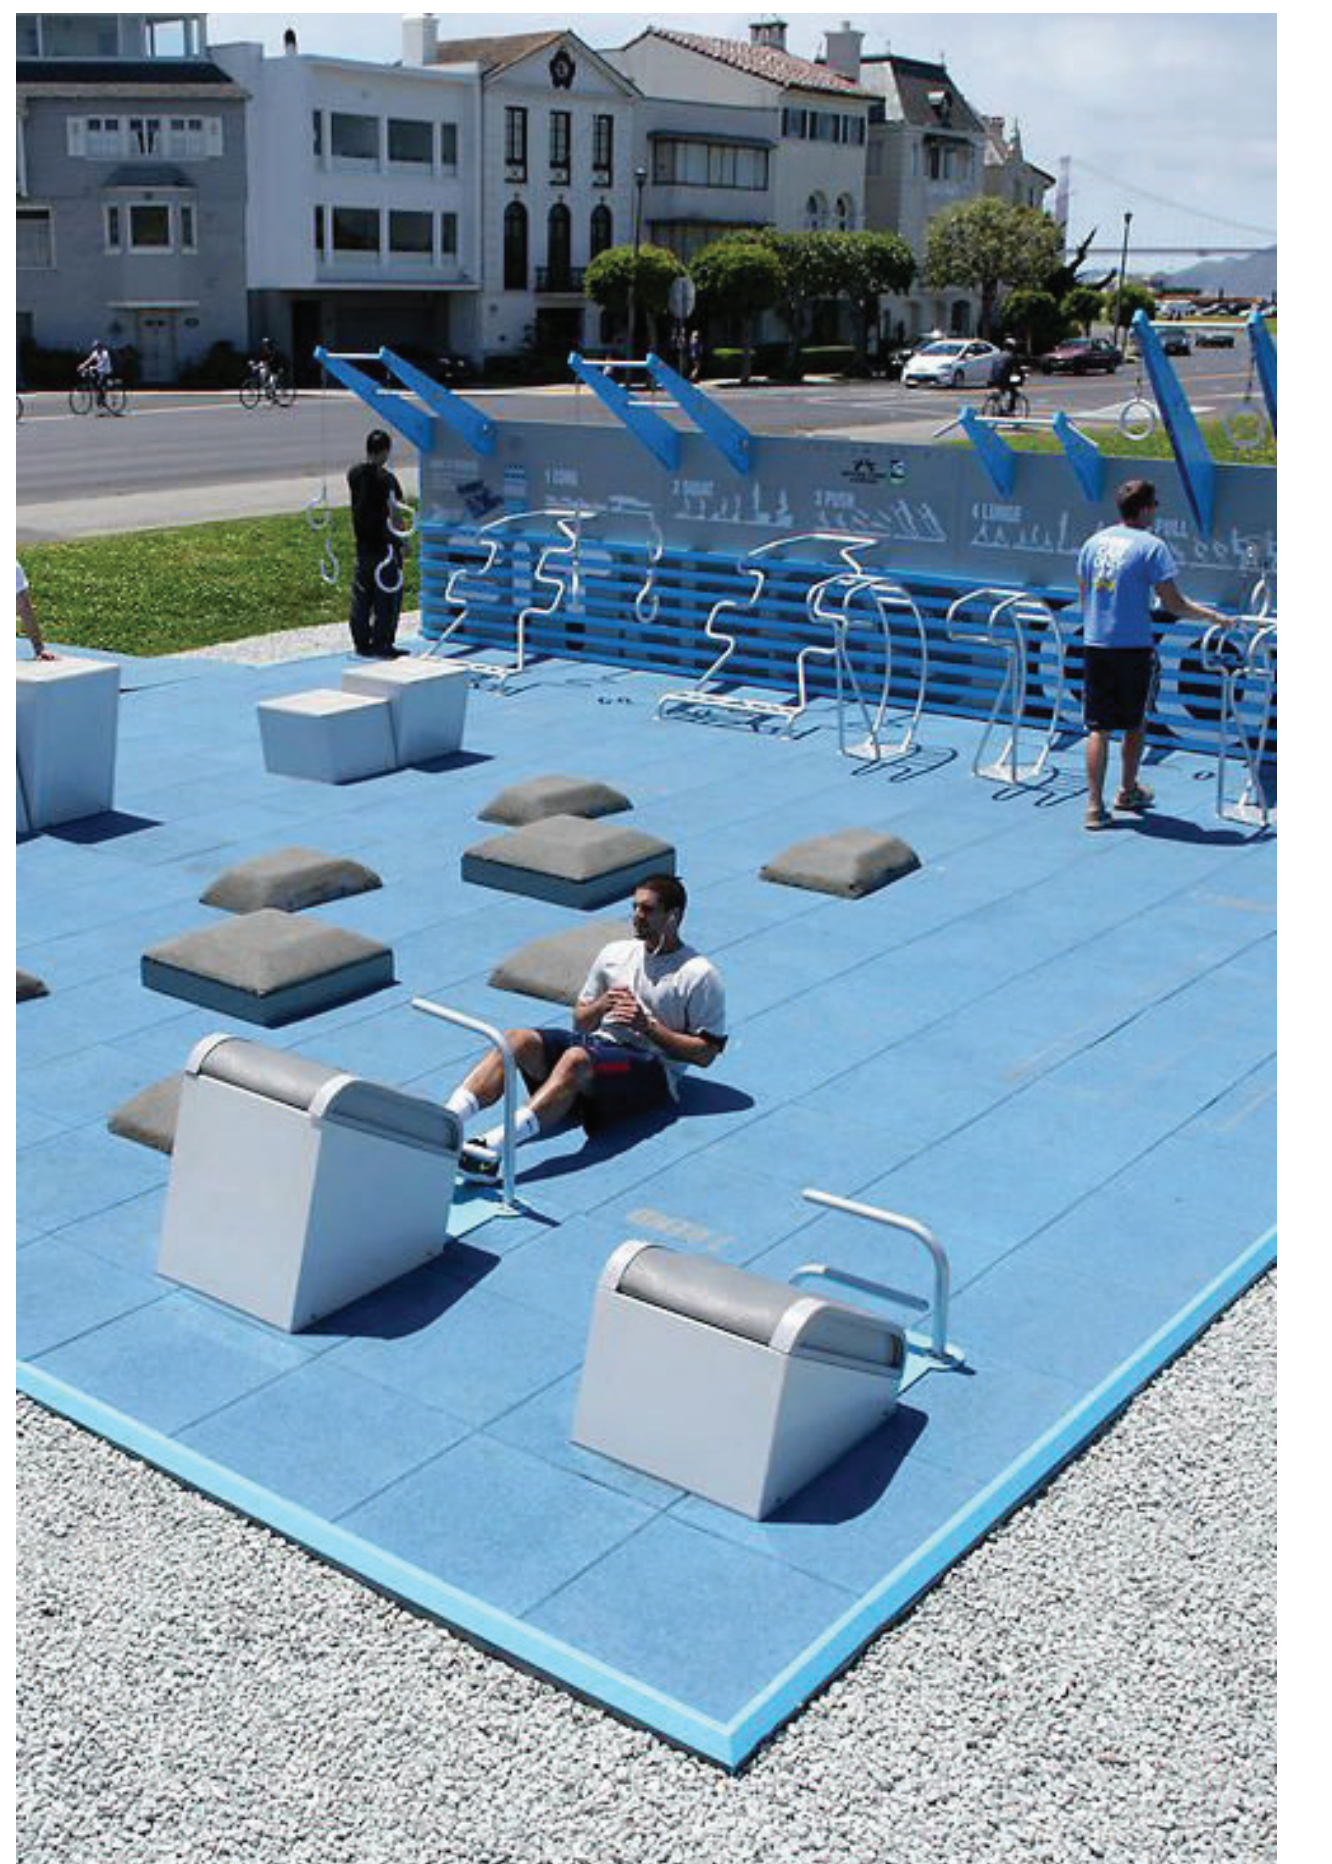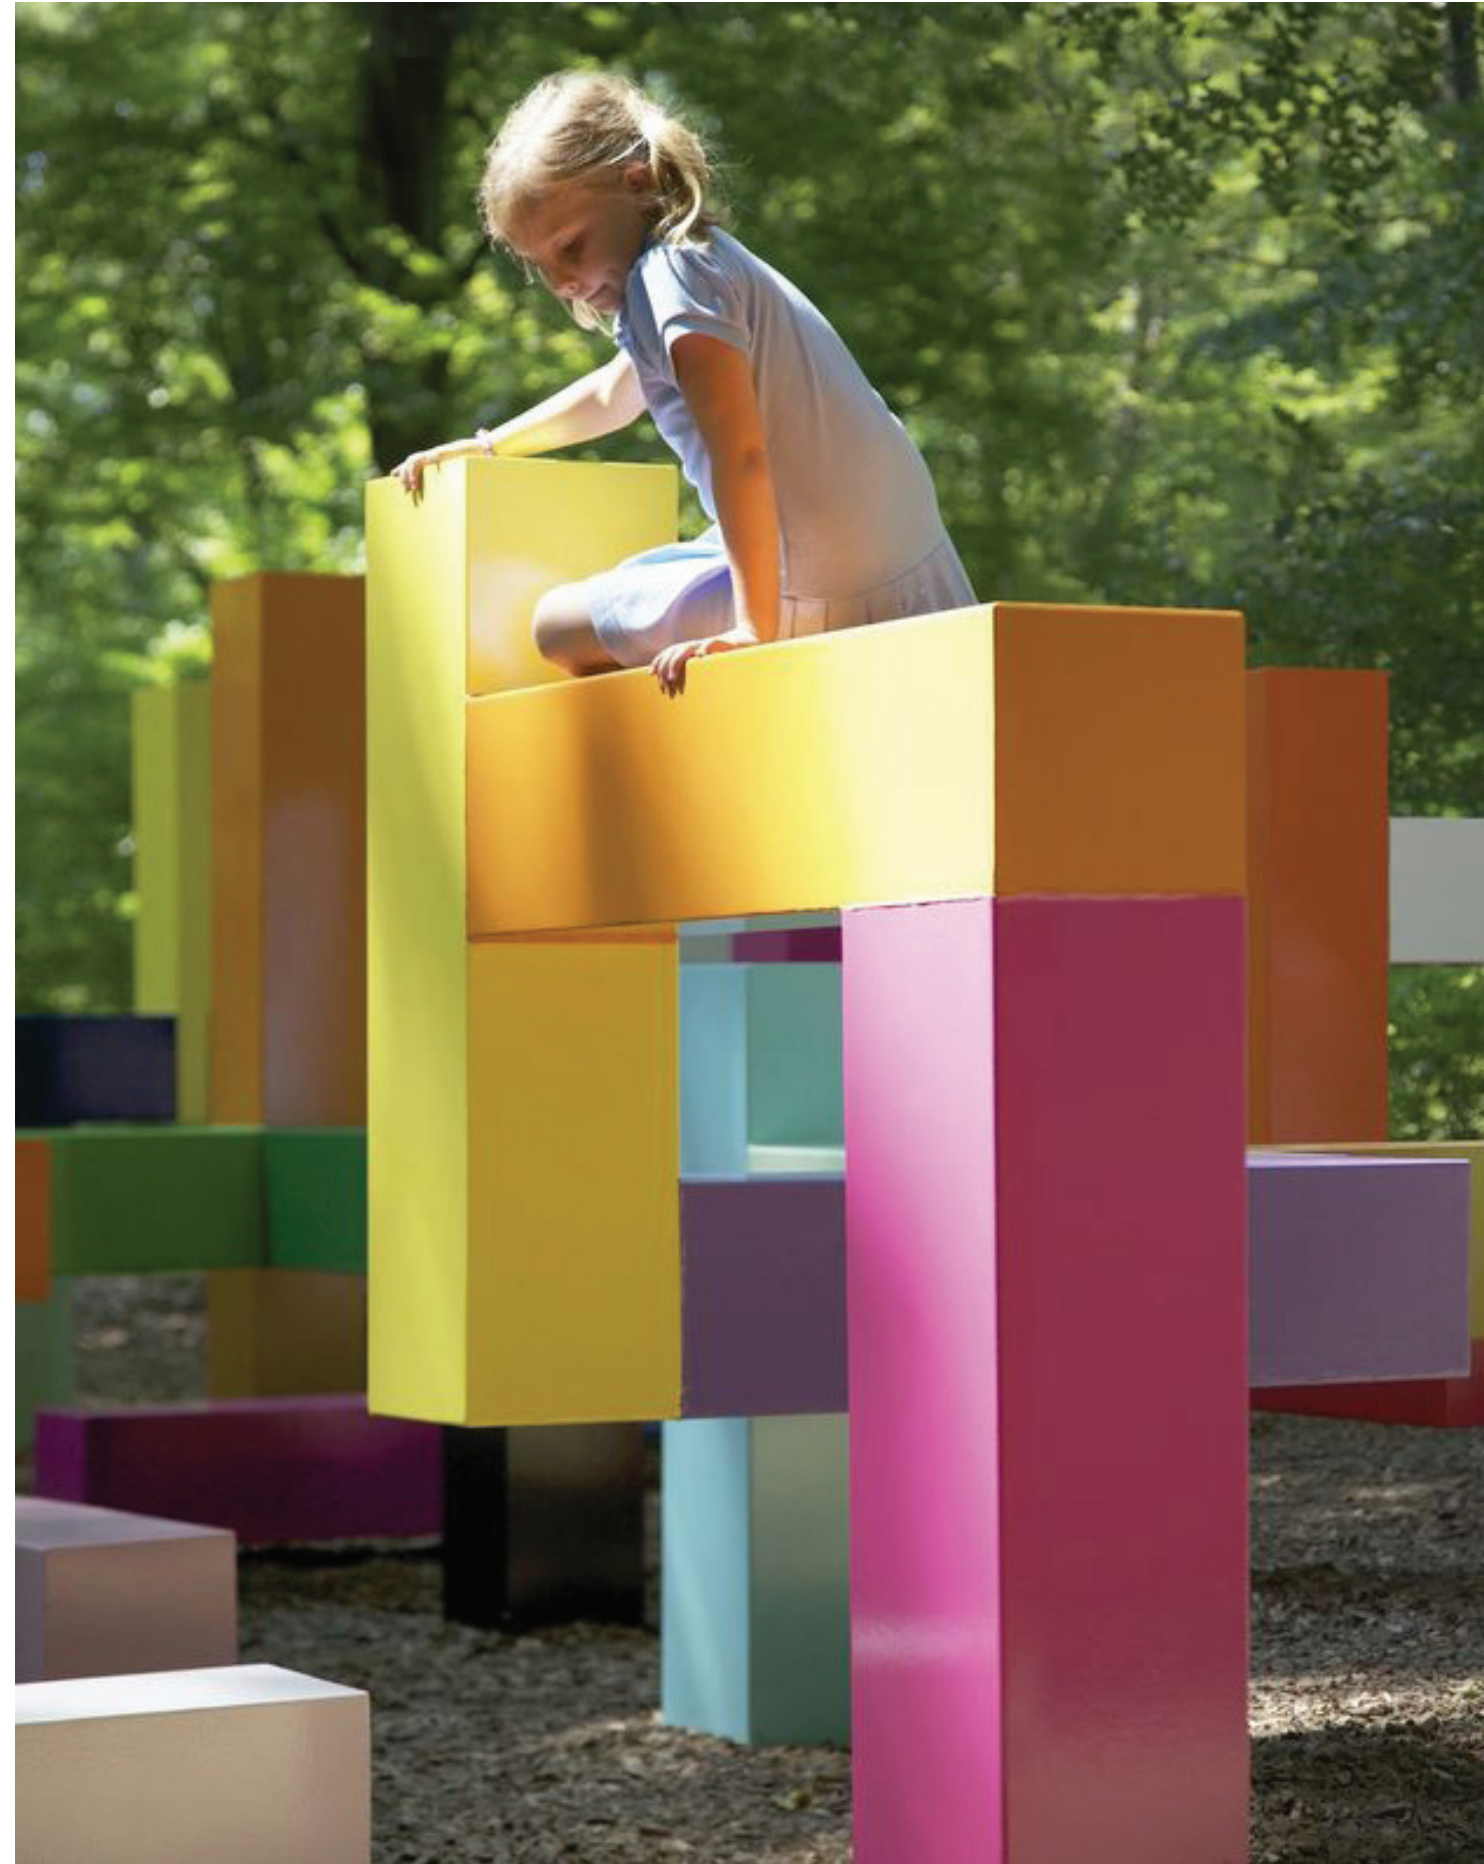

ALAMEDA POINT | ALAMEDA, CA

NEIGHBORHOOD PARK CHARACTER

BARarchitects

901 Battery Street, Suite 300 | San Francisco, CA 94111 | 415 293 5700 | www.bararch.com

BKF ignition
architecture

MBHarch

TRICON
Tableau
DEVELOPMENT

EDEN
HOUSING

THOMPSON
DOREMAN

EBLU
Sustainable and Green Development

SRMERNST
development partners
MadisonMarquette
LANGAN


KH
KwanHenmi

FIELD
PAOLI

A_p Ph
D_e Wo

05.11.15

14072

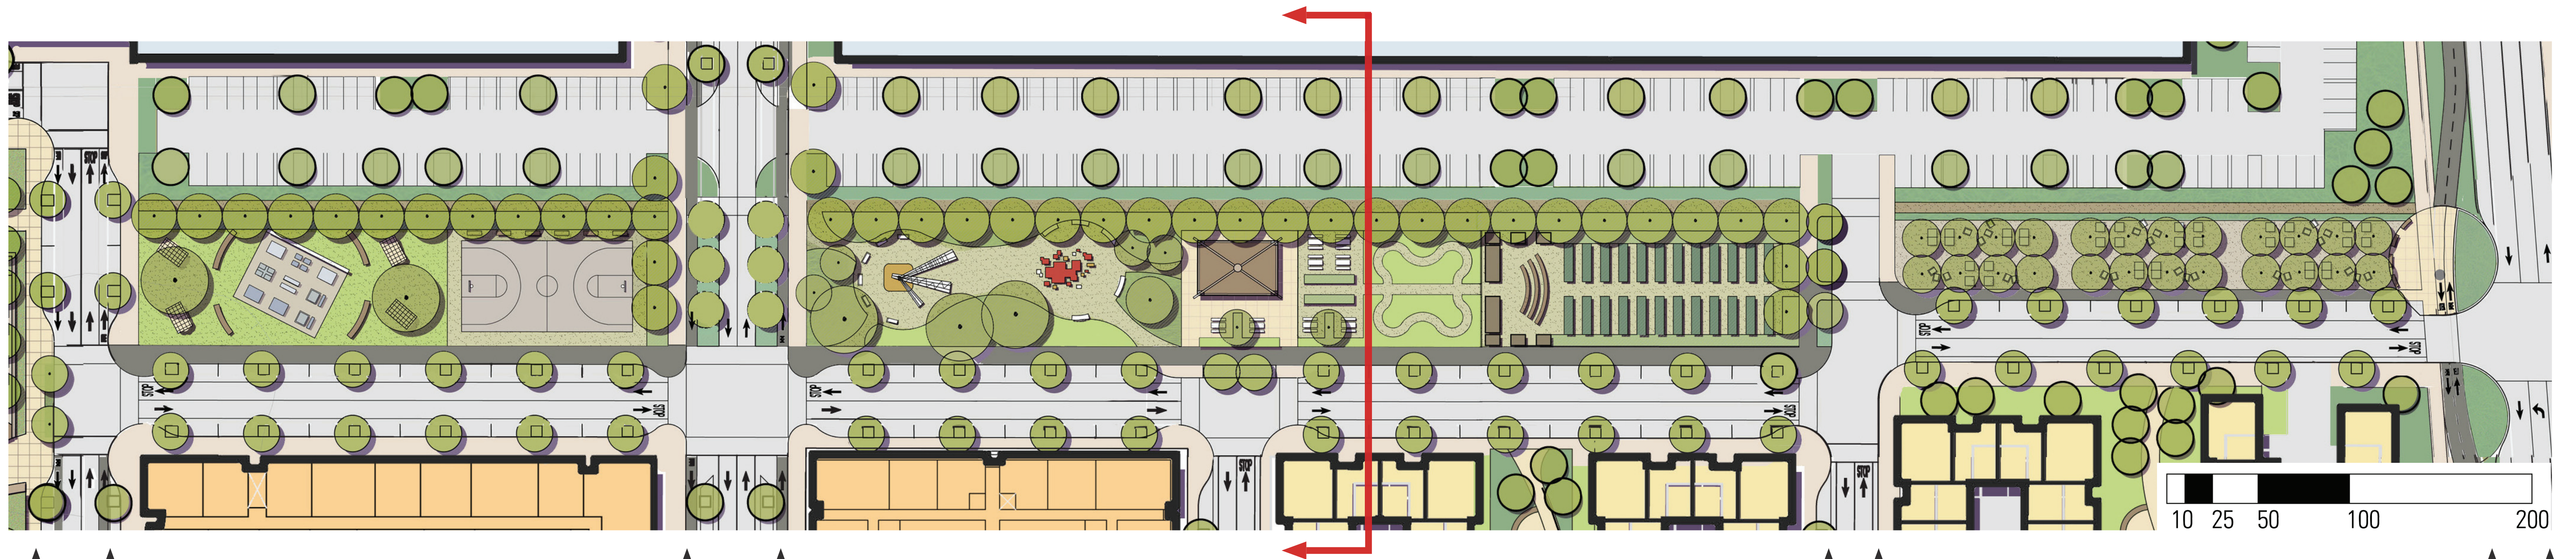

C STREET

WEST BLOCK: ACTIVE RECREATION

POSSIBLE PROGRAMS ELEMENTS INCLUDE:

- FITNESS STATION
- HAMMOCKS
- BASKETBALL COURT

ORION

CENTRAL BLOCK: FAMILY & COMMUNITY ACTIVITIES

POSSIBLE PROGRAMS ELEMENTS INCLUDE:

- DISCOVERY PLAY ZONE
- BARBECUE SHELTER & PICNIC AREA
- SITTING GARDEN WITH NATIVE PLANTS
- OUTDOOR CLASSROOM & UTILITY SHEDS
- COMMUNITY GARDEN

B STREET

EAST BLOCK: LEISURE ZONE & ENTRY

POSSIBLE PROGRAMS ELEMENTS INCLUDE:

- GAME TABLES (PING PONG/CHESS/ETC.)
- BOCCIE COURT
- ENTRY PLAZA
- MOVEABLE FURNITURE
- SHADE GROVE

MAIN STREET

*THIS SITE PLAN & BUILDING CONFIGURATIONS ARE ILLUSTRATIVE ONLY. ALL IMPROVEMENTS SUBJECT TO DESIGN REVIEW APPROVAL.

ALAMEDA POINT

ALAMEDA, CA

NEIGHBORHOOD LINEAR PARK PLAN & SECTION

BARarchitects

901 Battery Street, Suite 300 | San Francisco, CA 94111 | 415 293 5700 | www.bararch.com

BKF ignition
architecture

MBHarch

TRICON
Tableau
DEVELOPMENT

EDEN
HOUSING

THOMPSON
DOREMAN

EBL
Sustainable and Green Development

SRMERNST
development partners
MadisonMarquette
LANGAN


KH
KwanHenmi

FIELD
PAOLI

A_p **P_h**
D_e **W_o**

05.11.15

14072

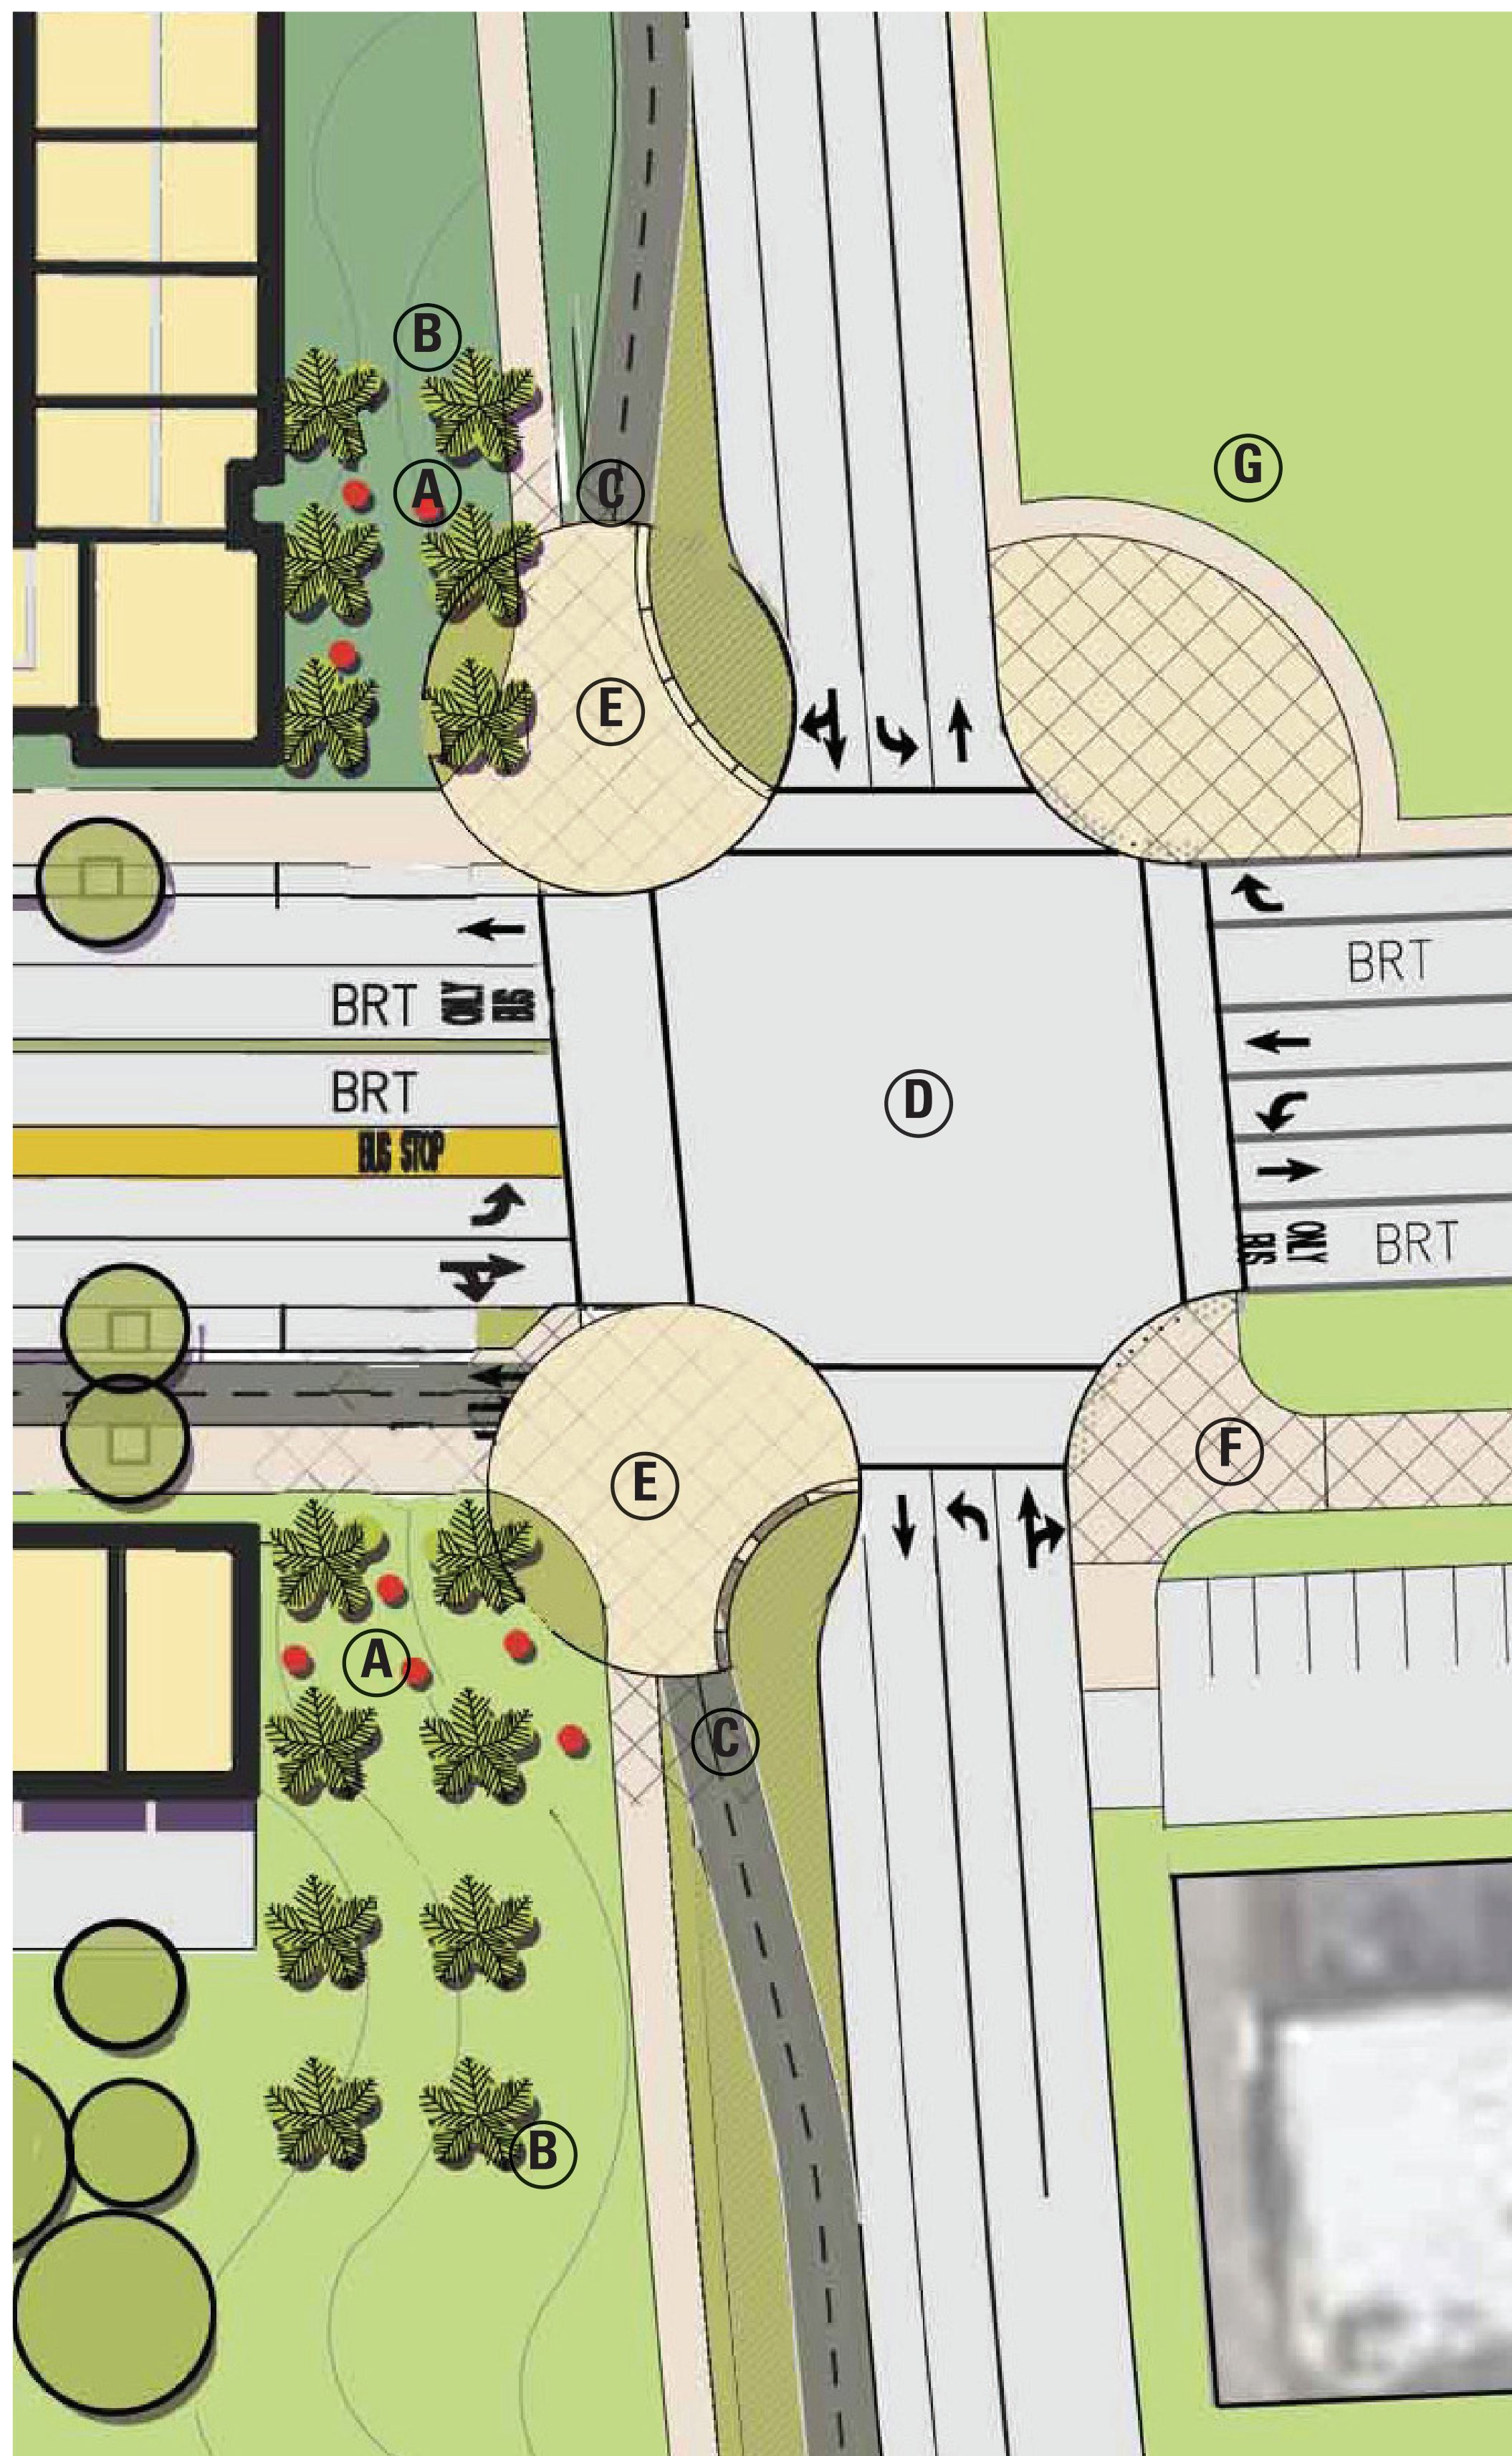


GATEWAY LEGEND:

- A HISTORIC ARTIFACT SCULPTURE
- B SENTINEL PALM TREE GRID WITH DRAMATIC LIGHTING
- C BIKE LANE INTERSECTION PAVING
- D PROPOSED MAIN ST. INTERSECTION
- E GATEWAY PLAZA
- F PROPOSED CROSS ALAMEDA TRAIL TERMINUS
- G EXISTING MAIN STREET LINEAR PARK

POSSIBLE ARTIFACT SCULPTURES:

- ALAMEDA POINT HISTORIC NAVAL BASE ARTIFACTS
- 'FOUND' NAVAL SHIP PROPELLERS
- ABSTRACT STEEL SHIP SCULPTURE
- LOCAL ARTISTS' CREATIONS
- SUSTAINABILITY RECLAIMED ART
- LIGHTING AS ART

*THIS SITE PLAN & BUILDING CONFIGURATIONS ARE ILLUSTRATIVE ONLY. ALL IMPROVEMENTS SUBJECT TO DESIGN REVIEW APPROVAL.

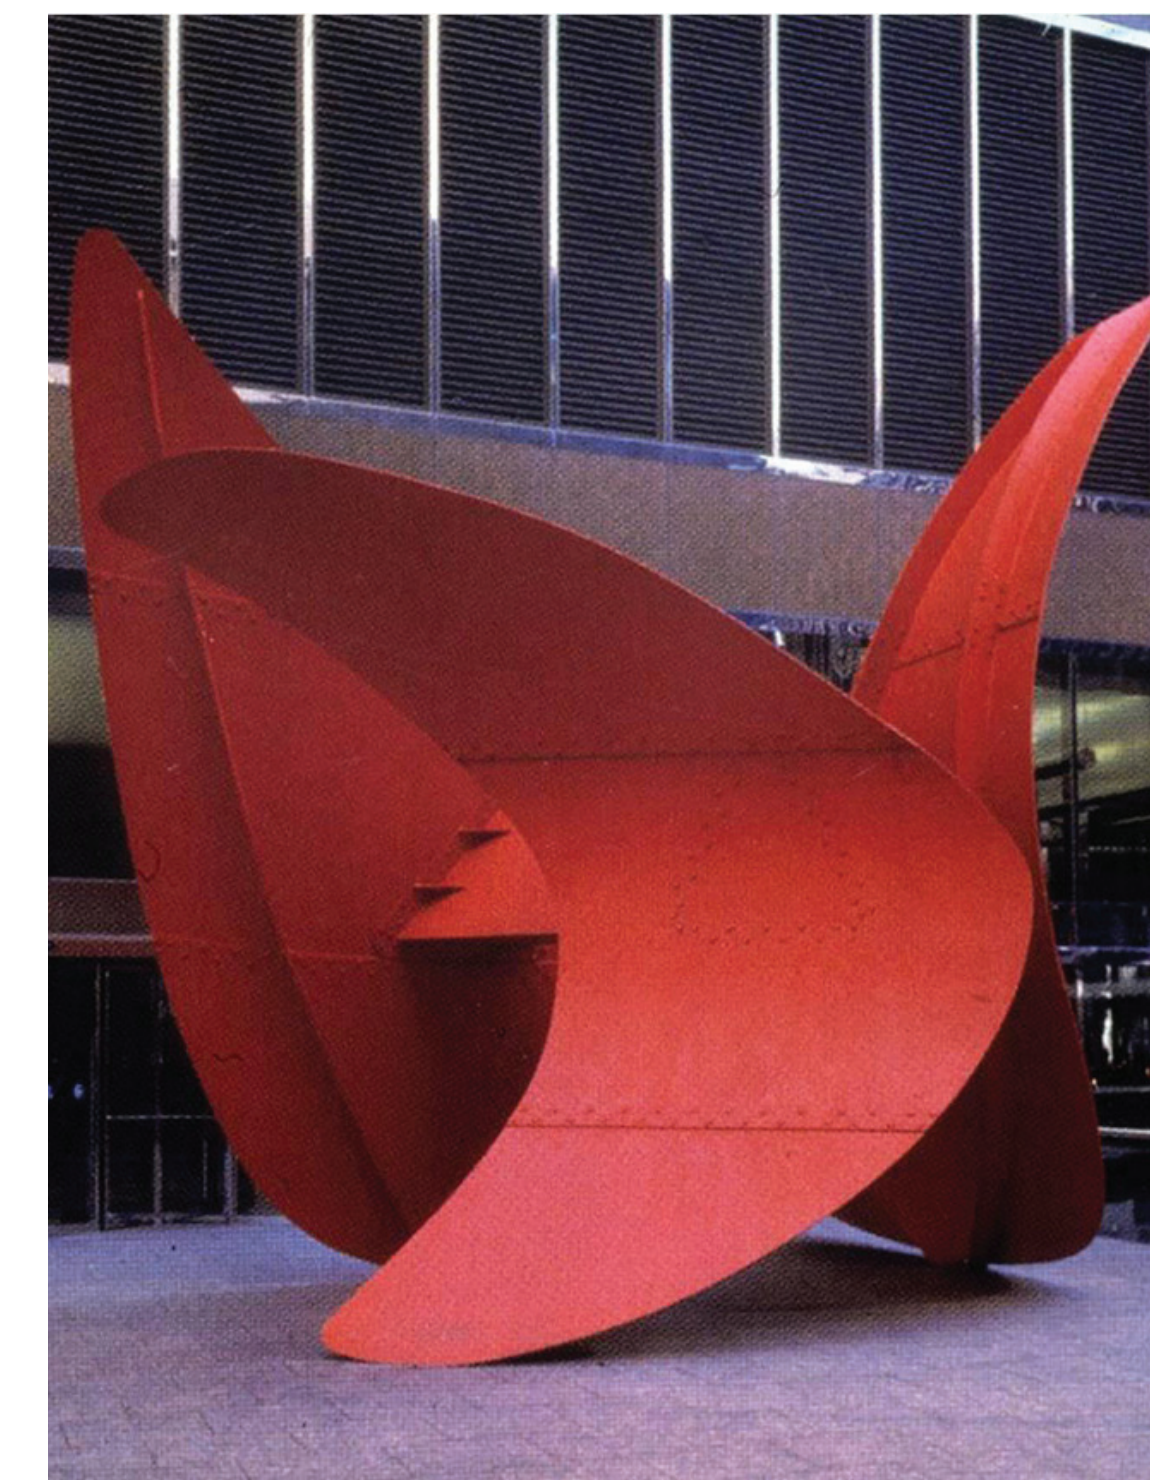

ALAMEDA POINT | ALAMEDA, CA

GATEWAY PLAN AND CHARACTER

BARarchitects

901 Battery Street, Suite 300 | San Francisco, CA 94111 | 415 293 5700 | www.bararch.com

BKF ignition
architecture

MBHarch

TRICON
Tableau
DEVELOPMENT

EDEN
HOUSING

THOMPSON
DOREMAN

EBL
Sustainable and Green Development

SRMERNST
development partners
MadisonMarquette
LANGAN

KH
KwanHenmi


FIELD
PAOLI

A_p P_h
D_e W_o

05.11.15

14072

*SCULPTURE PIECE USING RECLAIMED MATERIAL

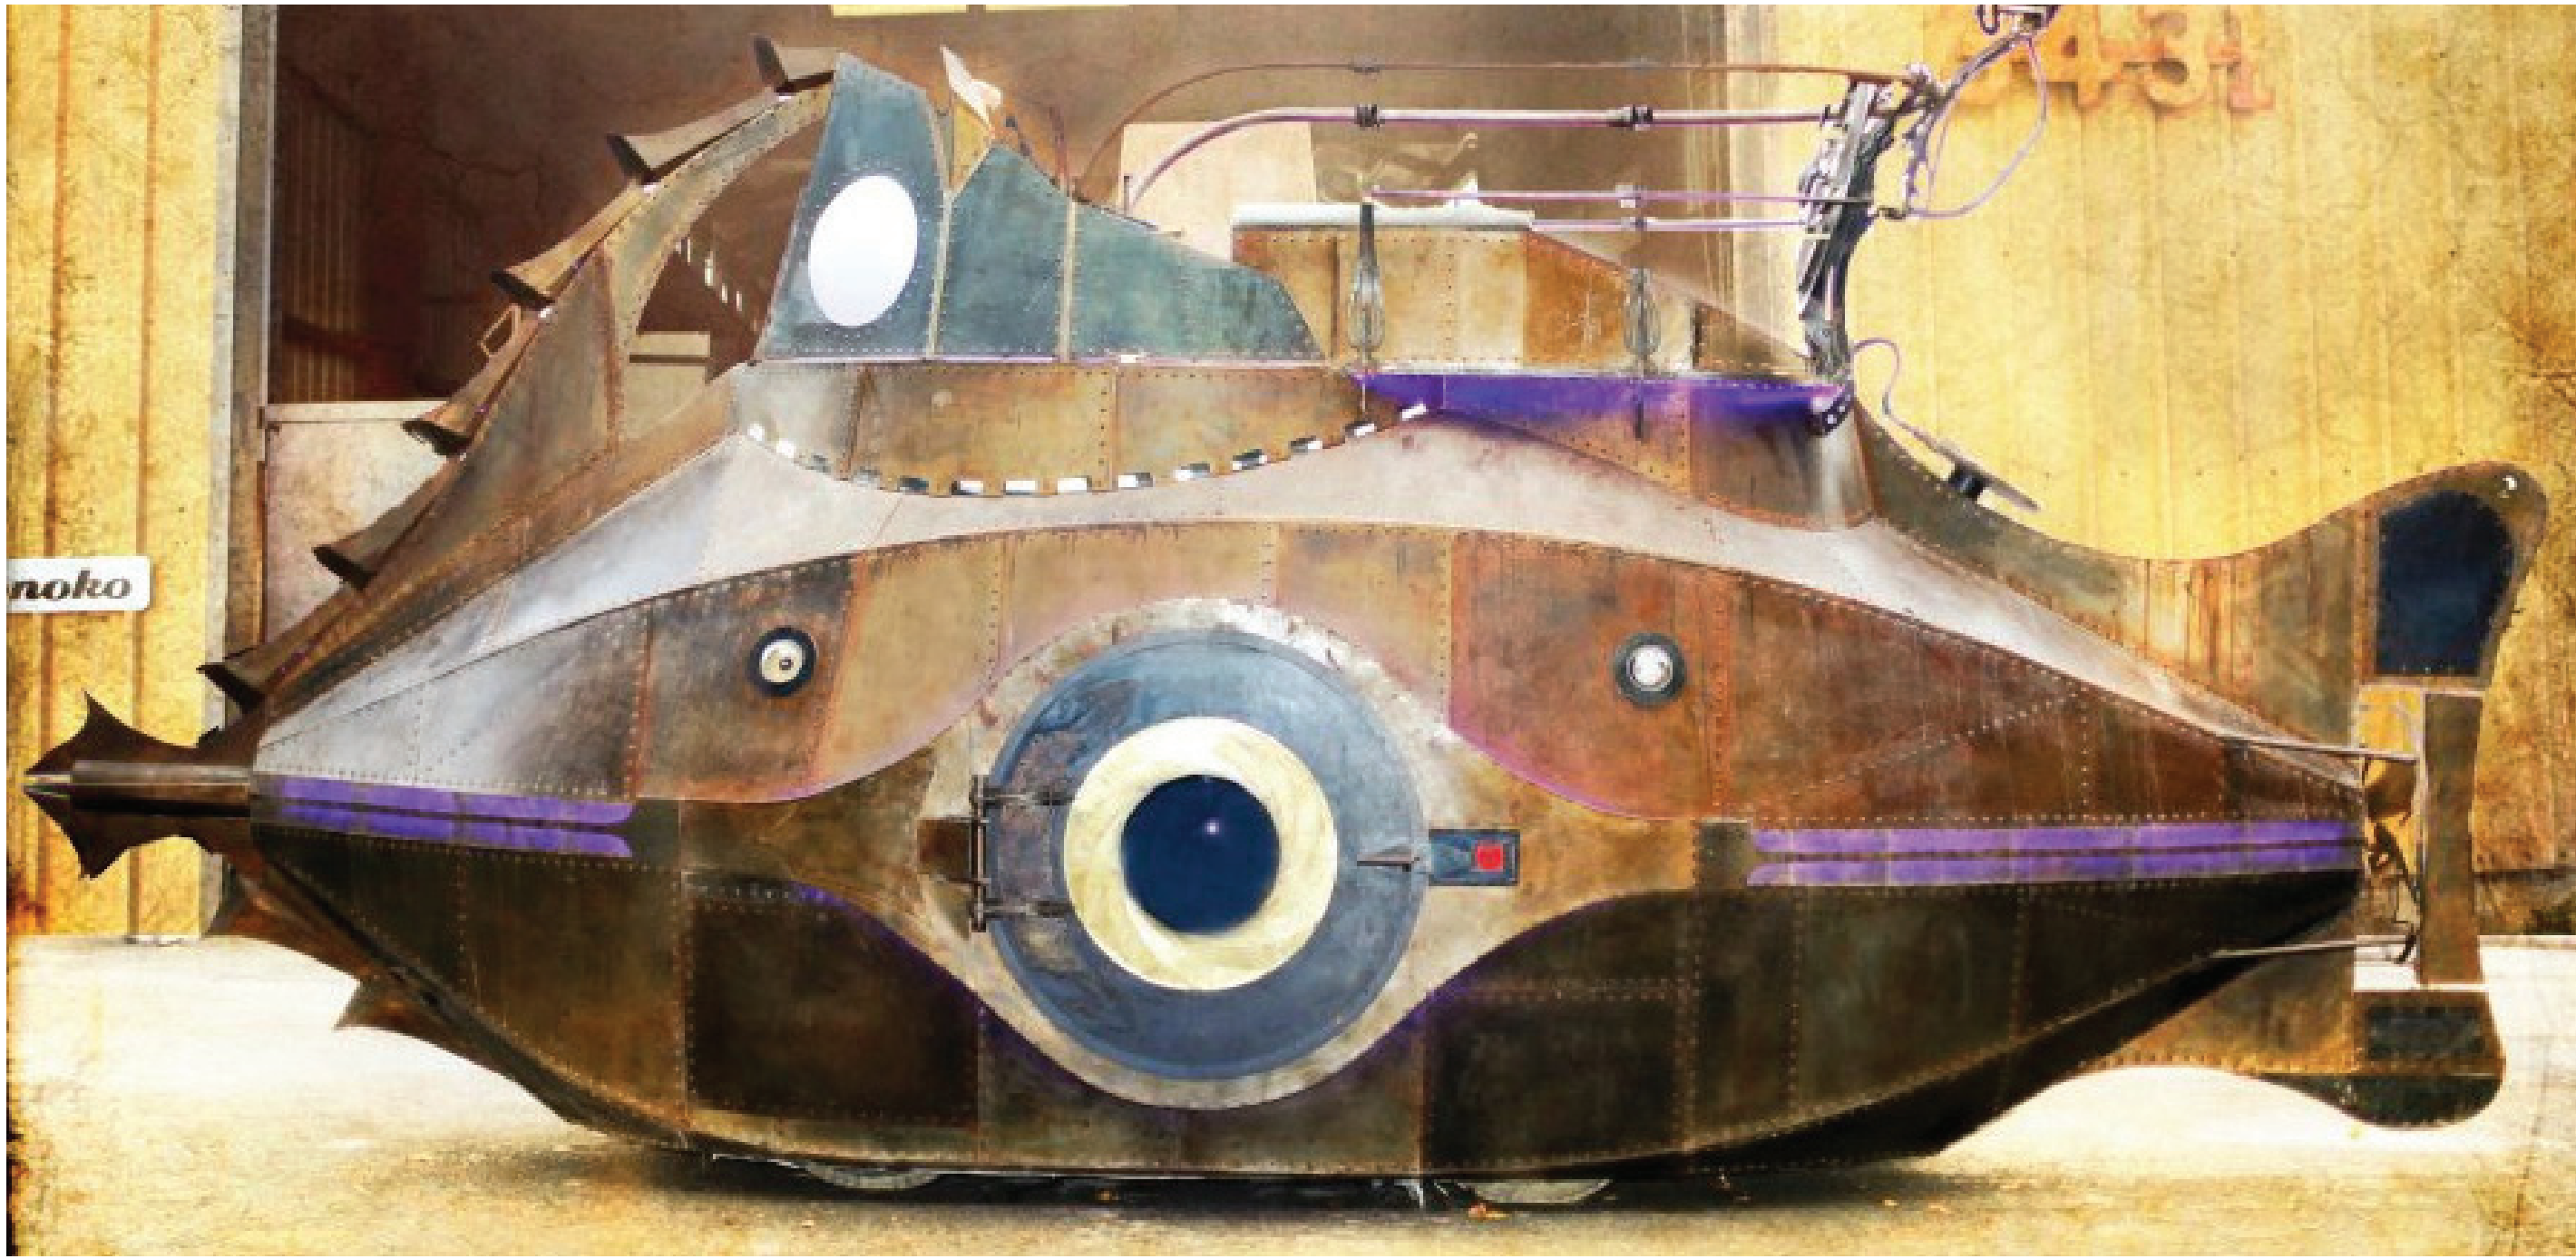

*ALAMEDA POINT NAVAL BASE ARTIFACTS USED AS ART

ALAMEDA POINT | ALAMEDA, CA

GATEWAY CHARACTER

BARarchitects

901 Battery Street, Suite 300 | San Francisco, CA 94111 | 415 293 5700 | www.bararch.com

BKF ignition
architecture

MBHarch

TRICON
Tableau
DEVELOPMENT

EDEN
HOUSING

THOMPSON
DOREMAN

EBLU
Sustainable and Green Development

SRMERNST
development partners
MadisonMarquette
LANGAN

KH
KwanHenmi

FIELD
PAOLI

Ap
Ph
De
Wo


05.11.15

14072

ALAMEDA POINT SITE A – SUSTAINABLE DESIGN:

THE FOLLOWING PROJECT FEATURES ARE DESIGNED TO REDUCE GREENHOUSE GAS EMISSIONS AND COMBAT CLIMATE CHANGE:

- PRESERVATION AND REUSE OF EXISTING BUILDINGS REDUCES WASTE, ENERGY USE AND GREENHOUSE GAS EMISSIONS DURING CONSTRUCTION;
- MIXED USE DEVELOPMENT ENCOURAGES ALTERNATIVE TRANSPORTATION USAGE;
- SITE PLANNING MAXIMIZES PUBLIC OPEN SPACE, INCREASING PERVIOUS SITE AREAS WHICH LEADS TO A REDUCTION IN STORM-WATER RUNOFF AND THE URBAN HEAT ISLAND EFFECT;
- ON-SITE TRANSPORTATION SERVICES, REDUCED PARKING, ON-SITE BICYCLE SERVICES (E.G., THE ON-SITE “BICYCLE KITCHEN” FOR BICYCLE MAINTENANCE), AND ON-SITE CAR SHARE SERVICES REDUCE GREENHOUSE GAS EMISSIONS FROM AUTOMOBILES;
- INTEGRATED DESIGN PROCESS THAT ANALYZES AND APPLIES TECHNOLOGIES TO REDUCE GREENHOUSE GASES;
- BUILDING DESIGN CONSISTENT WITH A LEED SILVER DESIGNATION OR ITS EQUIVALENT REDUCES GREENHOUSE GAS EMISSIONS FROM BUILDING HEATING, COOLING, AND OPERATIONS;
- BAY FRIENDLY LANDSCAPE MATERIALS THAT REDUCE GREENHOUSE GAS EMISSION FROM LANDSCAPE MAINTENANCE AND REDUCED WATER USE;
- ELECTRIC VEHICLE CHARGING STATIONS IN PARKING FACILITIES PROMOTE A REDUCTION IN AUTOMOBILE EMISSIONS.

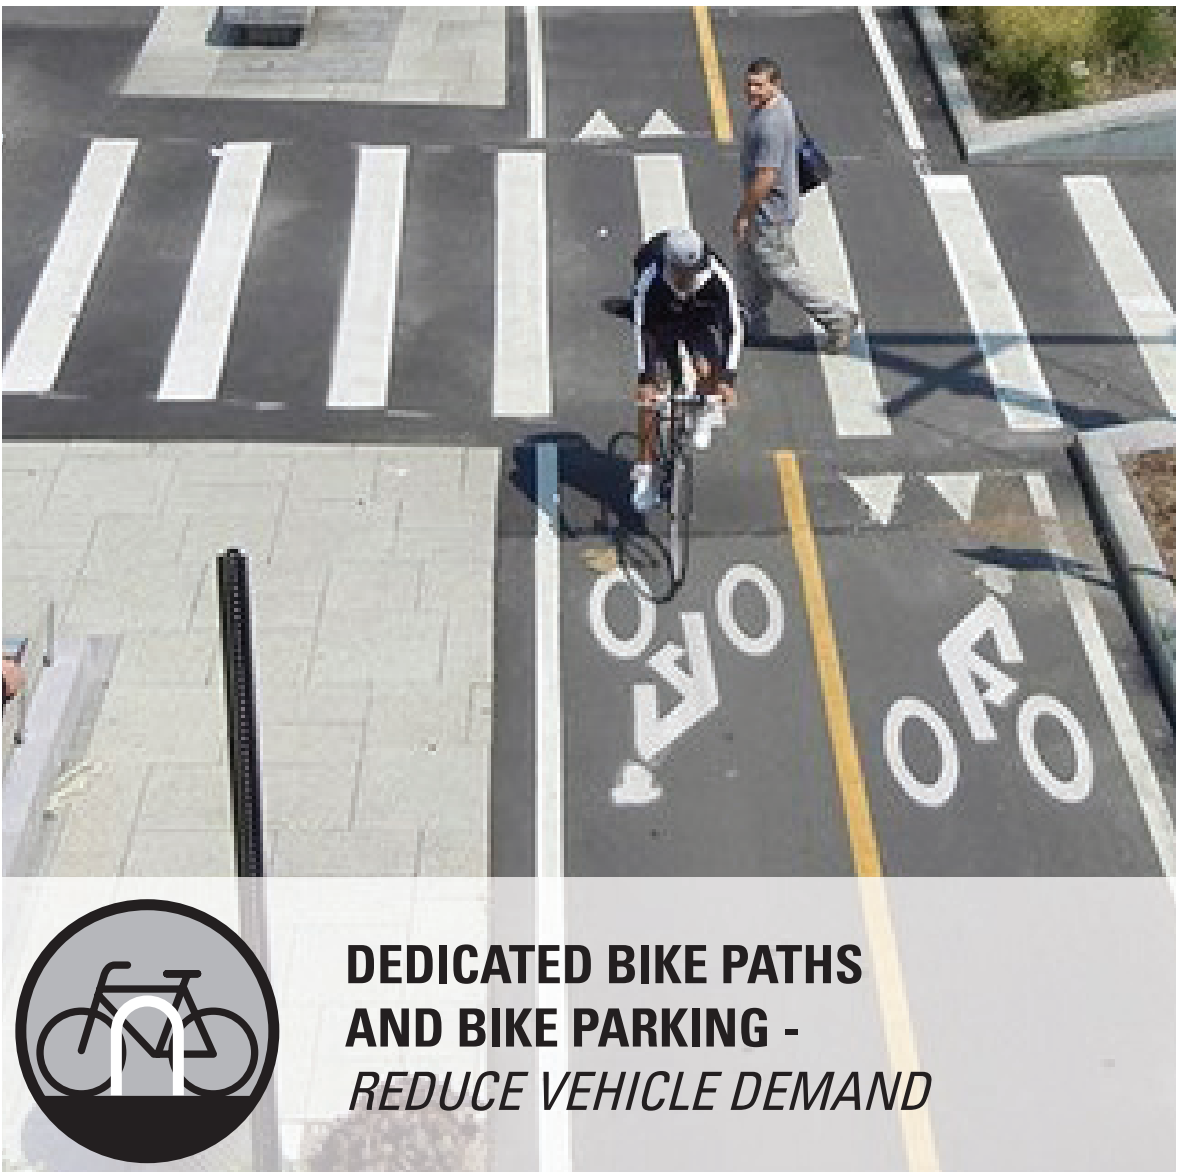

ALAMEDA POINT

ALAMEDA, CA

PROJECT SUSTAINABILITY

BARarchitects

901 Battery Street, Suite 300 | San Francisco, CA 94111 | 415 293 5700 | www.bararch.com

BKF ignition
architecture

MBHarch

TRICON
Tableau
DEVELOPMENT

EDEN
HOUSING

THOMPSON
DOREMAN

EBL
Sustainable and Green Development

SRMERNST
development partners
MadisonMarquette
LANGAN


KH
KwanHenmi

FIELD
PAOLI

A_p **P_h**
D_e **W_o**

05.11.15

14072

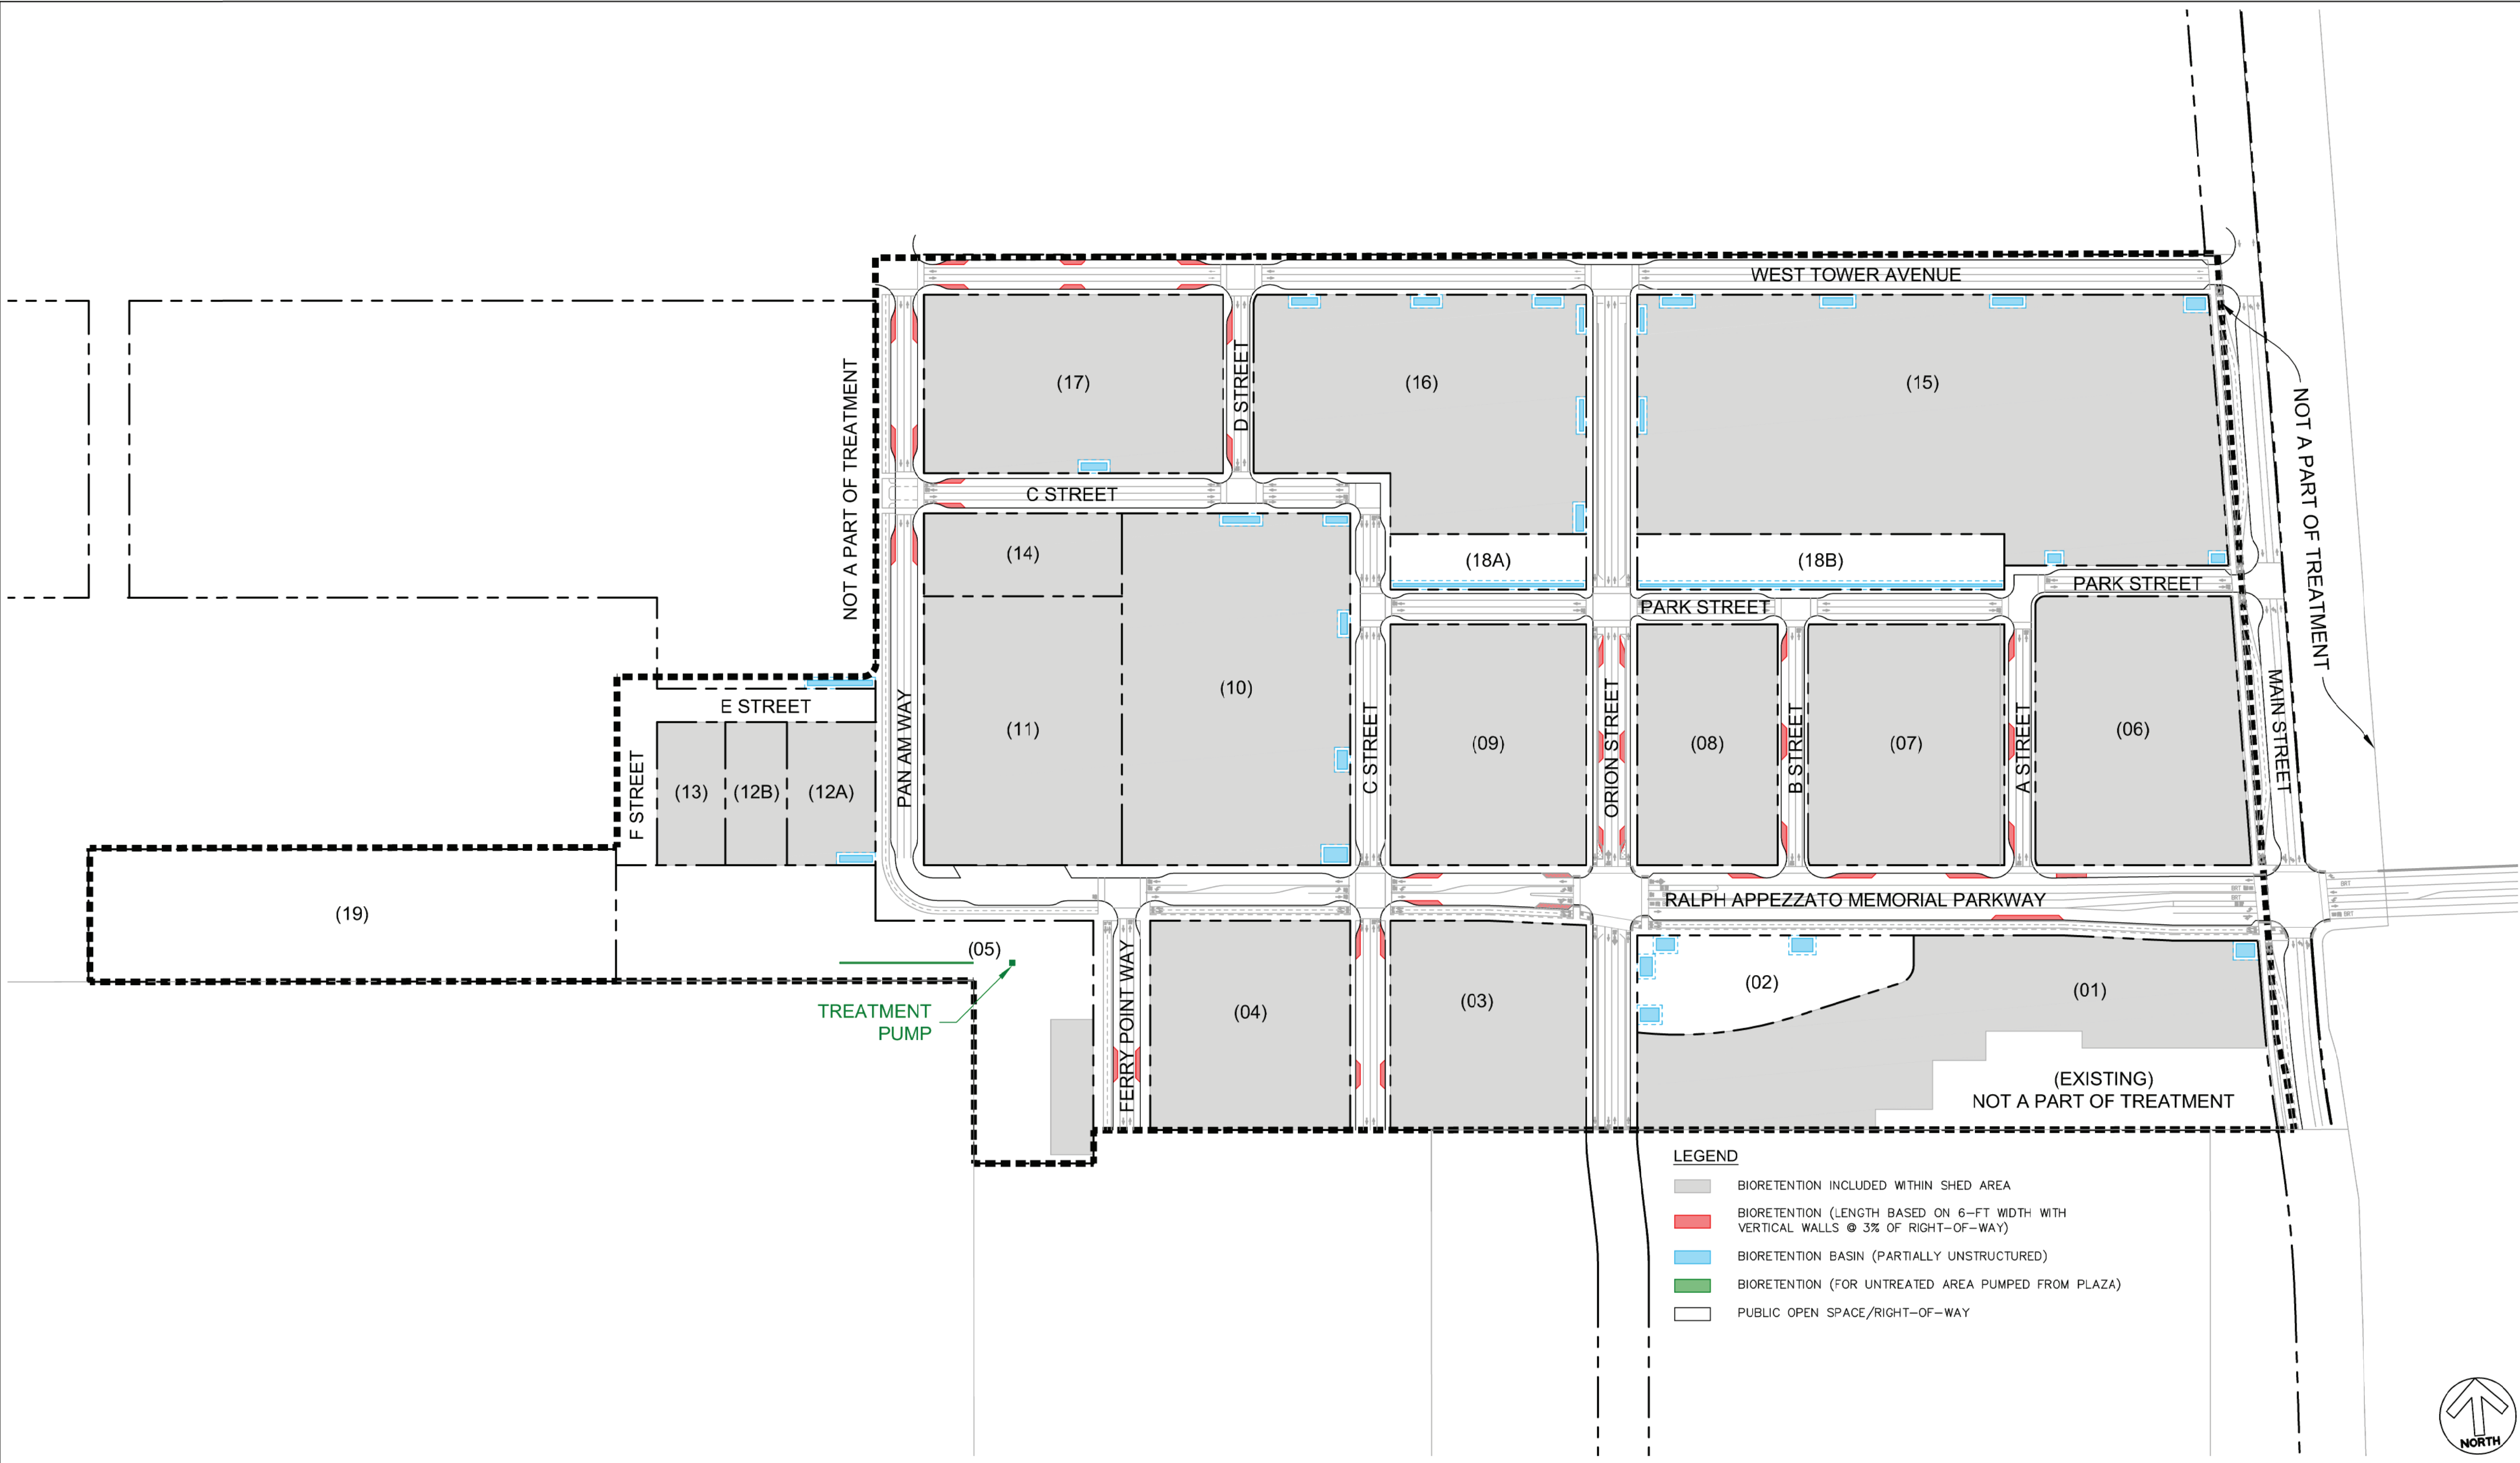

ALAMEDA POINT

ALAMEDA, CA

CONCEPTUAL STORMWATER TREATMENT STRATEGY