30% DESIGN REFINEMENT

BAY FARM ISLAND

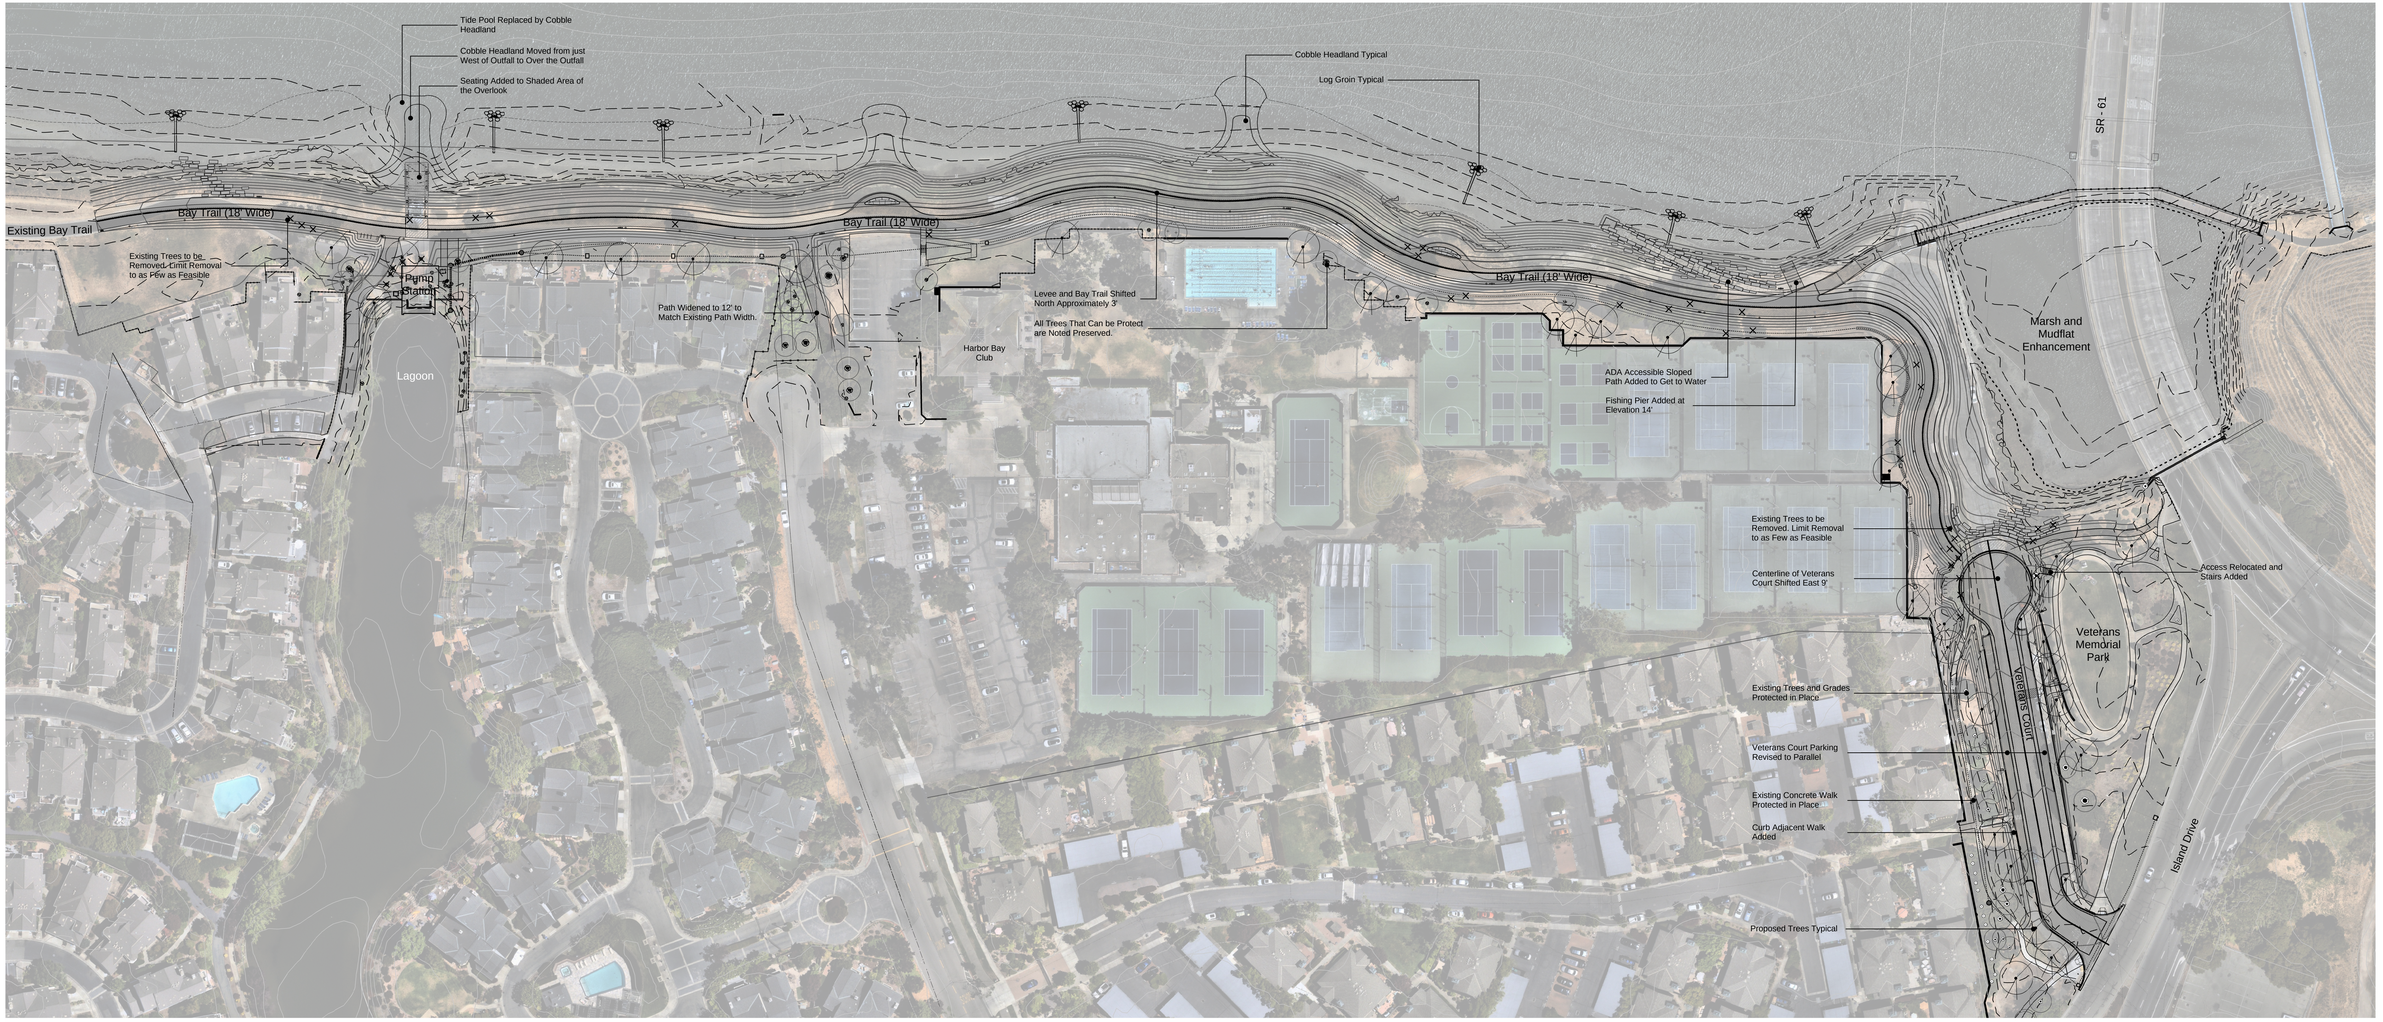

30% DESIGN REFINEMENT

BAY FARM ISLAND